



Single Wire


Poles

South Western Elevation



South Eastern Elevation

North Western Elevation

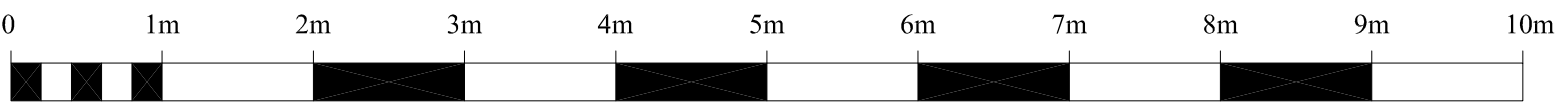

Scale 1 : 50

32^{Years}
BDS

Celebrating 31 Years 1993-2025



Building Design Surveys

(Building Design Surveys Ltd) www.bds.co.uk

Building Plans Drawn For Planning & Building Regulation Approval

NEW-BUILD , EXTENSIONS , REFURBISHMENT

C.A.D Design/Drafting

Conveyance Plans

Planning Consultants

3d Visualisation Plans

Land & Building Surveying

Architectural Services

Building Surveys

Large format Printing & Scanning

Photo Montage

3d Laser Scanning

The Studio , Milestone Cottage , 61 London Road , Calne

Wiltshire, SN11 0AA.

Email bds@pobox.com

Tel/Fax (01249) 816026

Mobile 07740 335693

Project Name:

74 Eastern Avenue

Monkton Park Chippenham SN15 3LW

Drawing Title:

Amateur Radio Antenna Installation

Proposed Elevations

Client:

Mr Andrew Hughes

Date:

December 2025

Scale:

1:50 @ A1

Drawn

Checked

Dwg No

Rev

P.J.-S

BDS-12-25-04

Notes:

Survey Grid based on OS

Levels based on OSGM-15

© copyright to this drawing remains with BDS Ltd

32^{YEARS}
1993-2025

