



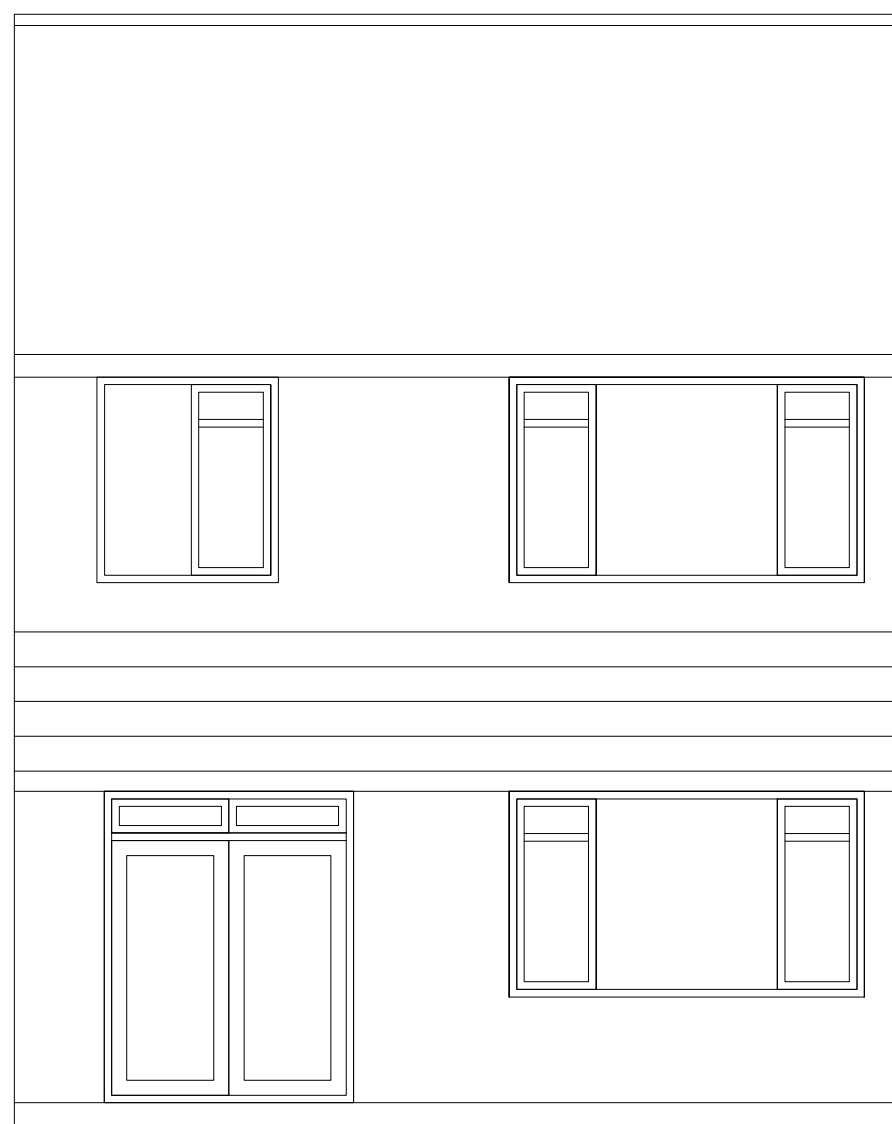


South Western Elevation

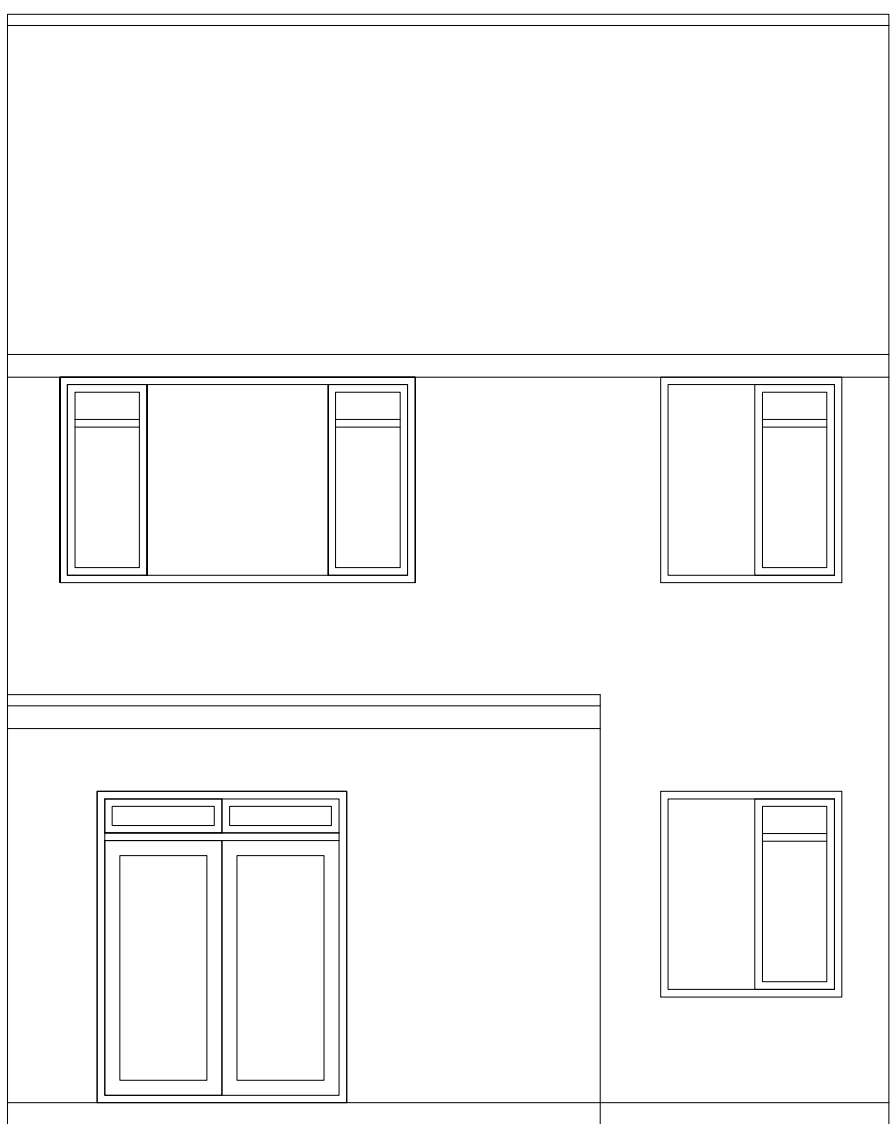

South Eastern Elevation



North Western Elevation

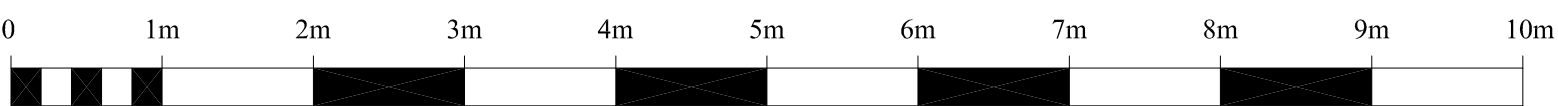

Scale 1 : 50

32^{Years}
BDS

Celebrating 31 Years 1993-2025

Building Design Surveys

(Building Design Surveys Ltd) www.bds.co.uk

Building Plans Drawn For Planning & Building Regulation Approval

NEW-BUILD . EXTENSIONS . REFURBISHMENT

C.A.D Design/Drafting
Conveyance Plans
Planning Consultants
3d Visualisation Plans
Land & Building Surveying

Architectural Services
Building Surveys
Large format Printing & Scanning
Photo Montage
3d Laser Scanning

The Studio . Milestone Cottage . 61 London Road . Calne
Wiltshire, SN11 0AA.
Email bds@pobox.com

Tel/Fax (01249) 816026
Mobile 07740 335693

Project Name:

74 Eastern Avenue
Monkton Park Chippenham SN15 3LW

Drawing Title:

Amateur Radio Antenna Installation
Existing Elevations

Client:

Mr Andrew Hughes

Date:

December 2025

Scale:

1:50 @ A1

Drawn

Checked

Dwg No

Rev

P.J.-S

BDS-12-25-02

Notes:

Survey Grid based on OS
Levels based on OSGM-15

© copyright to this drawing remains with BDS Ltd

32^{YEARS}
1993-2025

Building Design Surveys

Member