


REVISION	DATE	COMMENT

client
Oak Lodge
2 Bristol Road
Chippenham
Wiltshire
SN15 1NG

Drawing: Block Plan		
scale: 1:200@A3	dwg: 13253 /05	rev: -
date: December 25		

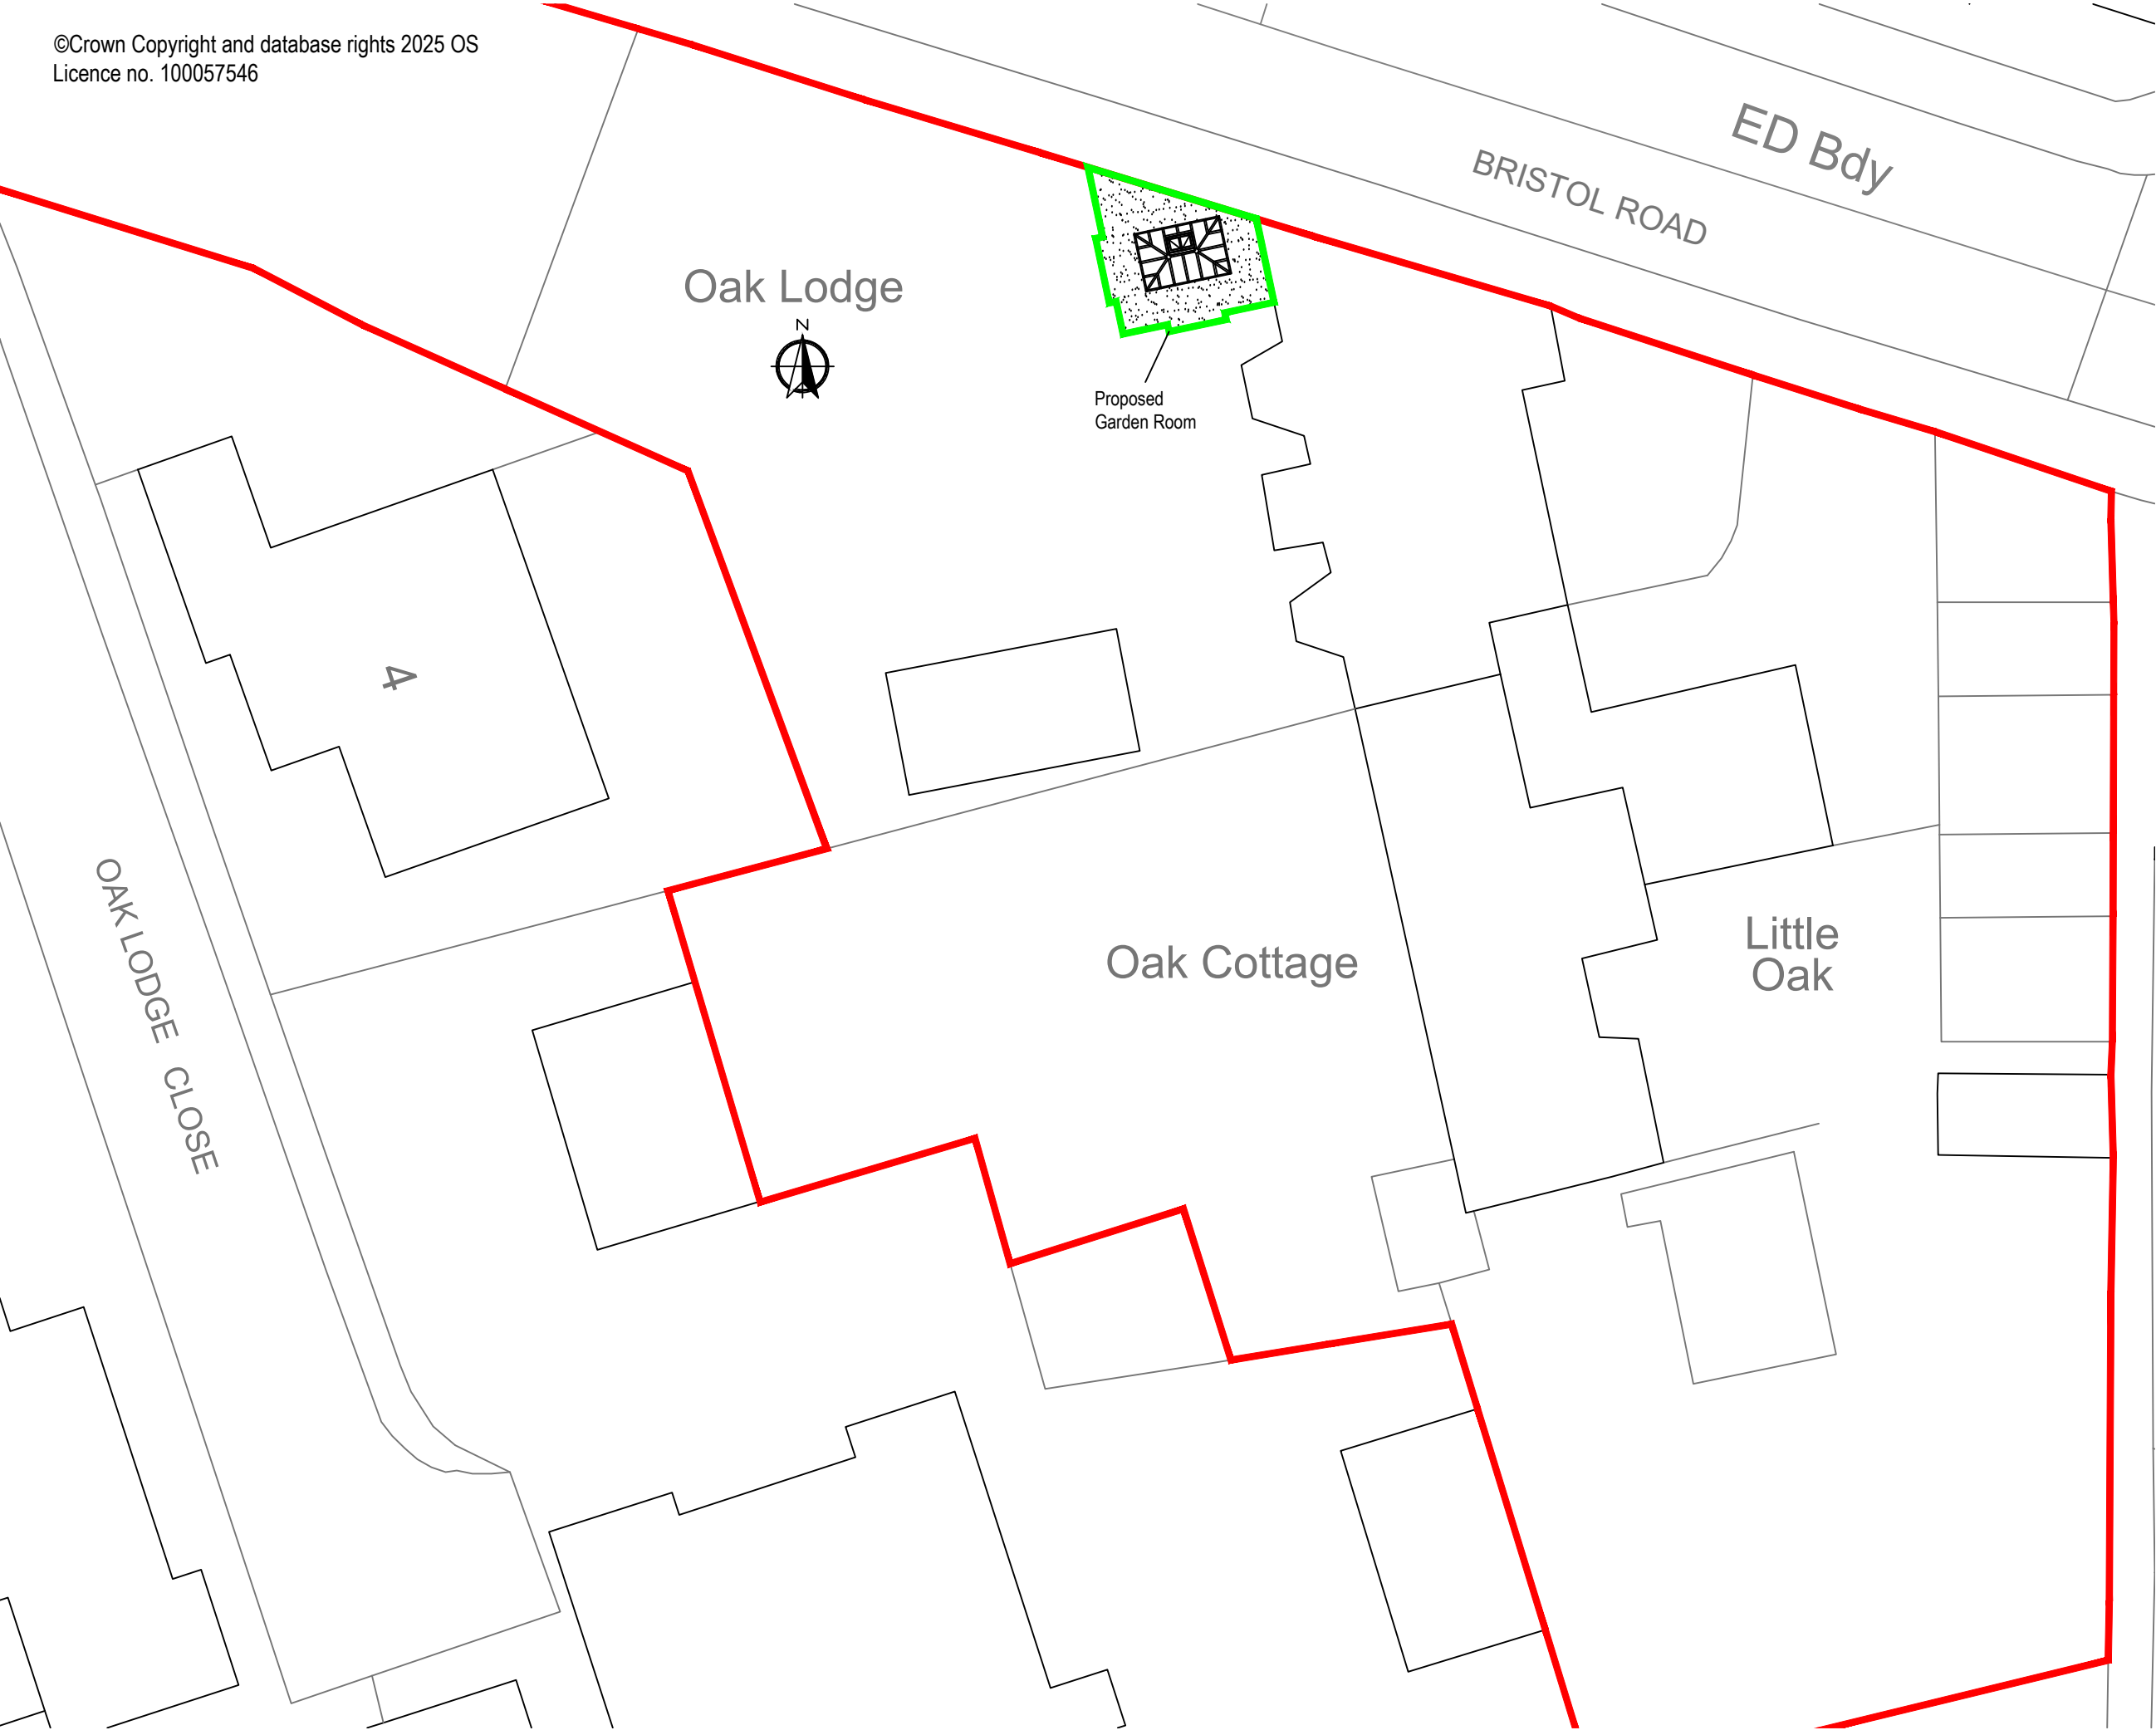

Bennett Road,
Isleport Business Park,
Highbridge, Somerset, TA9 4PW
Tel: 01278-764400 Fax:
01278-764422