Responsibility is not accepted for errors made by others in scaling from this drawing. Any discrepancies should be reported to the Architect.

A1

Revision Notes

Date	Rev	Description

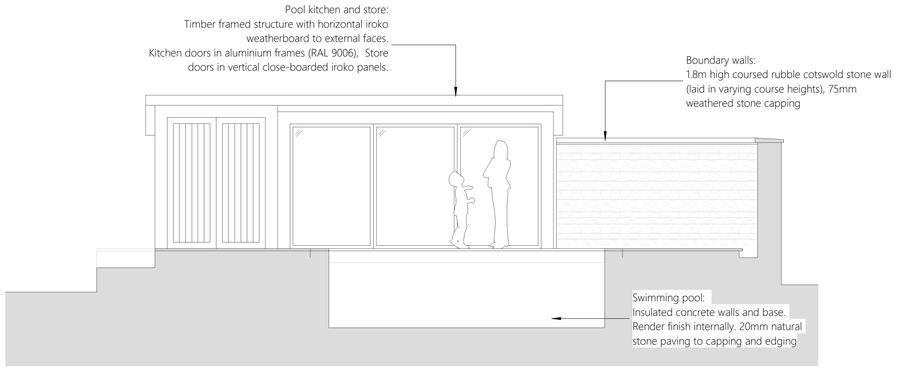

POOL KITCHEN & STORE - FRONT ELEVATION

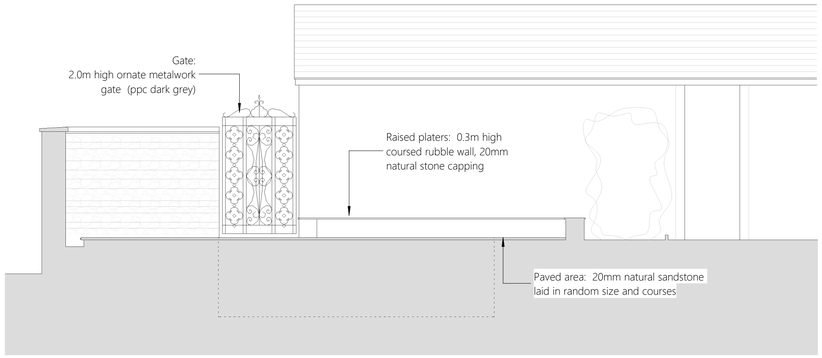

NEW GATE - ELEVATION

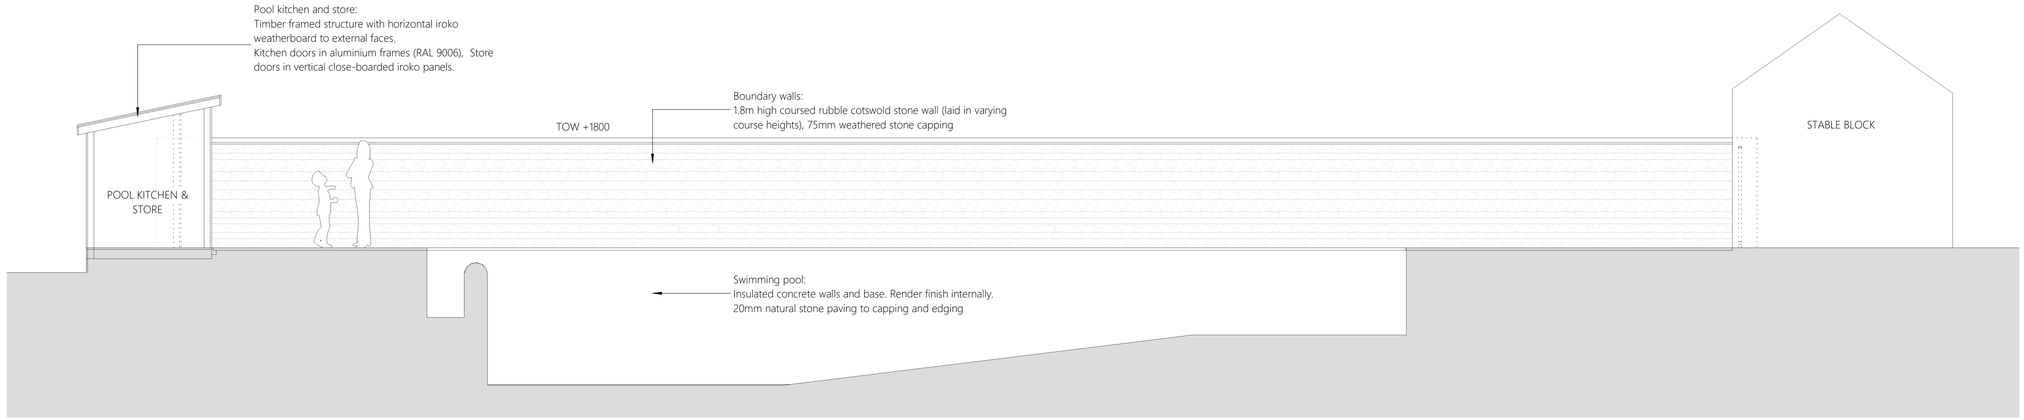

POOL AREA - LONG SECTION

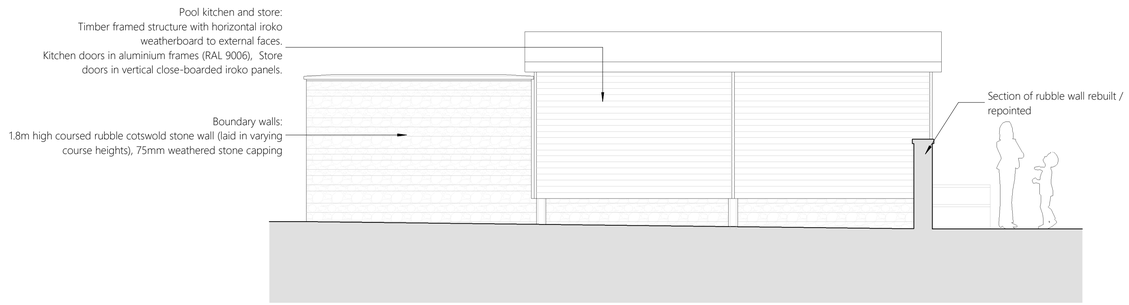

POOL KITCHEN & STORE - REAR ELEVATION

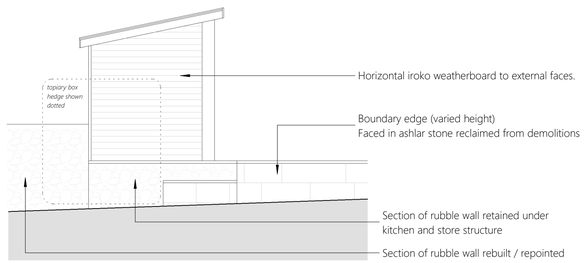

POOL KITCHEN & STORE - SIDE ELEVATION

Existing and Proposed - Sections and Elevations

1 : 50

Scale 1:50

0 0.5 1.0 1.5 2.0 2.5 m

Project
South Wraxhall House, Lower South Wraxhall, BA15 2RY

Drawing Title
Existing and Proposed - Sections and Elevations

Drawing No	Revision
LBC 04	
Scale at A1	**Date**
1 : 50	Dec 2025

KANN | Architecture