


All electrical works including downlighters to comply with part P (BS7671).

Warm roof section to achieve U-value of 0.15W/m2K .

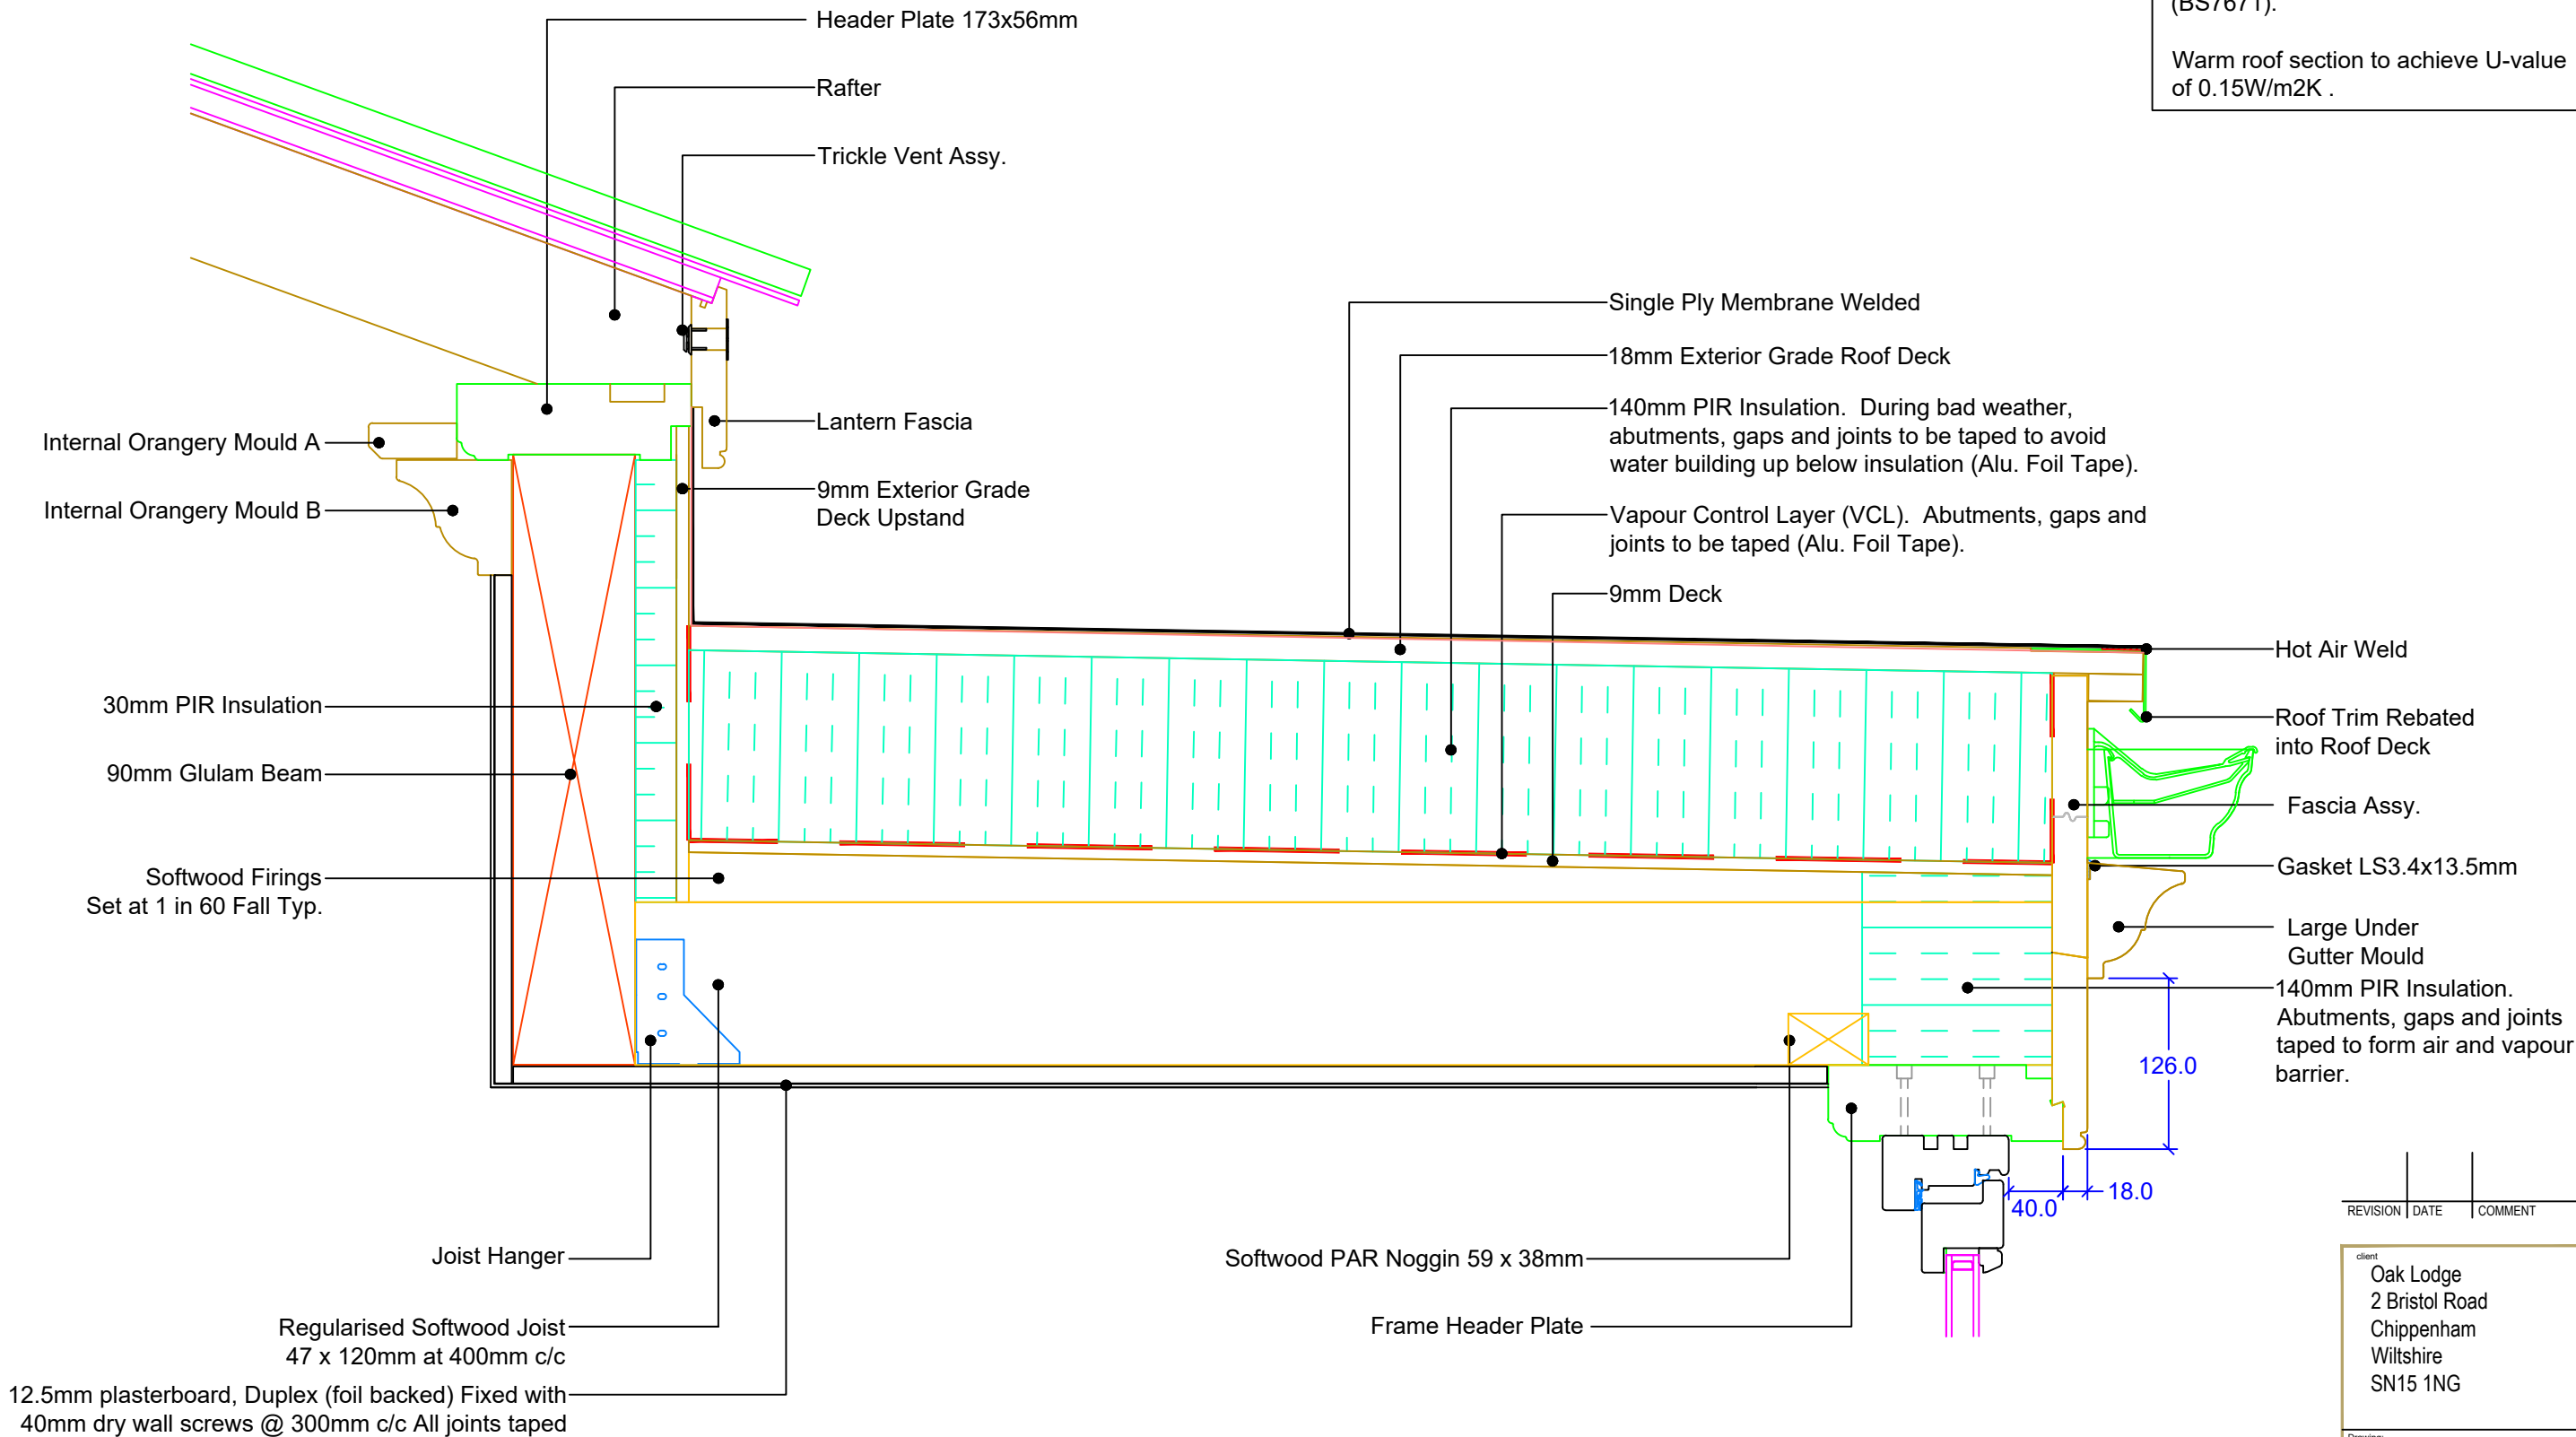

REVISION	DATE	COMMENT

client		
Oak Lodge 2 Bristol Road Chippenham Wiltshire SN15 1NG		
Drawing:		
Roof Section		
scale: 1:5 @A3	dwg: 13253 /07	rev: -
date: December '25		



Bennett Road,
Isleport Business Park,
Highbridge, Somerset, TA9 4PW
Tel: 01278-764400 Fax:
01278-764422