


No:10 HIGH STREET, SALISBURY

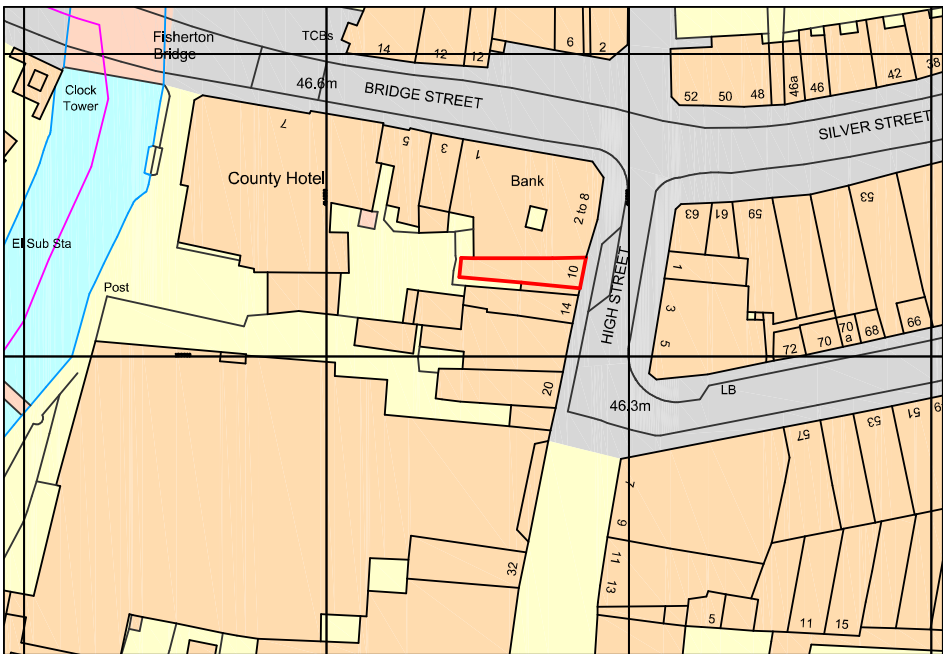


Ordnance Survey, (c) Crown Copyright 2017. All rights reserved. Licence number 100022432

LOCATION PLAN 1:1250 SCALE



Notes:

A3

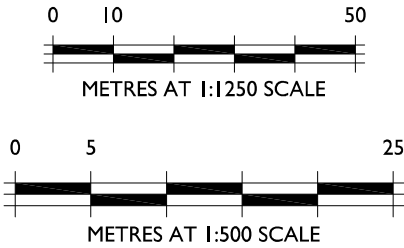

THIS DRAWING IS THE COPYRIGHT OF FAVONIUS ARCHITECTS IT MAY NOT BE COPIED, ALTERED OR REPRODUCED IN ANY WAY WITHOUT THEIR WRITTEN AUTHORITY. DIMENSIONS MUST BE CHECKED ON SITE AND NOT SCALED FROM THIS DRAWING.

10 HIGH STREET, SALISBURY
ALTERATIONS & EXTENSION
TO DWELLING

LOCATION PLAN
& BLOCK PLAN

DWG No: 931-20-203
DATE: NOV 2025 SCALE: 1:1250/500



Tel: 01722 412 391 www.favonius.co.uk
Wyndham House, 65 The Close, Salisbury, Wiltshire SP1 2EN

PLANNING APPLICATION