




XS 5

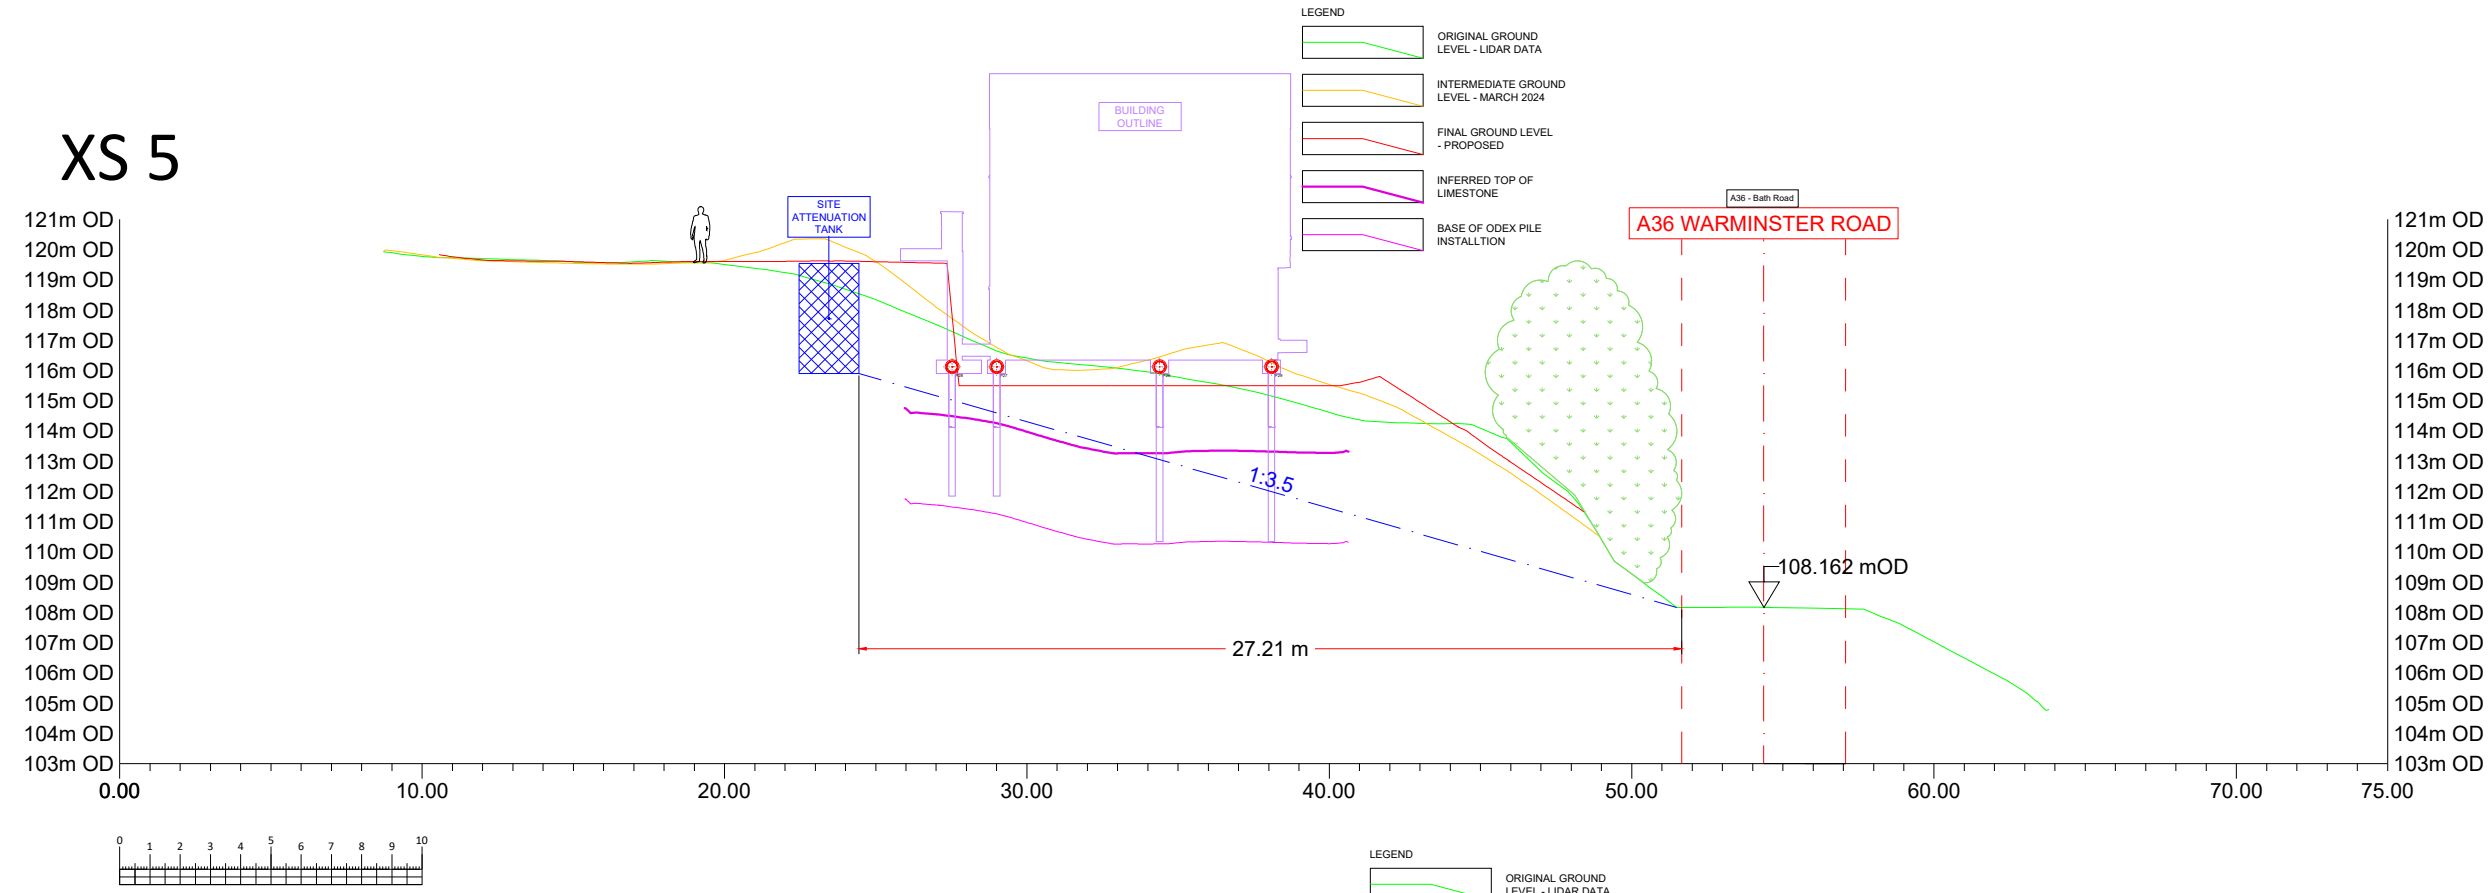


XS 4

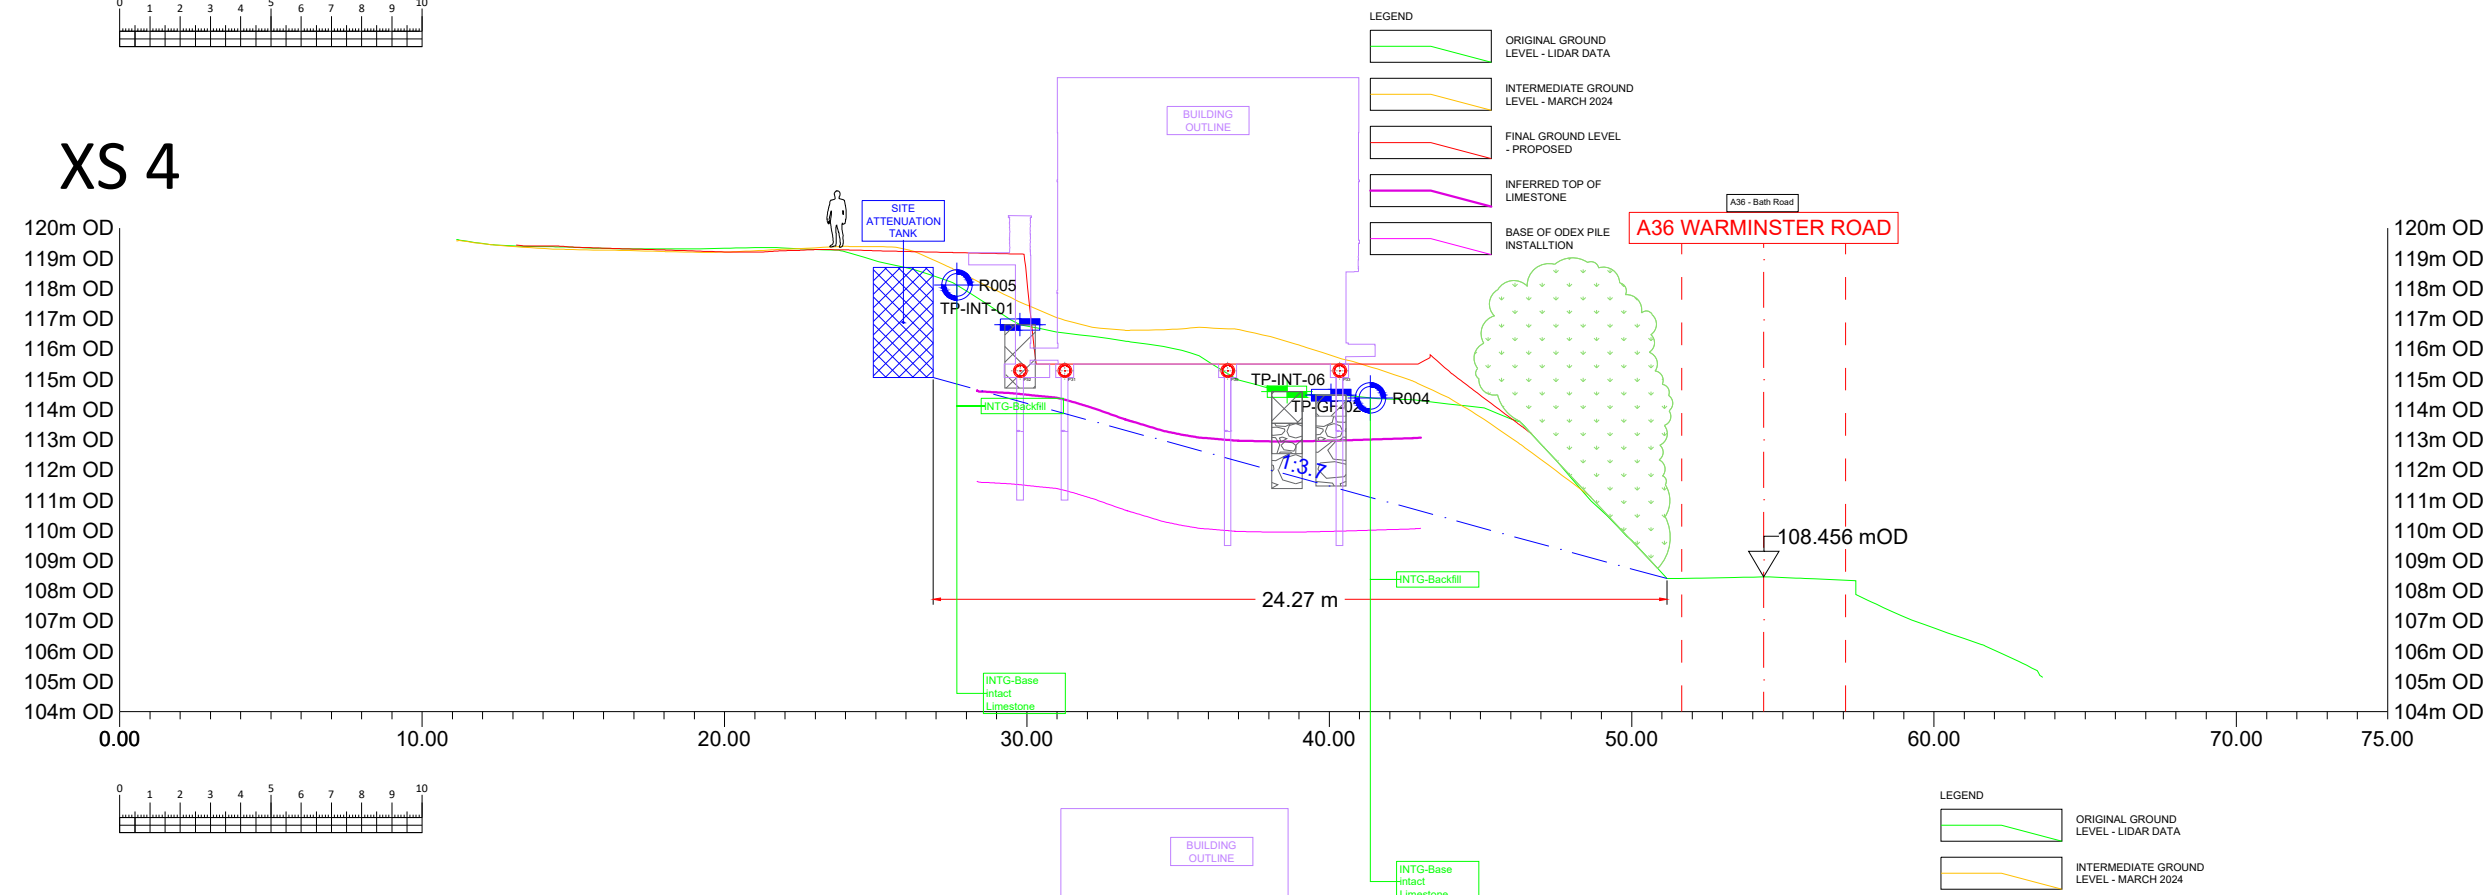


XS 3

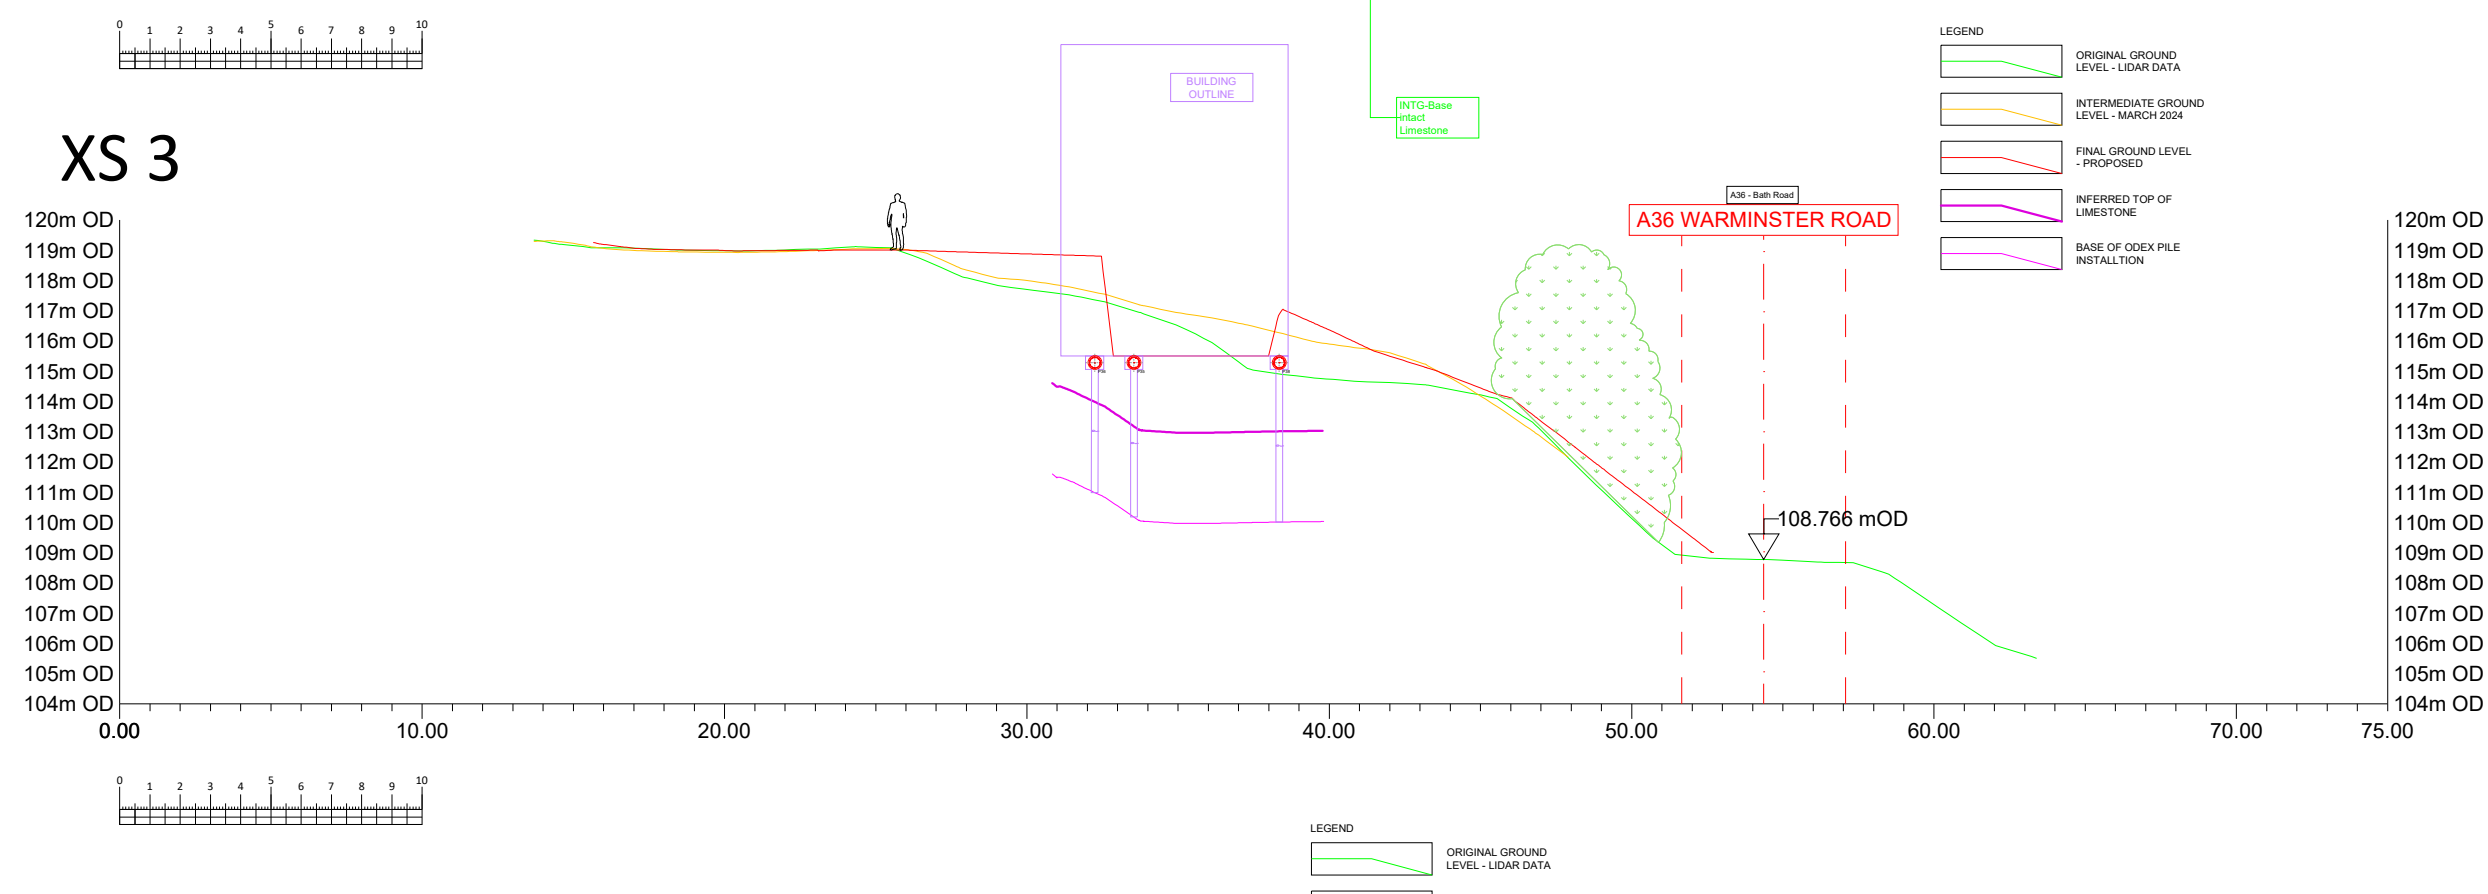


XS 2

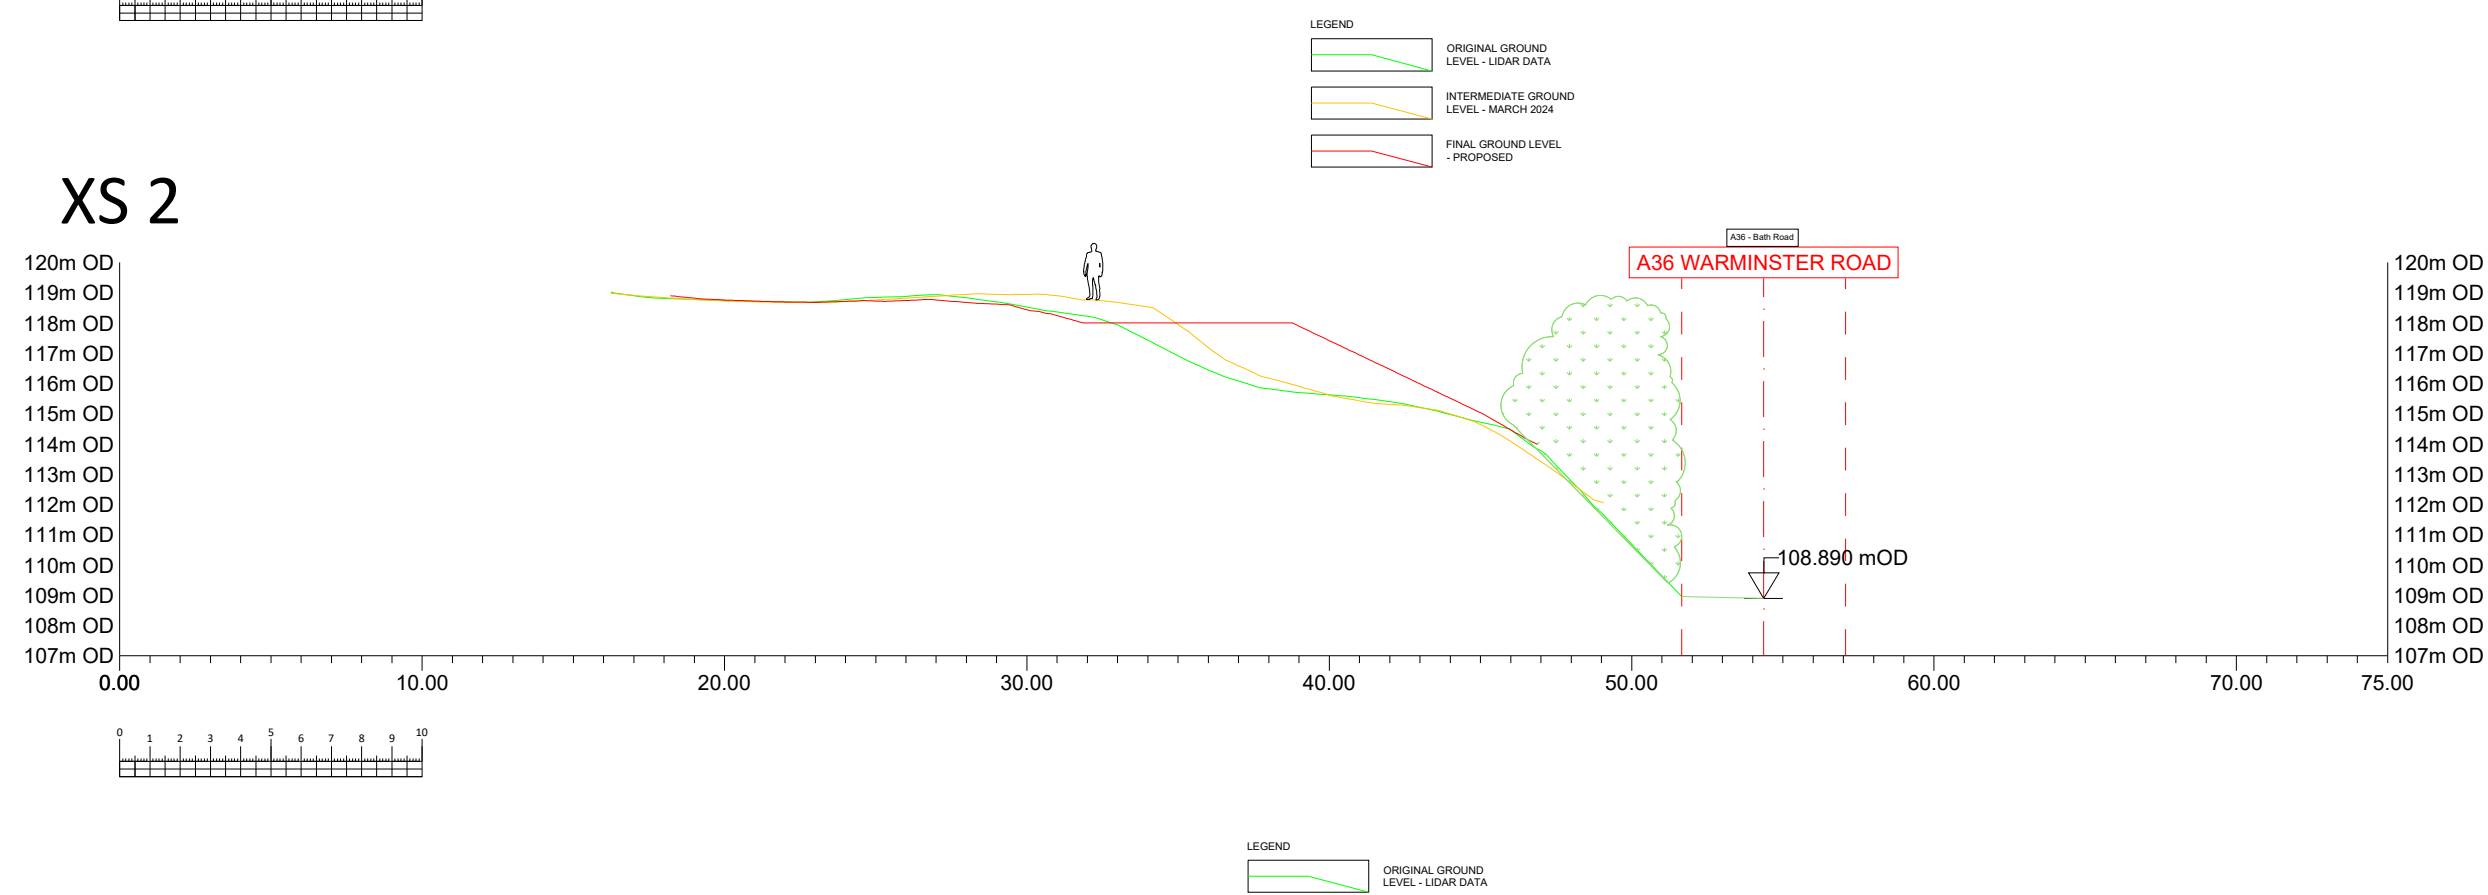


XS 1

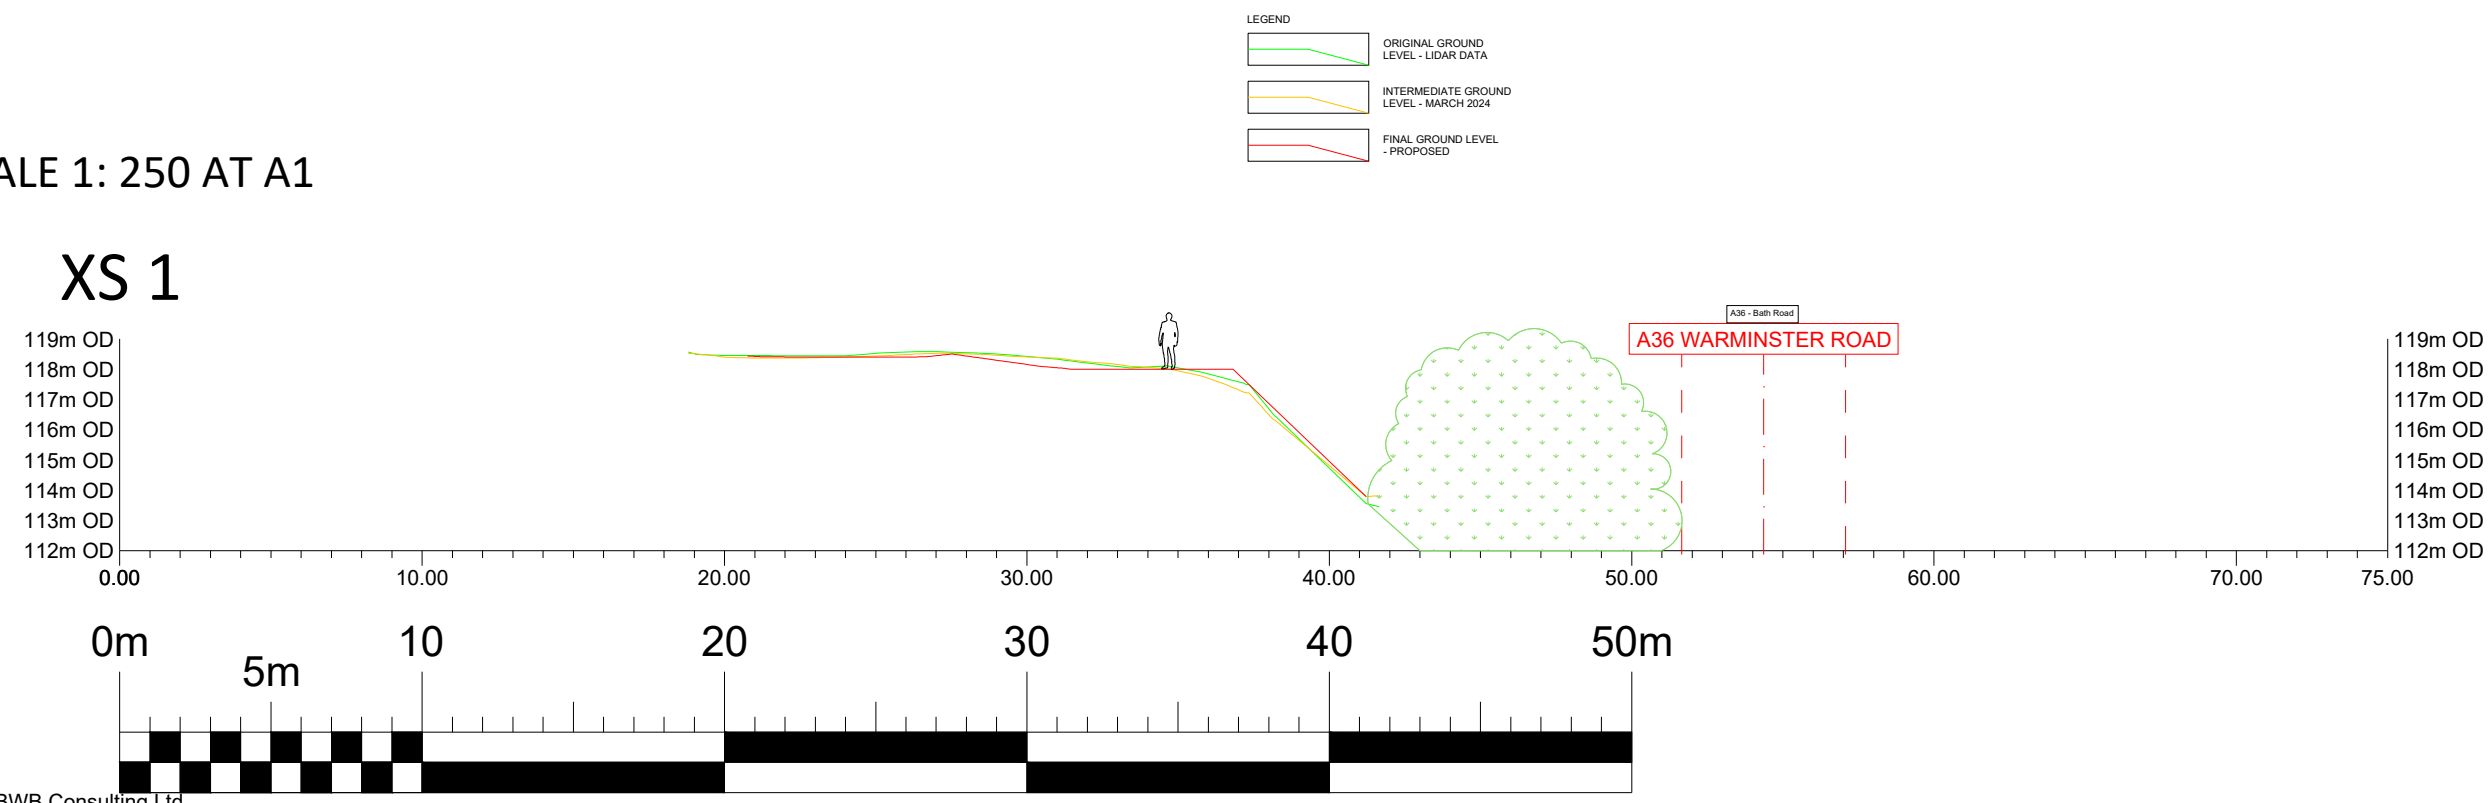


XS 10

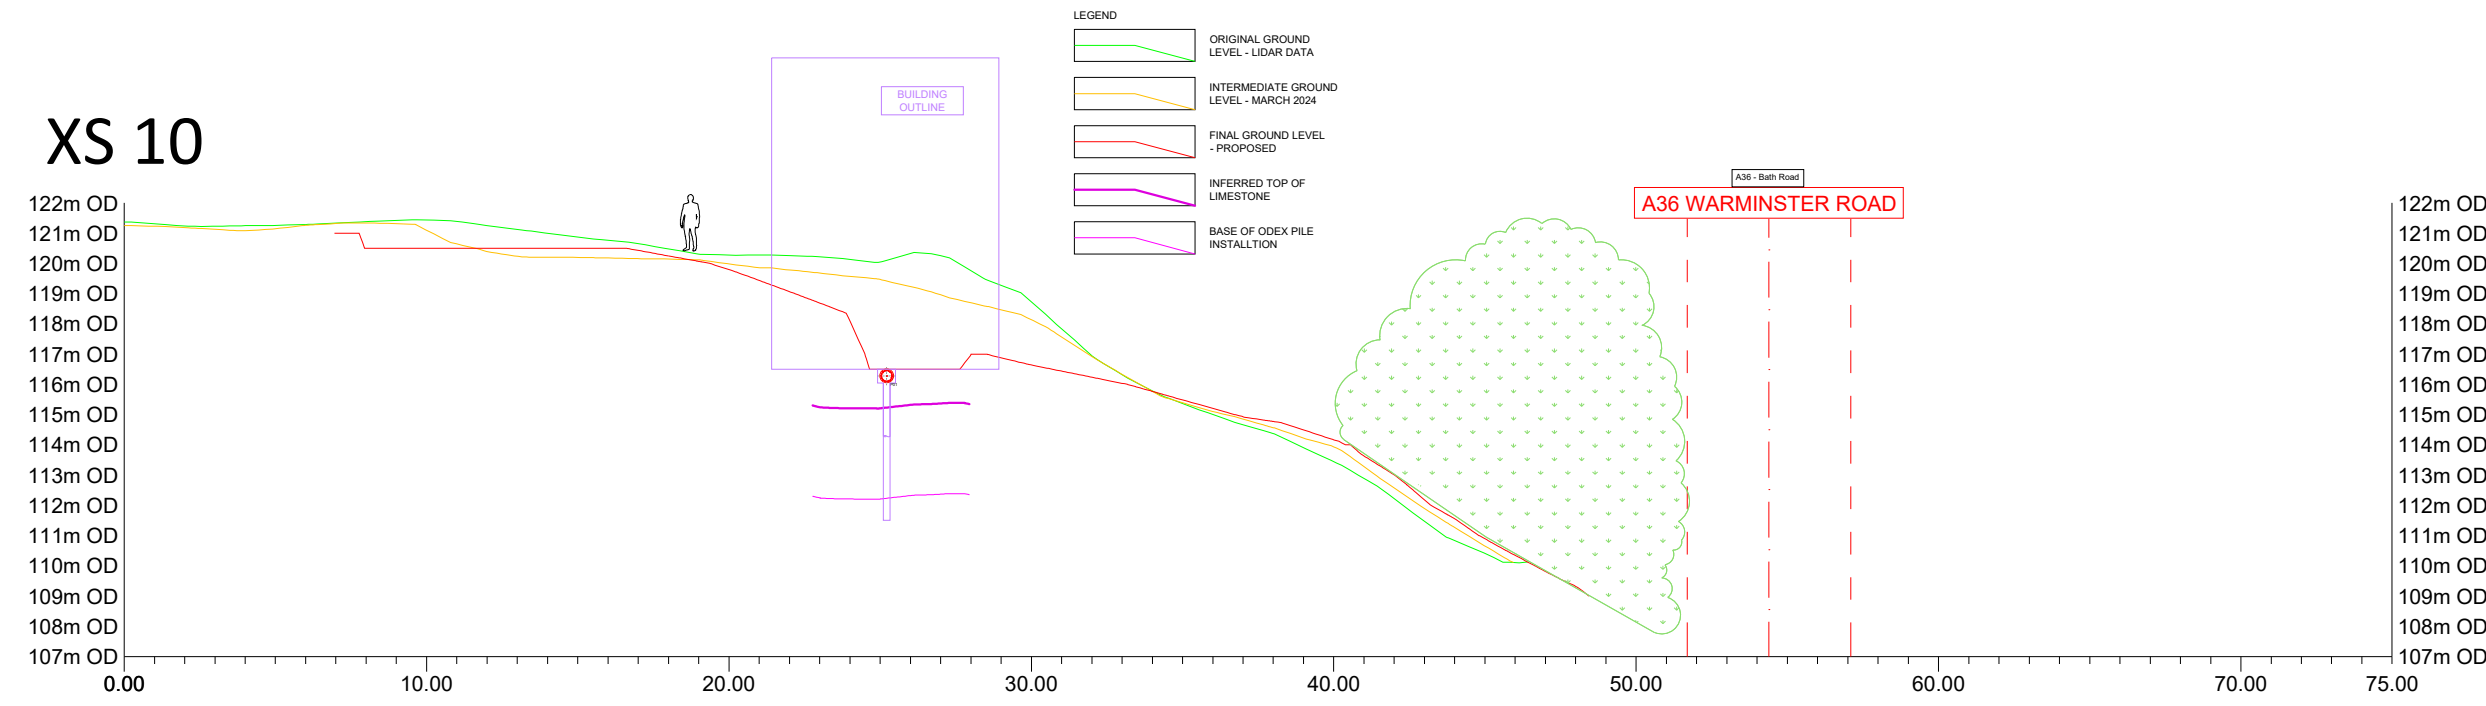


XS 9

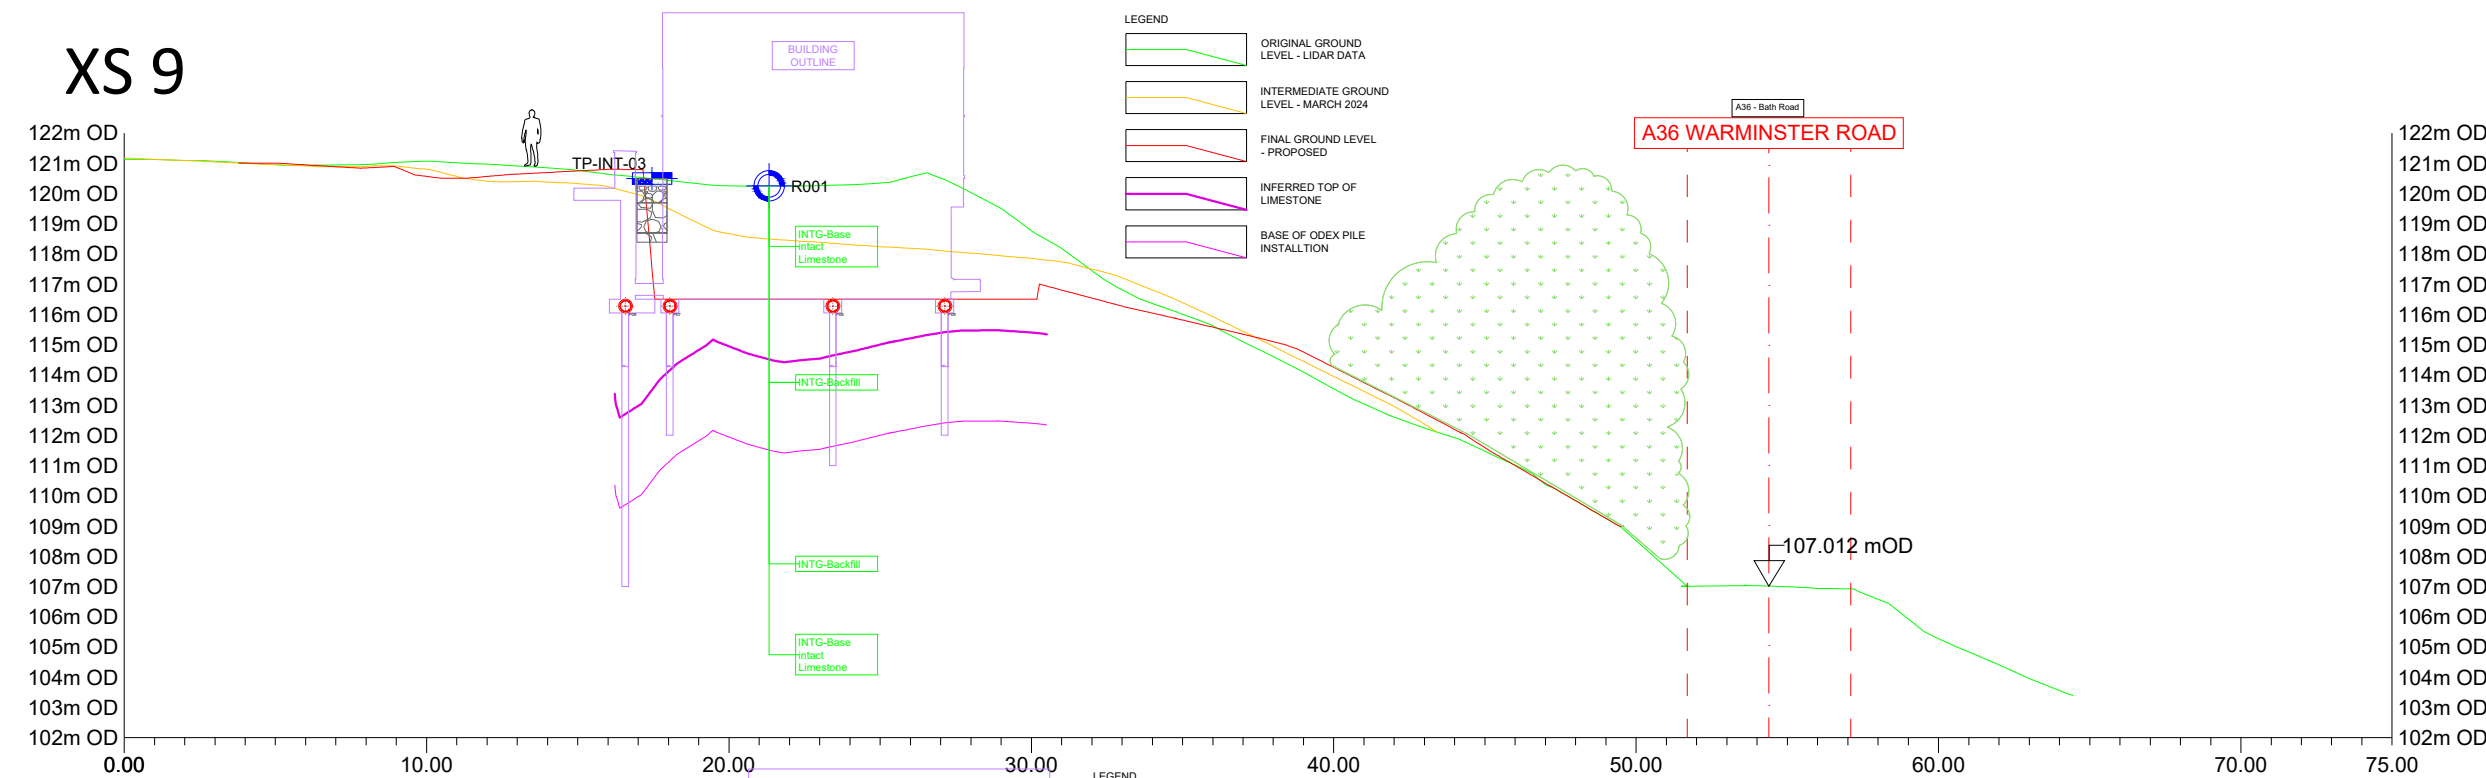


XS 8

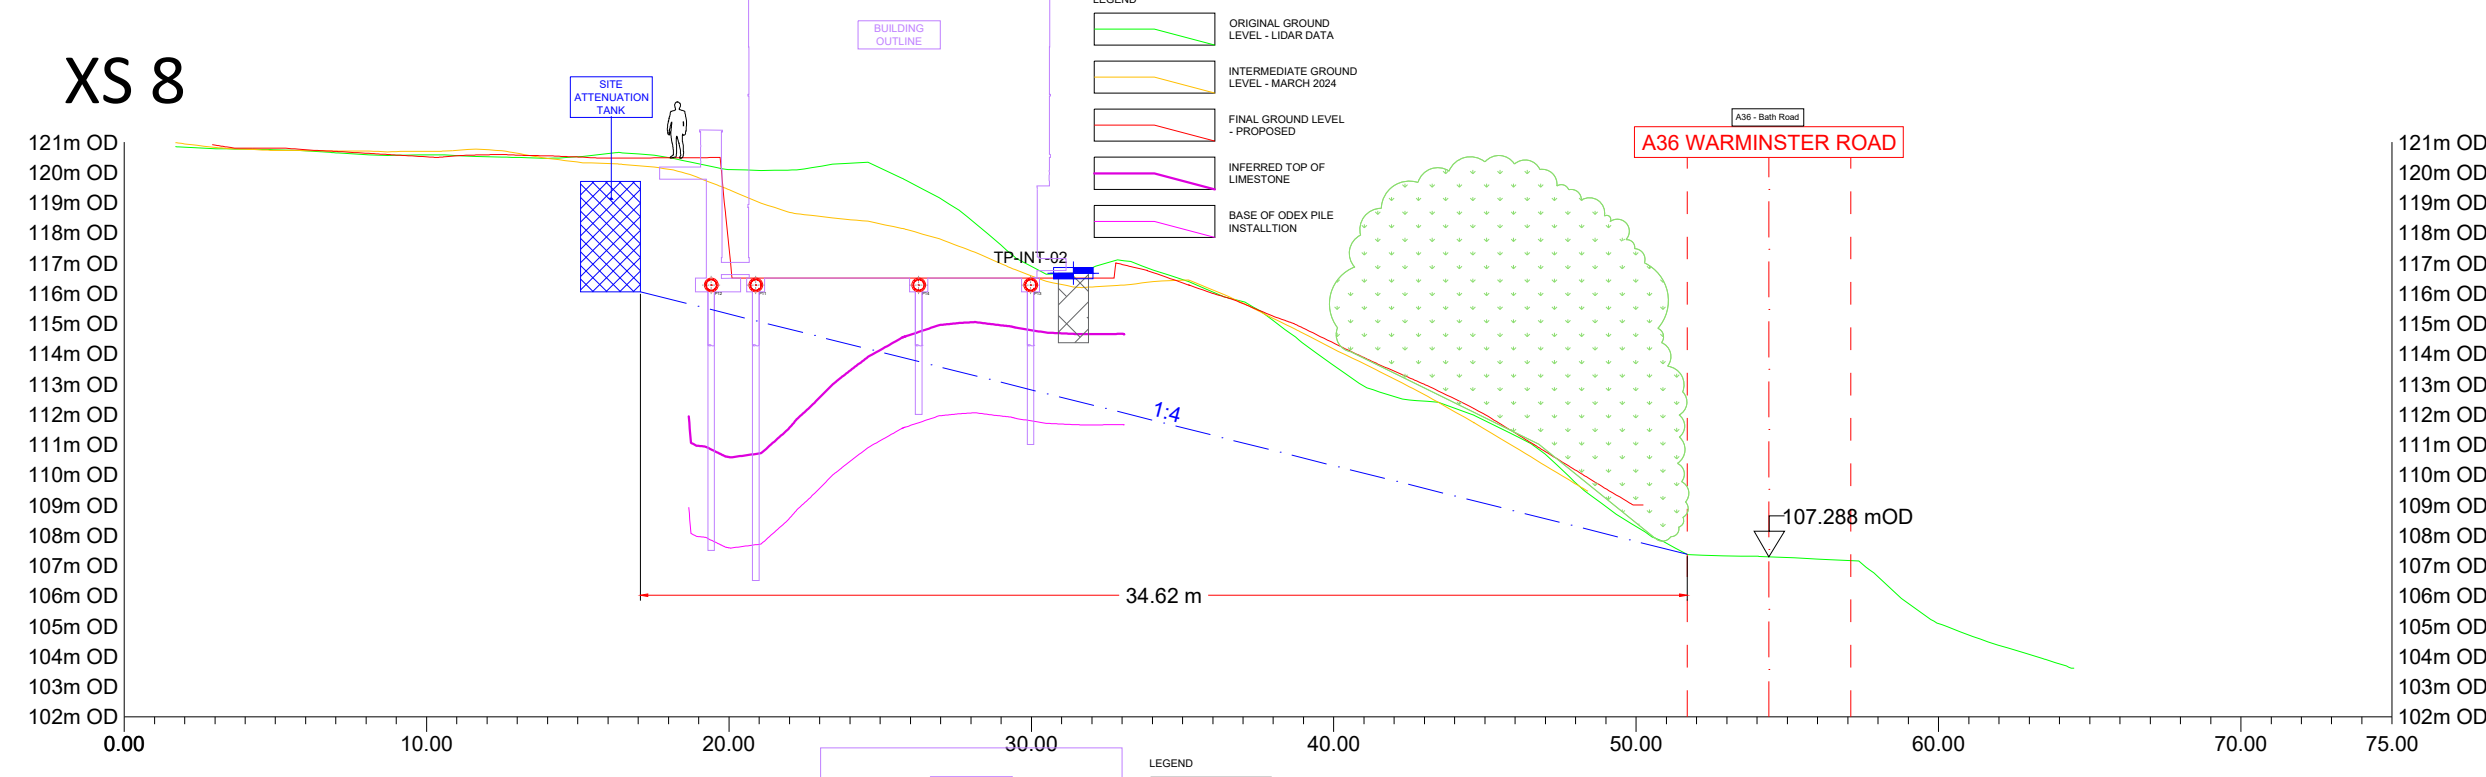

XS 7

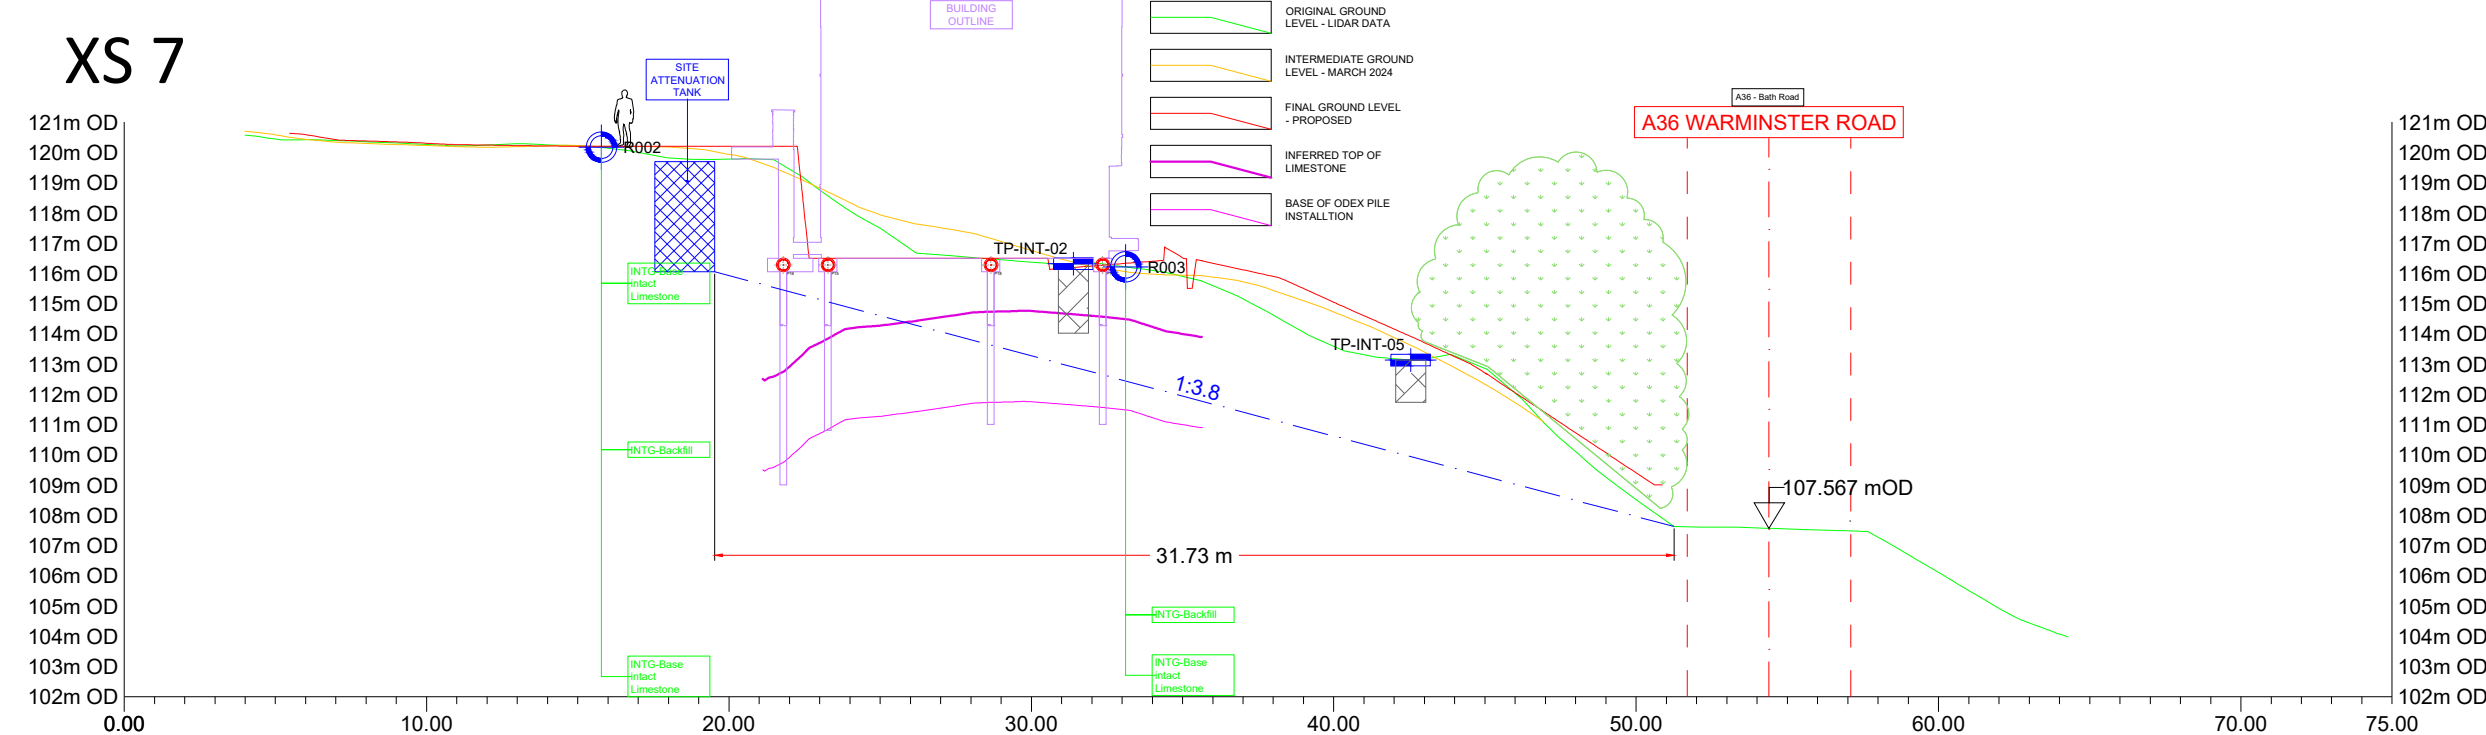

XS 6

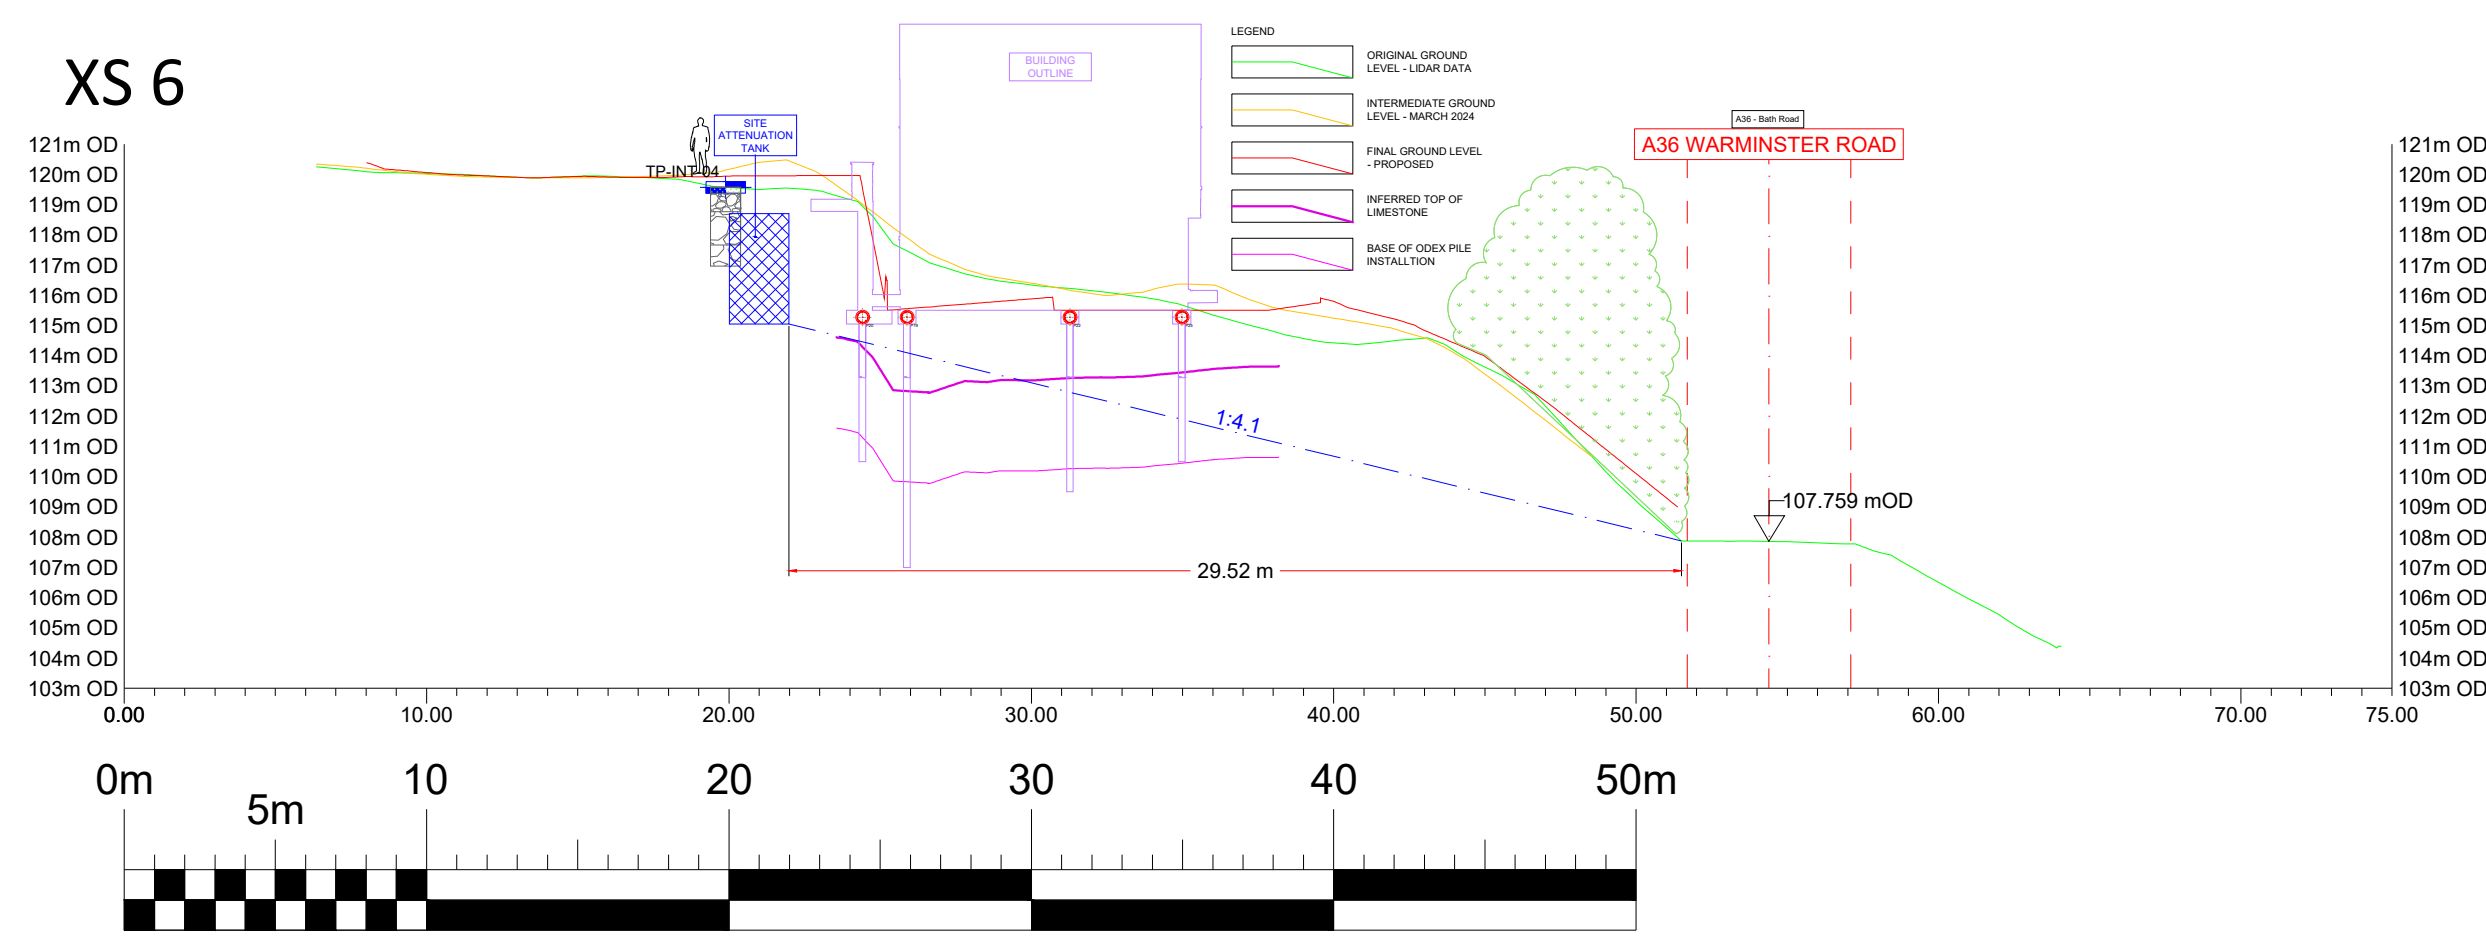

Rev Date Details of issue / revision Drw Rev

Issues & Revisions

BWB
A CAF GROUP COMPANY
Birmingham | 0121 233 3322
Leeds | 0113 233 8000
London | 020 7407 3879
Manchester | 0161 233 4260
Nottingham | 0115 924 1100
www.bwbconsulting.com

Client

Project Title

**18 MIDFORD LANE
LIMPLEY STOKE**

Drawing Title

**GEOTECHNICAL GROUND
MODEL & GEOTECHNICAL
SECTIONS
SHEET 2**

Drawn: I. Gardner Reviewed: TO BE APPROVED

BWB Ref: ----- Date: 31/07/25 Scale@A1: As shown

Drawing Status

FOR COORDINATION

Project - Originator - Zone - Level - Type - Role - Number

ML-BWB-ZZ-XX-DR-GE-4001

Status Rev

S2 P02

SCALE 1: 250 AT A1