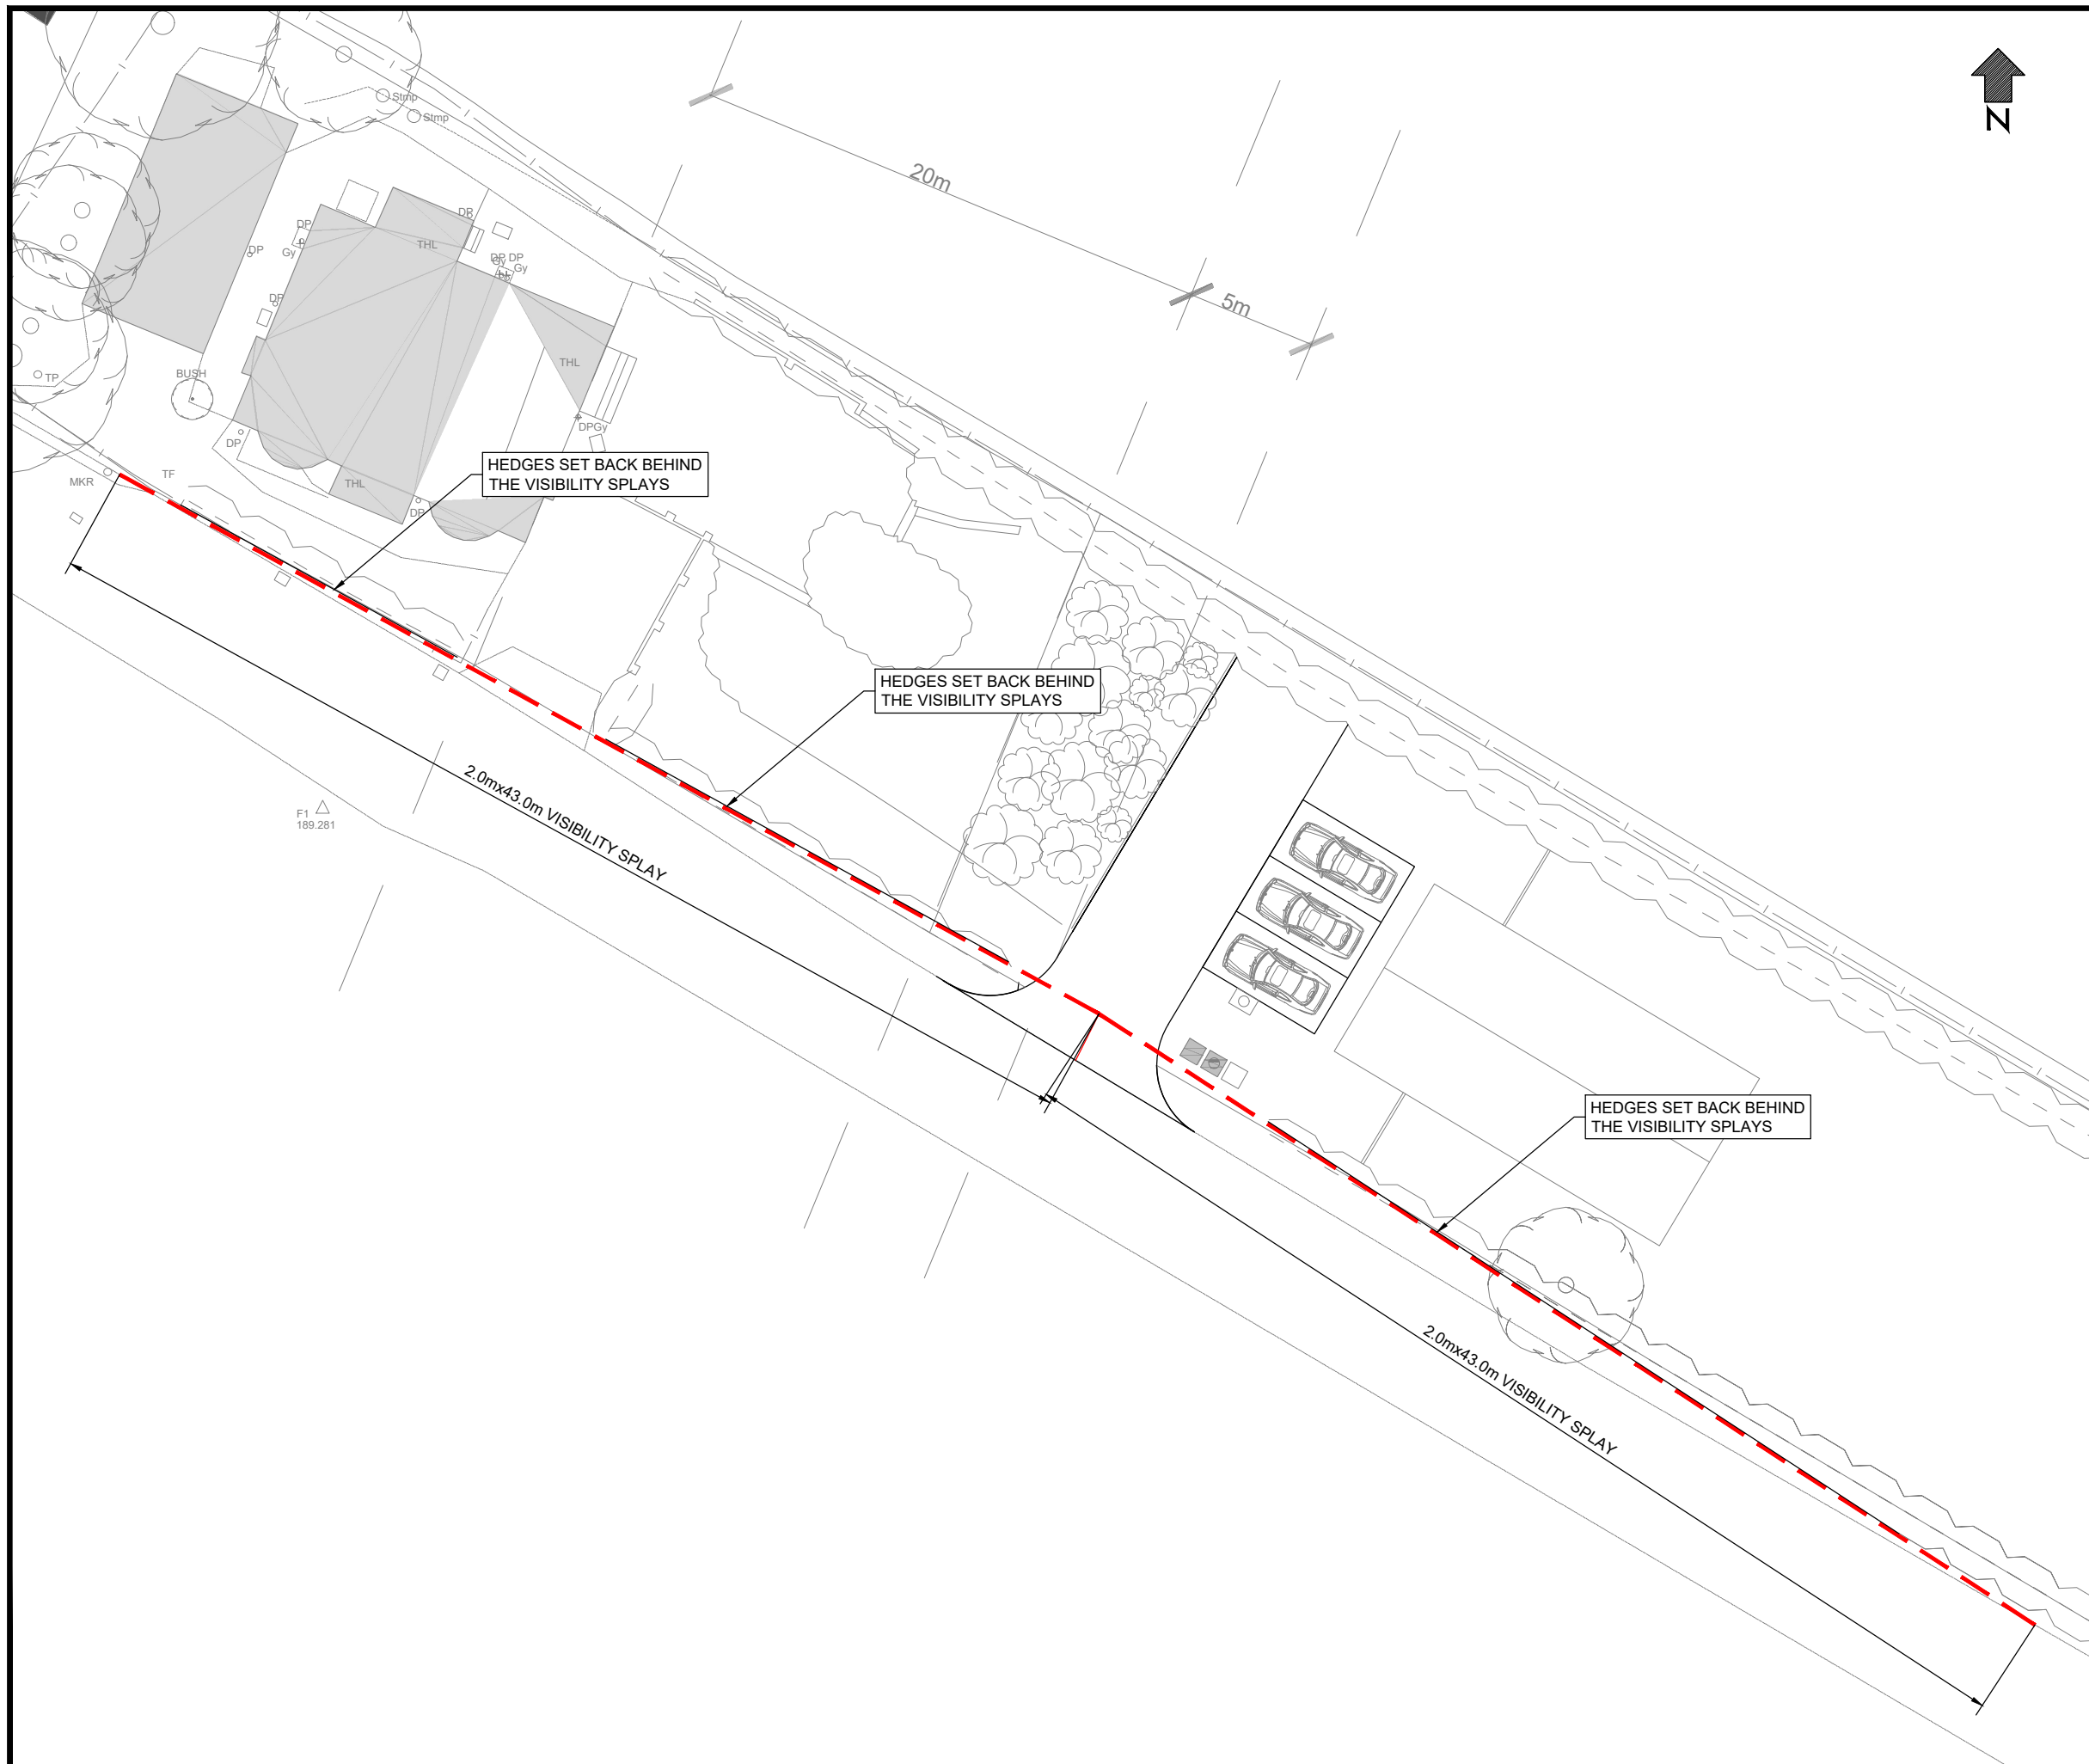


Project
NEW DWELLING AT THE LODGE BROAD HINTON

Drawing Title
ACCESS AND VISIBILITY

Drawing Status
FOR INFORMATION

Drawn PN	Designed NC	Date DEC 2025	Scale 1:250	Size A3
Drawing No. NJC-001				Rev -