

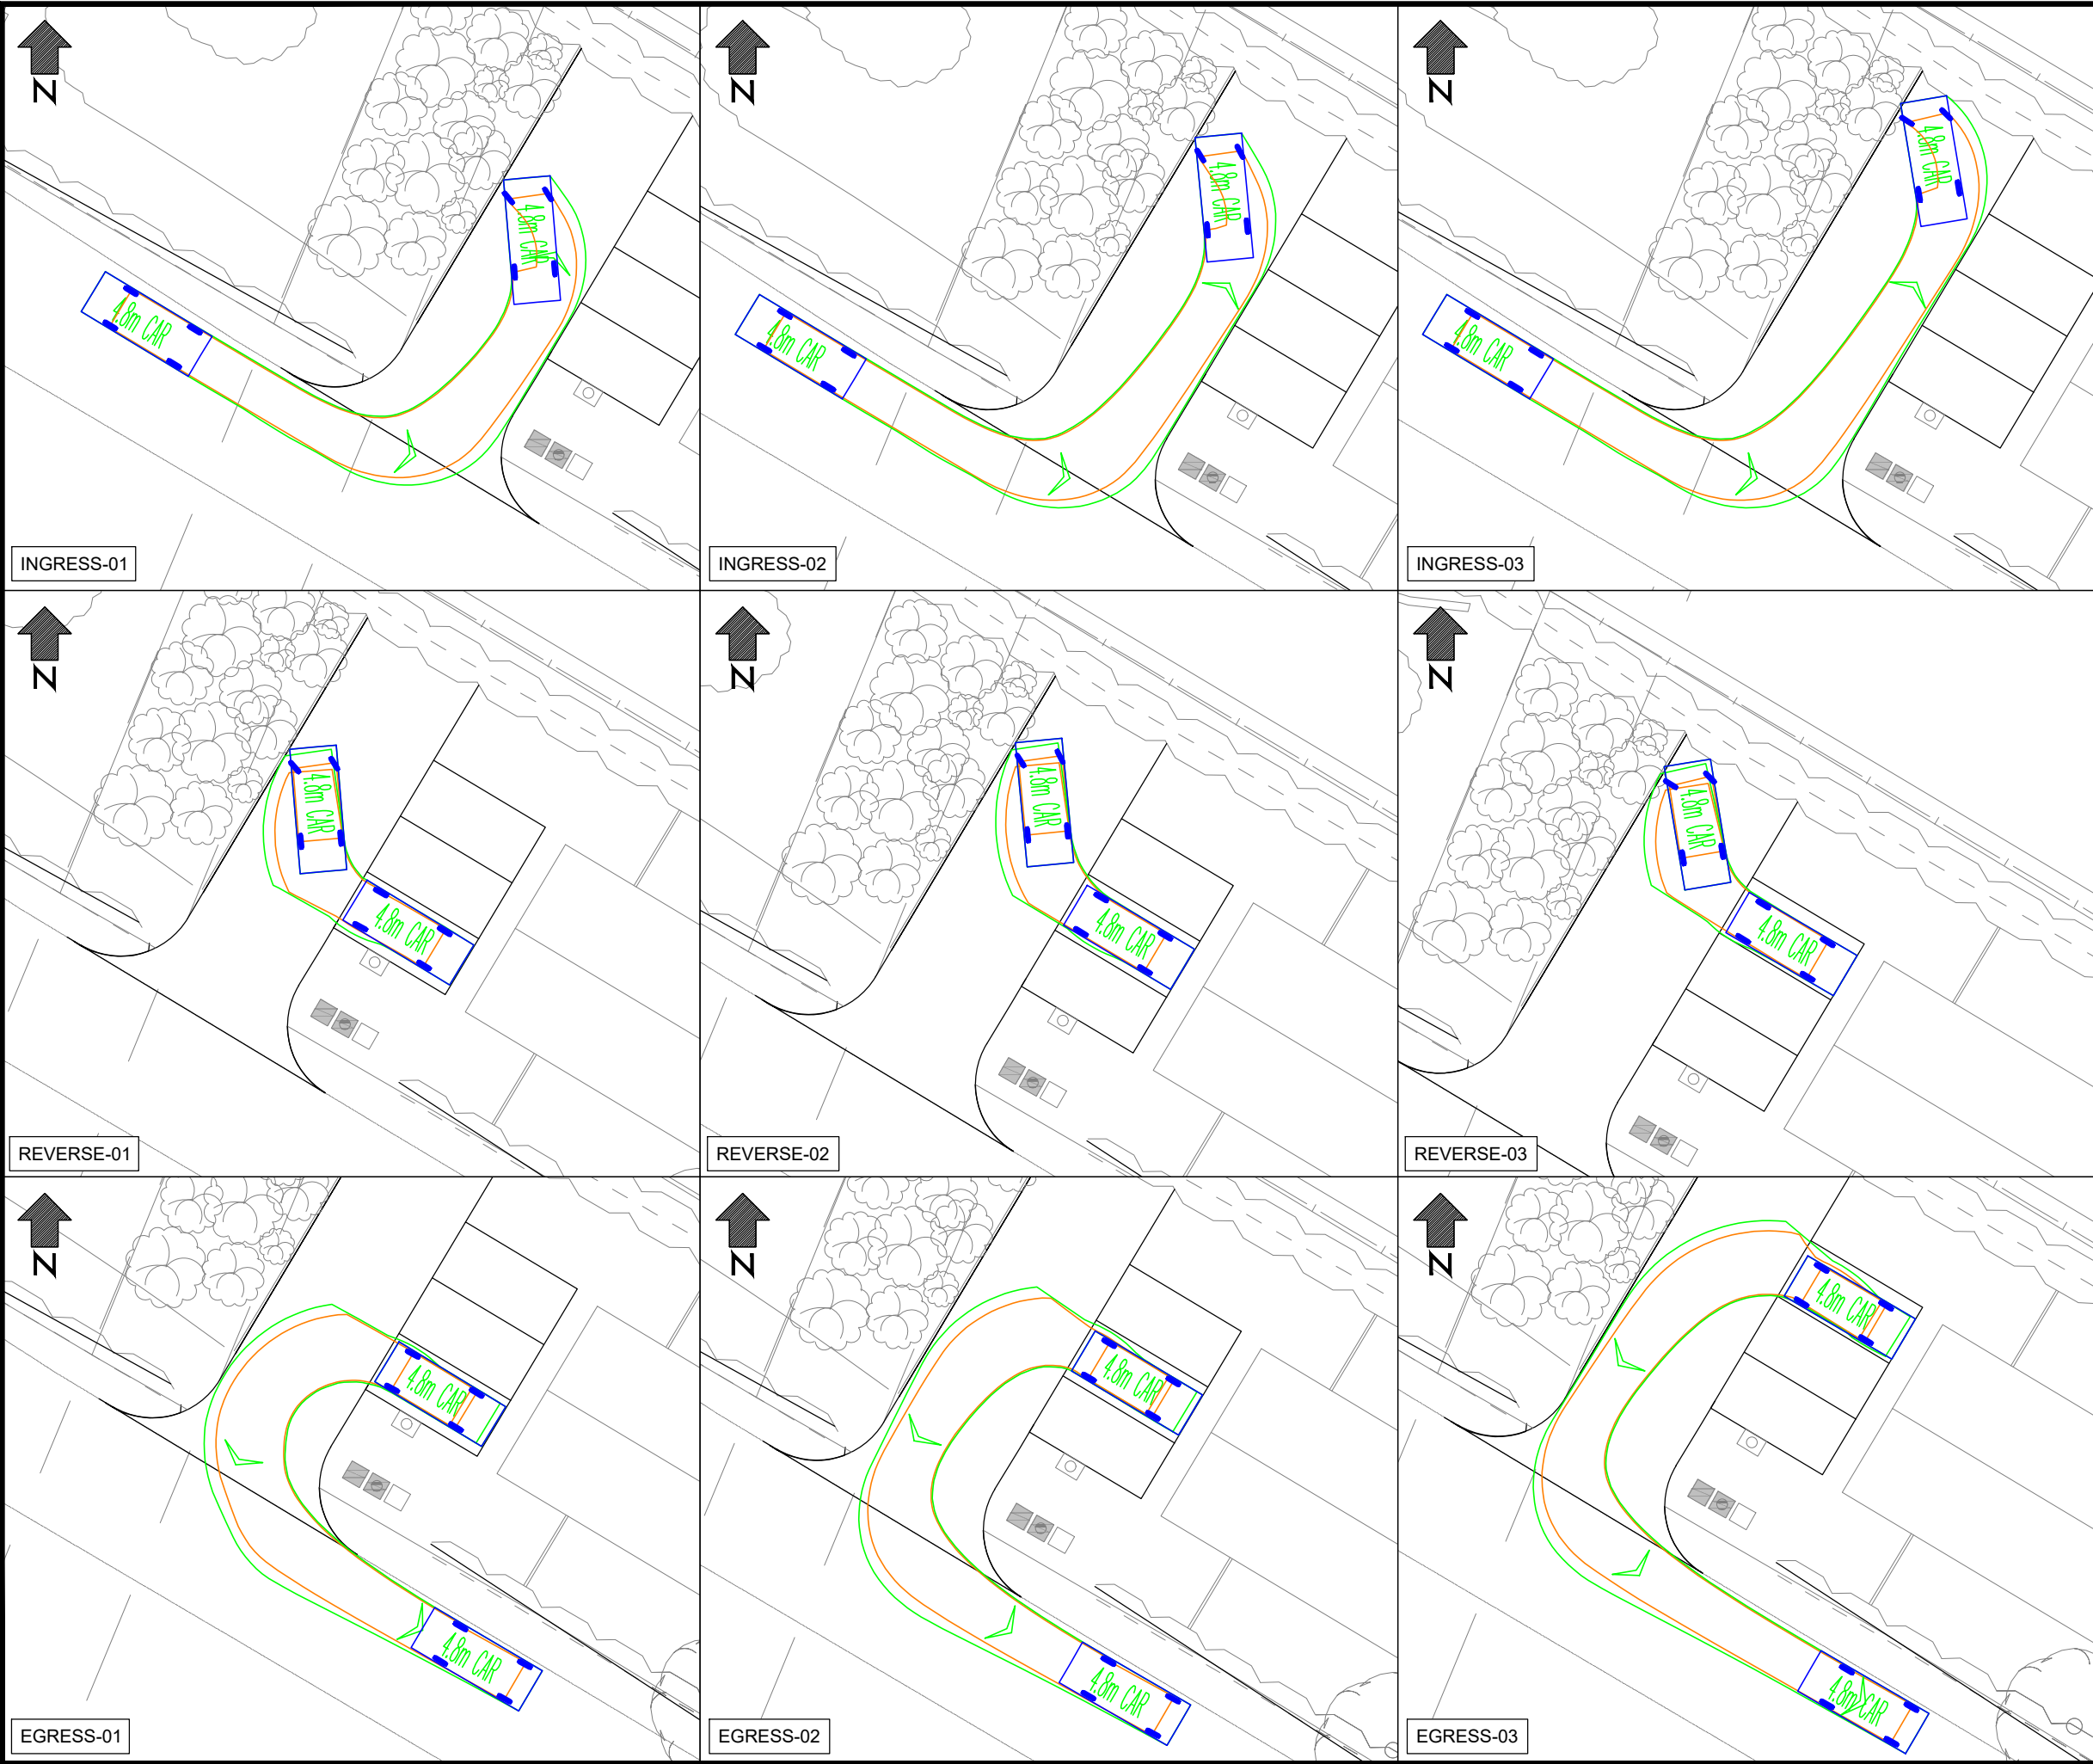


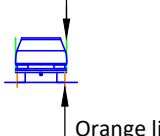


VEHICLE DETAILS:

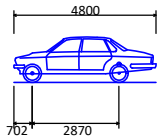

Green line shows body
Orange line shows axle/wheels

4.8m CAR
Overall Length 4800mm
Overall Width 1793mm
Overall Body Height 1502mm
Min Body Ground Clearance 287mm
Track Width 1700mm
Lock-to-lock time 4.00s
Curb to Curb Turning Radius 4950mm

Design speed 16kph for all Forward movements
Design speed 10kph for all Reverse movements

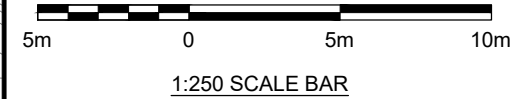



Nick Culhane
Highway Consultant

Project
NEW DWELLING AT THE LODGE BROAD HINTON

Drawing Title
SWEPT PATH TRACKING

Drawing Status
FOR INFORMATION

Drawn PN	Designed NC	Date DEC 2025	Scale 1:250	Size A3
Drawing No. NJC-002				Rev -