




XS 15

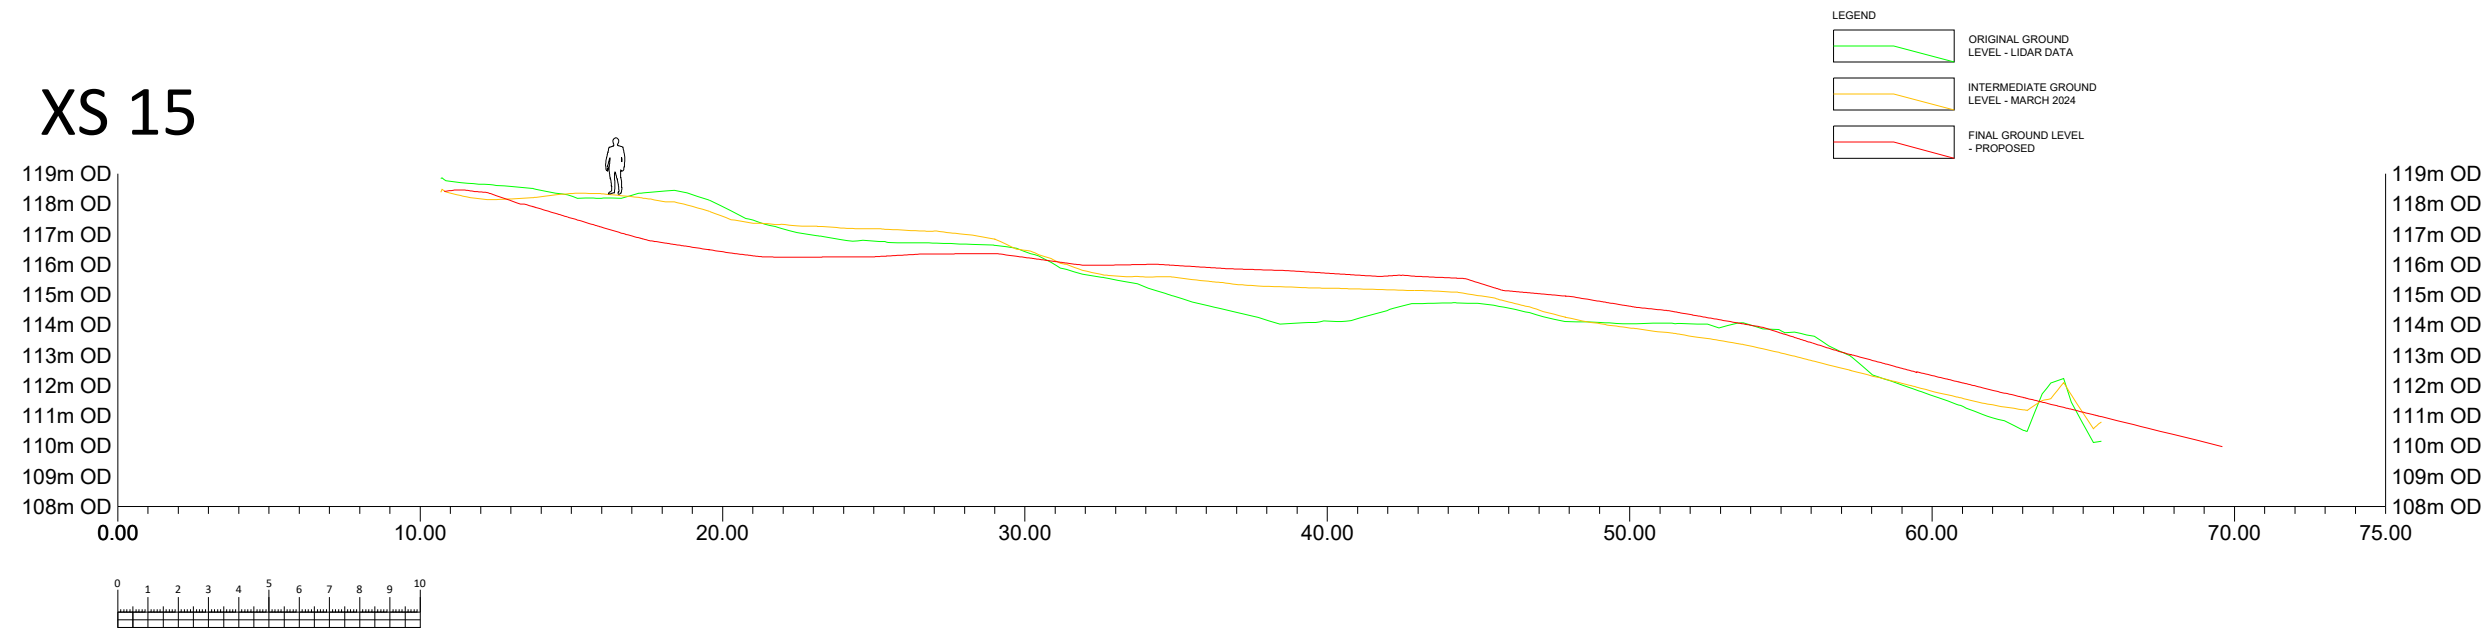


XS 14

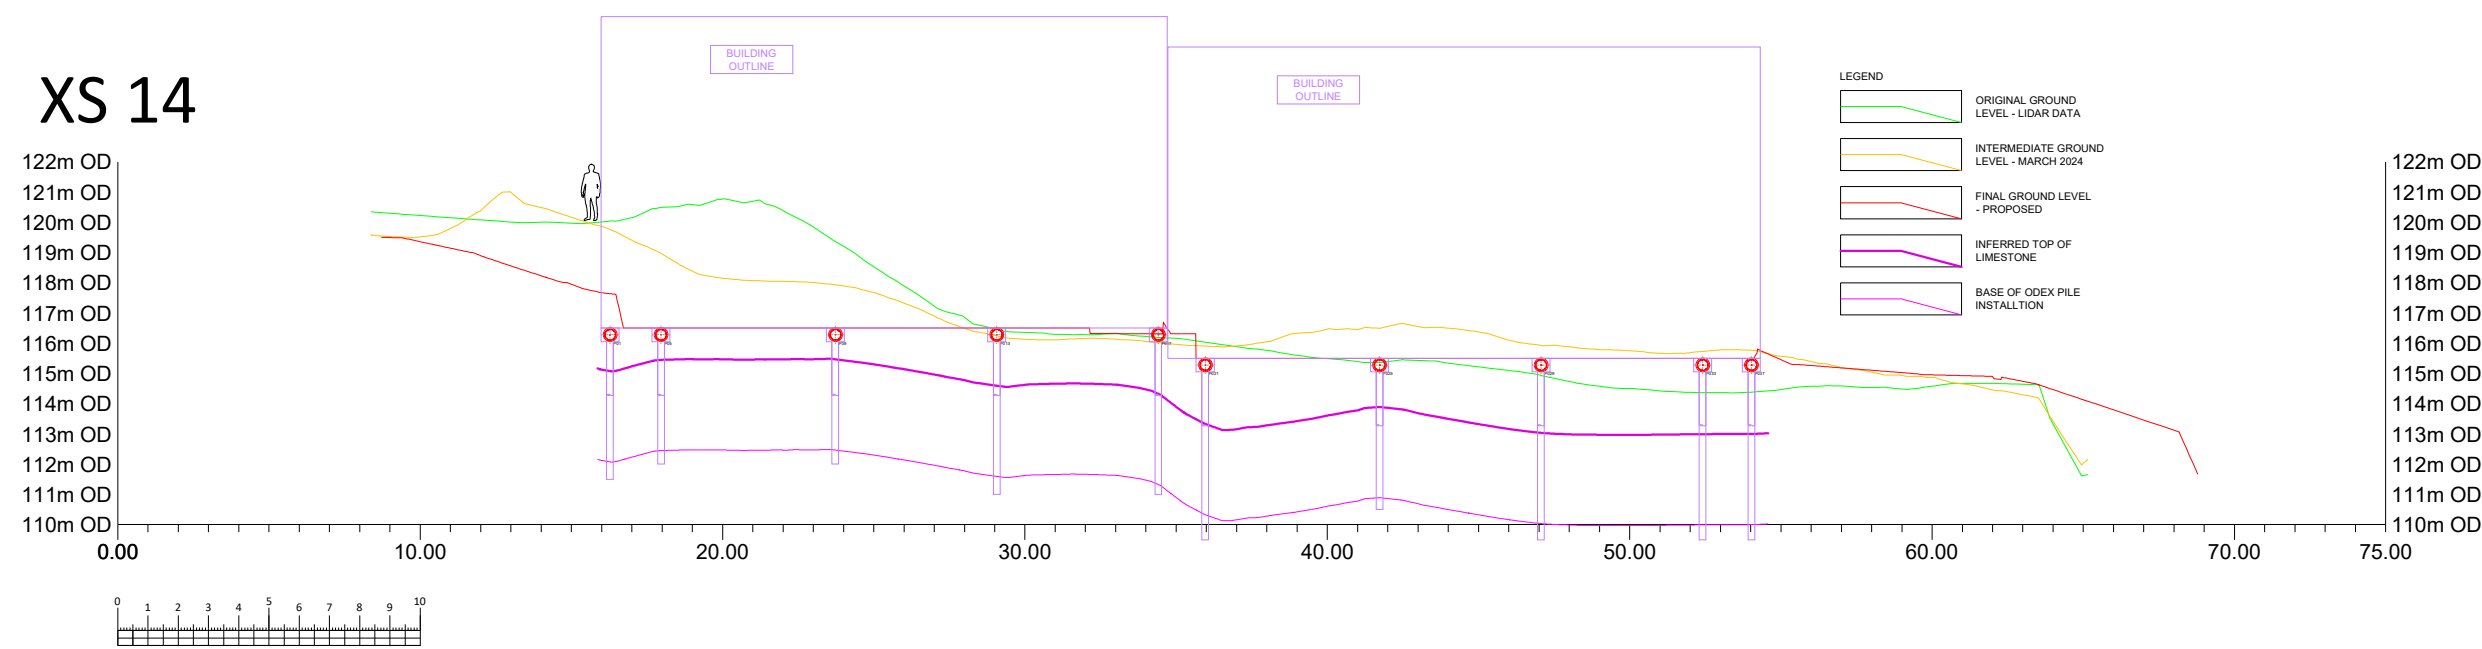


XS 13

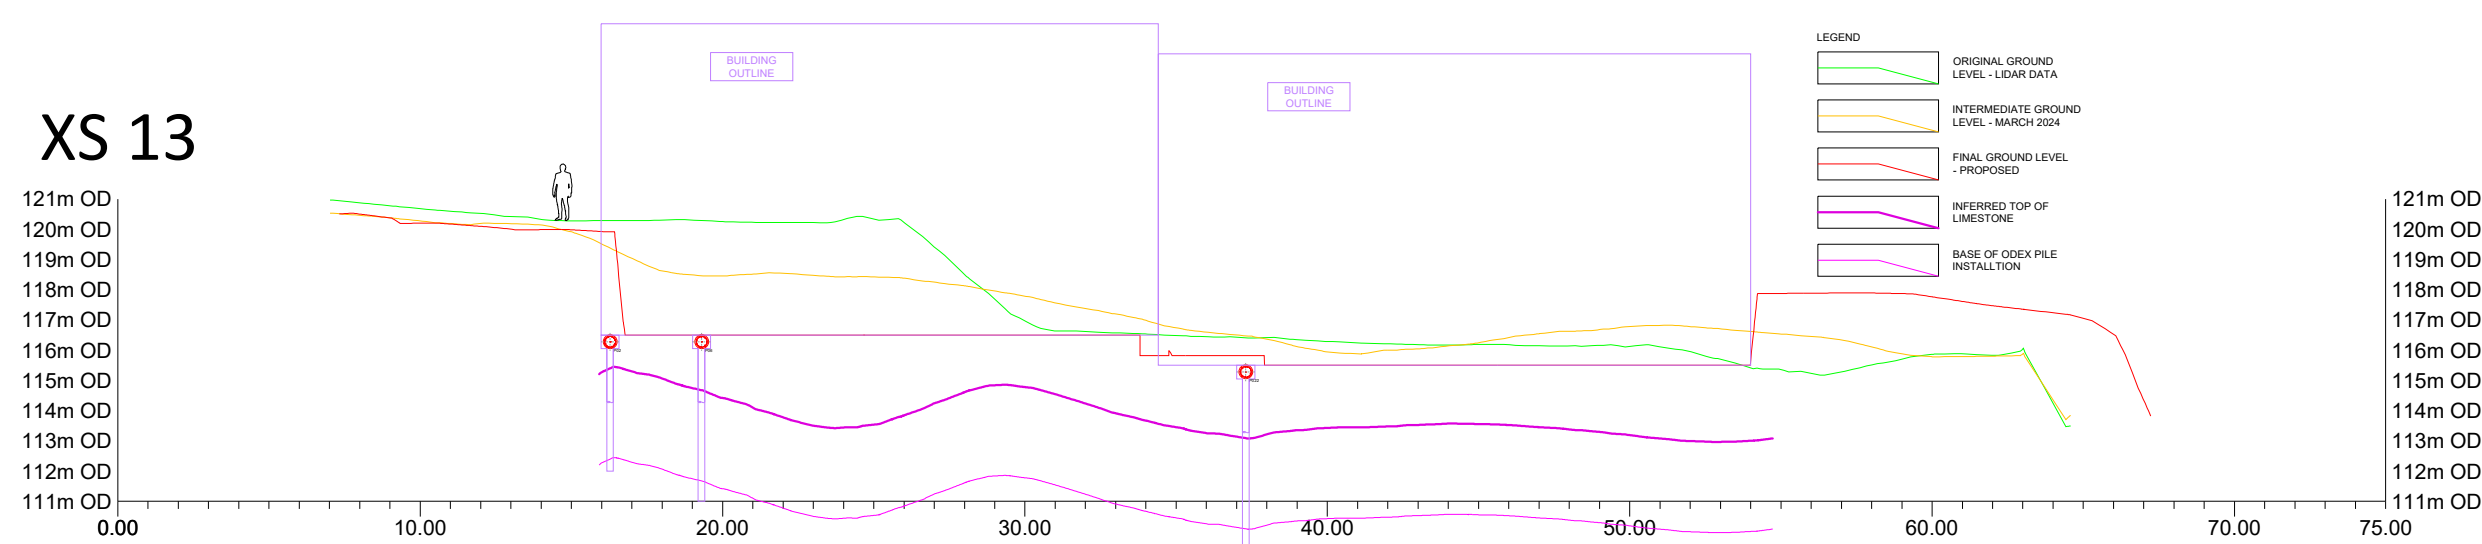

XS 12

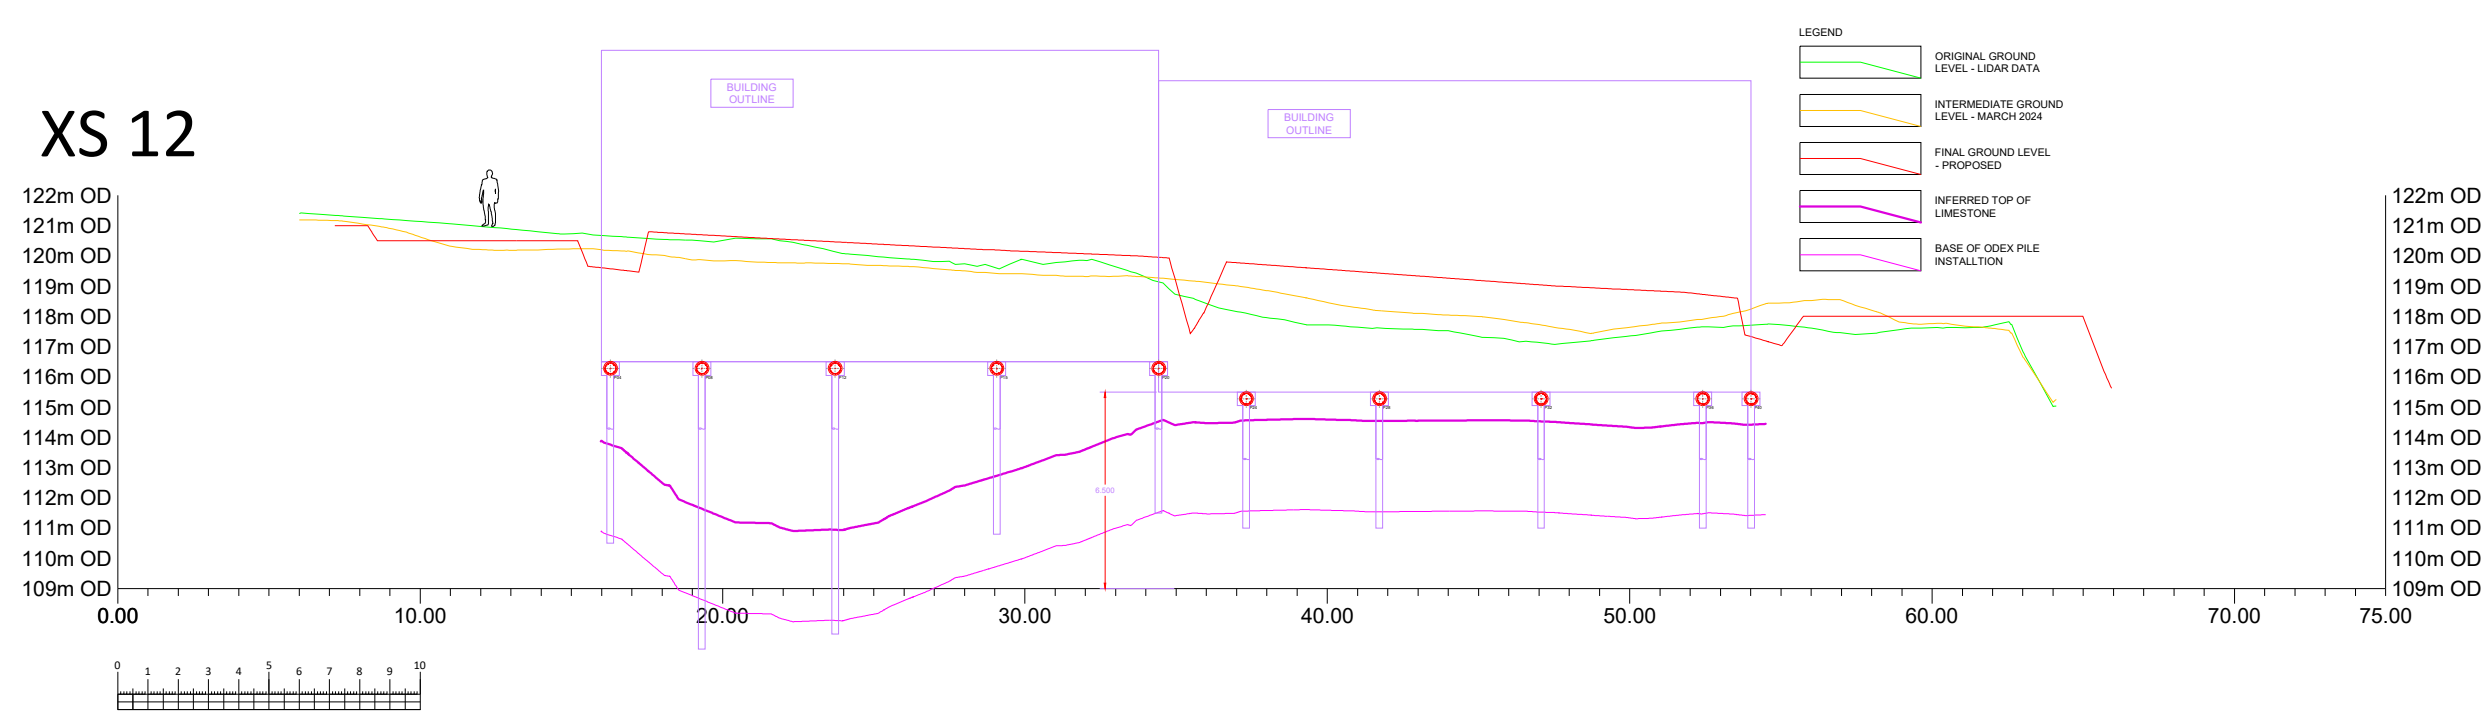

XS 11

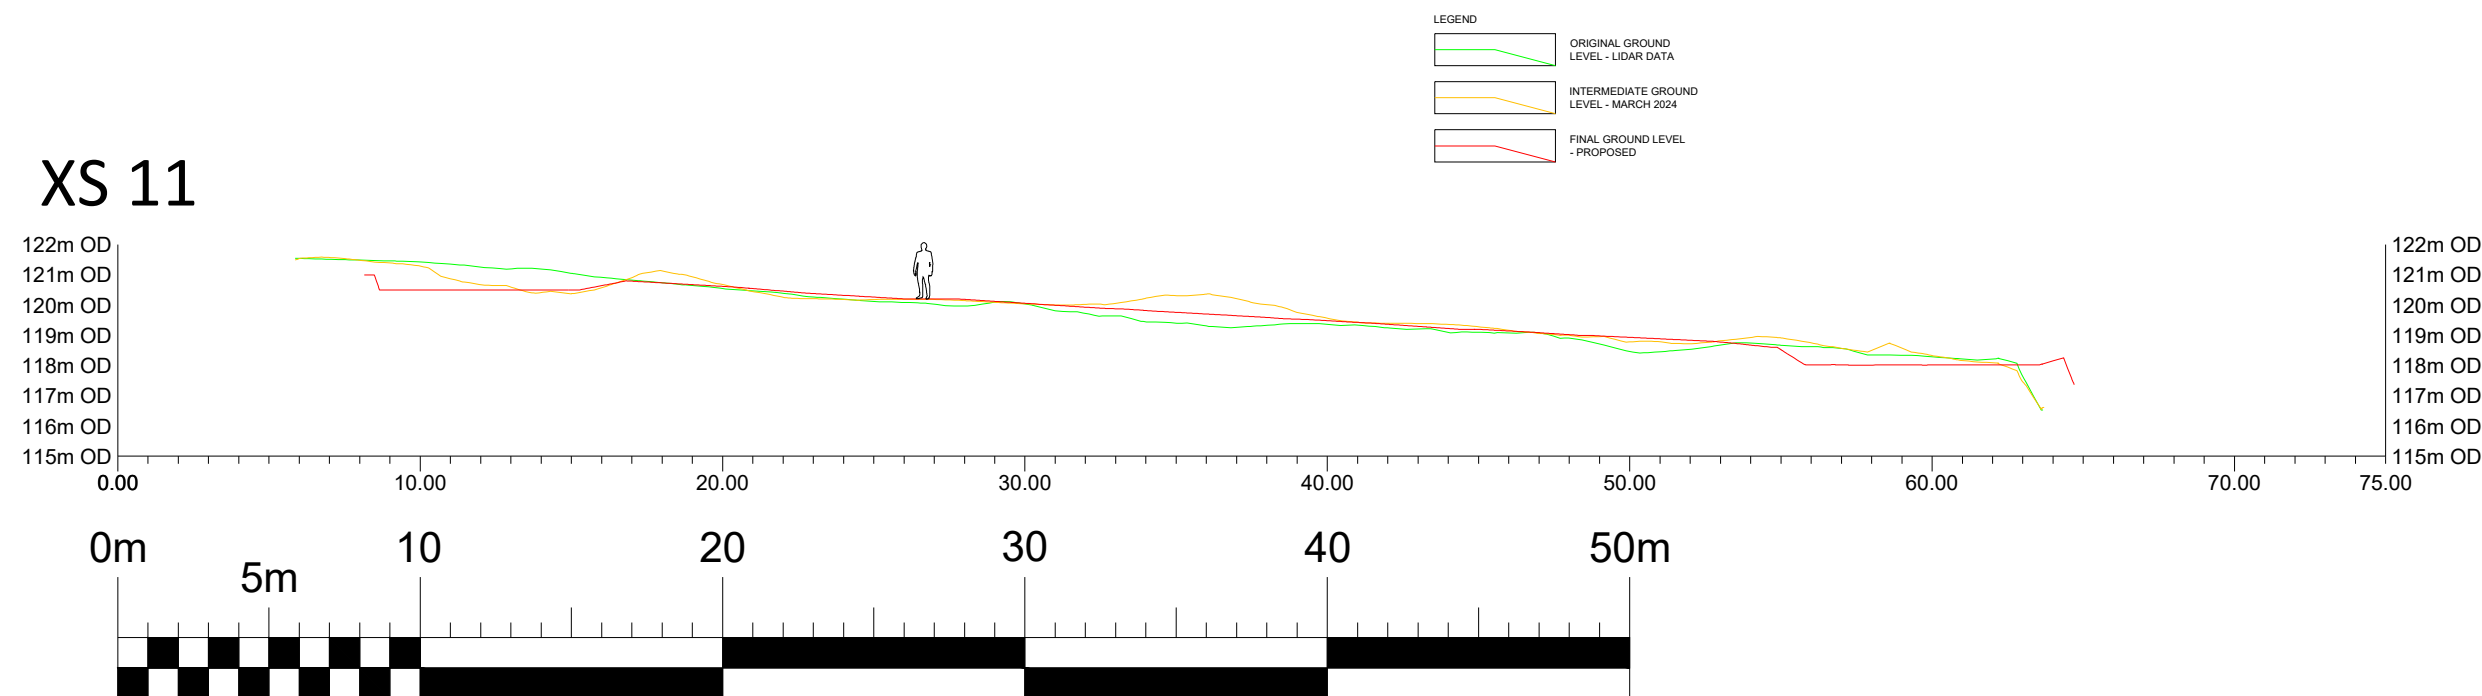

SCALE 1: 250 AT A1

Rev	Date	Details of issue / revision	Drw	Rev
-----	------	-----------------------------	-----	-----

Issues & Revisions

BWB
A CAF GROUP COMPANY

☐ Birmingham | 0121 233 3322
☐ Leeds | 0113 233 8000
☐ London | 020 7407 3879
☐ Manchester | 0161 233 4260
☒ Nottingham | 0115 924 1100
www.bwbconsulting.com

Client

Project Title
**18 MIDFORD LANE
LIMPLEY STOKE**

Drawing Title
**GEOTECHNICAL GROUND
MODEL & GEOTECHNICAL
SECTIONS
SHEET 3**

Drawn: I. Gardner Reviewed: TO BE APPROVED

BWB Ref: ----- Date: 31/07/25 Scale@A1: As shown

Drawing Status
FOR COORDINATION

Project - Originator - Zone - Level - Type - Role - Number Status Rev
ML-BWB-ZZ-XX-DR-GE-4001 S2 P02