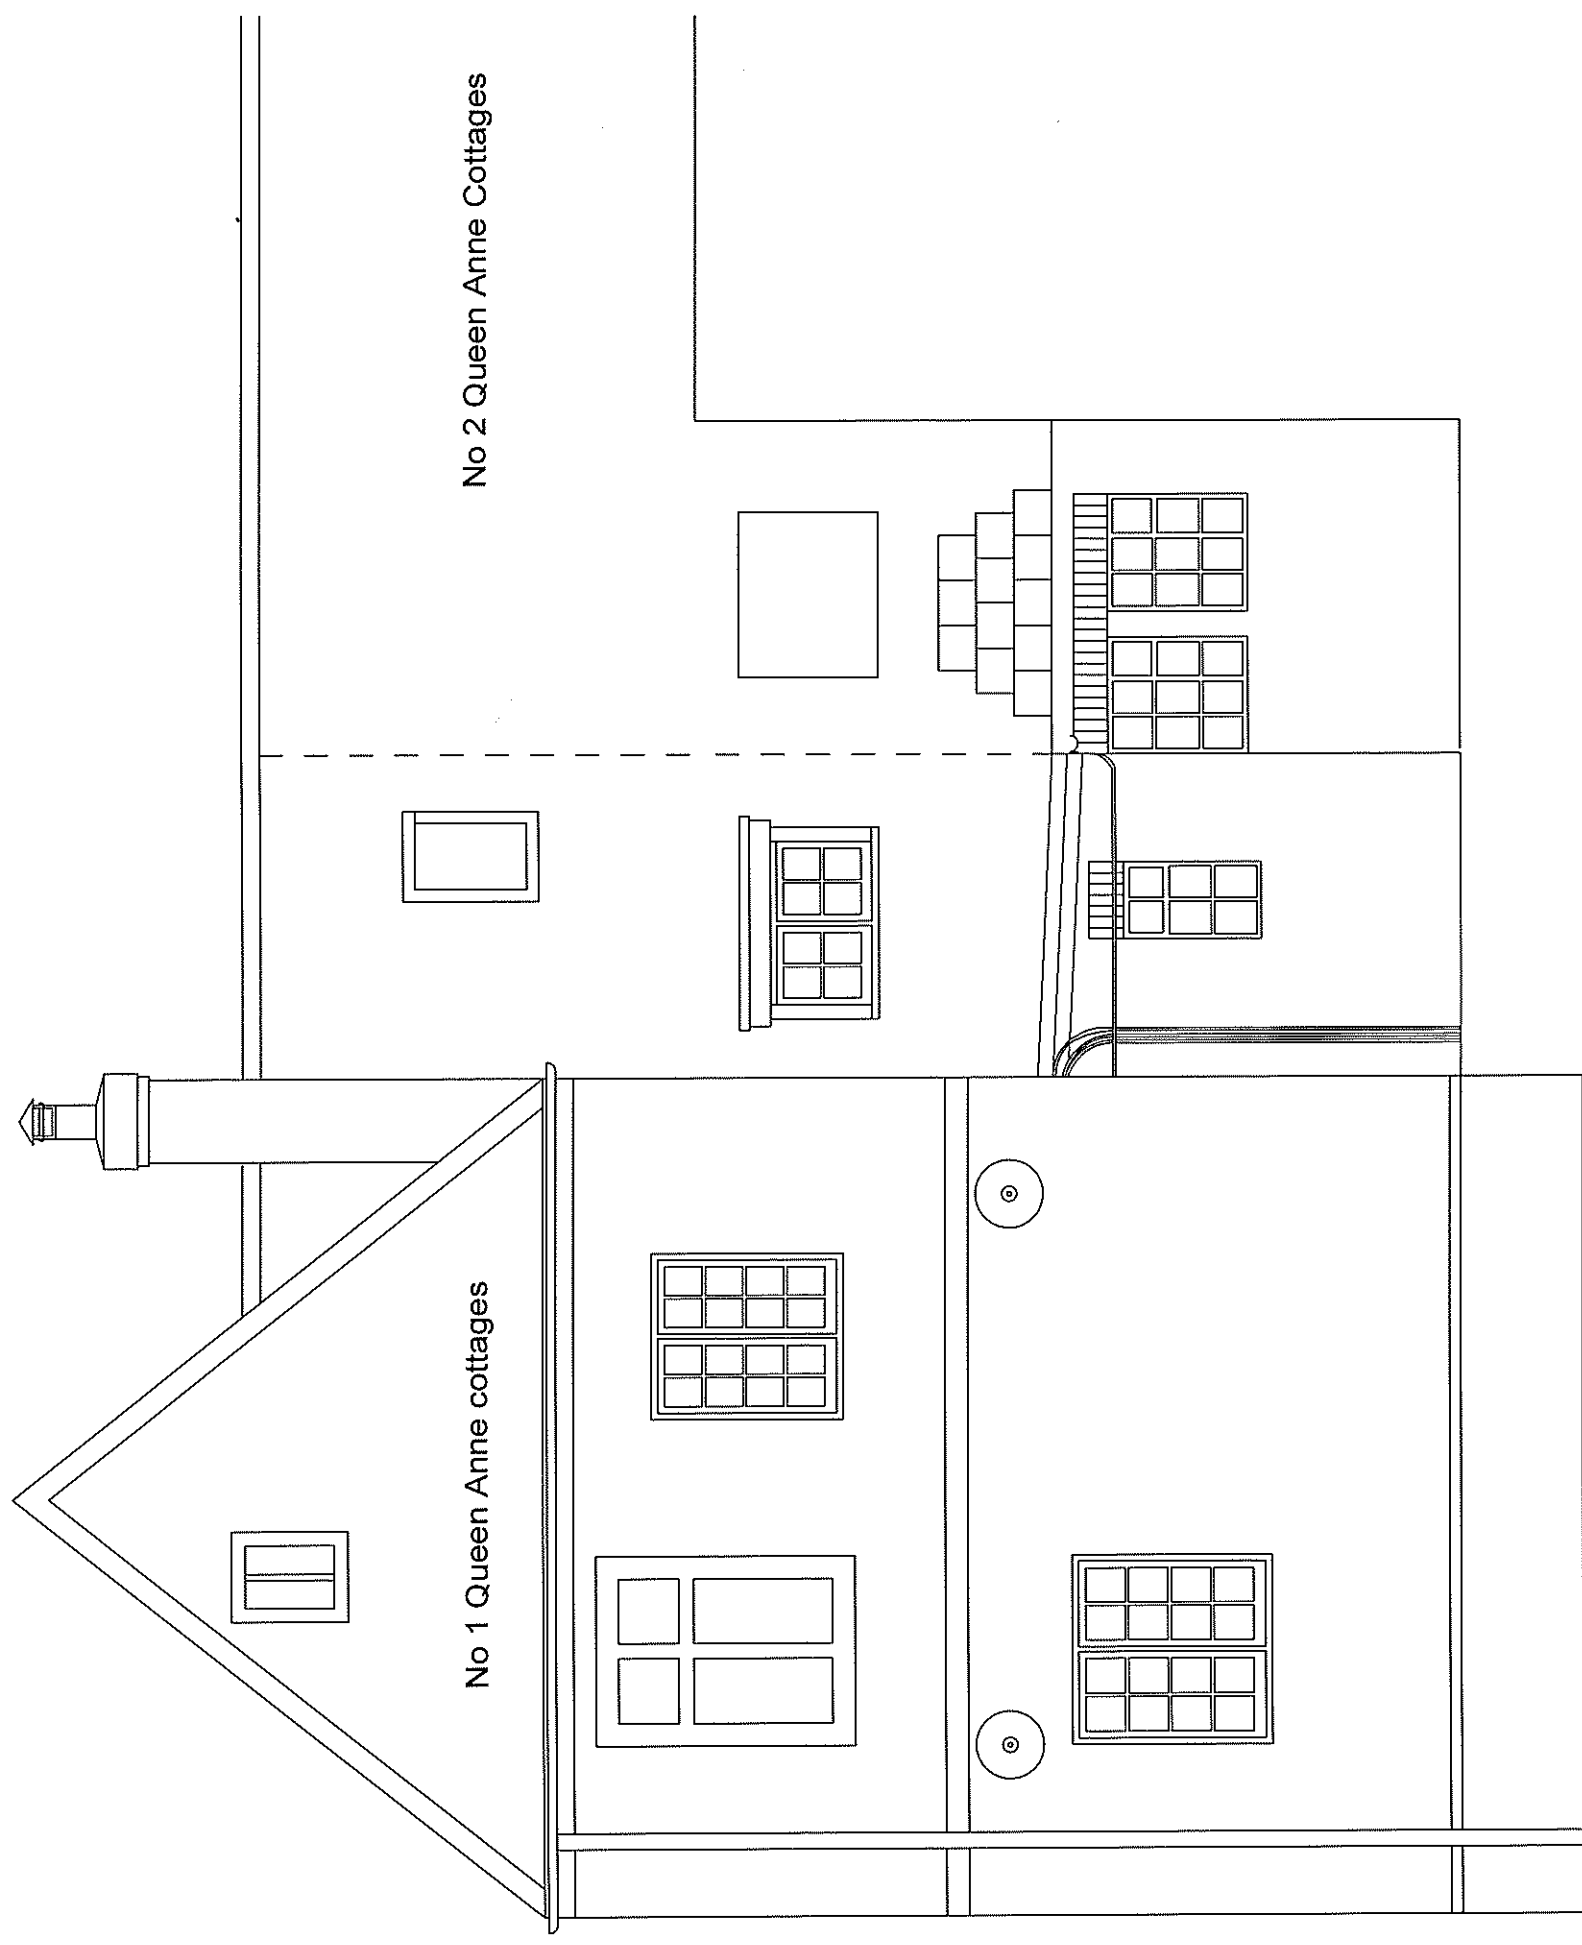


Mr J Osborne, 1 Queen Anne Cottage, Manor Farm Lane, Patney, SN10 3RA, House South Elevation