


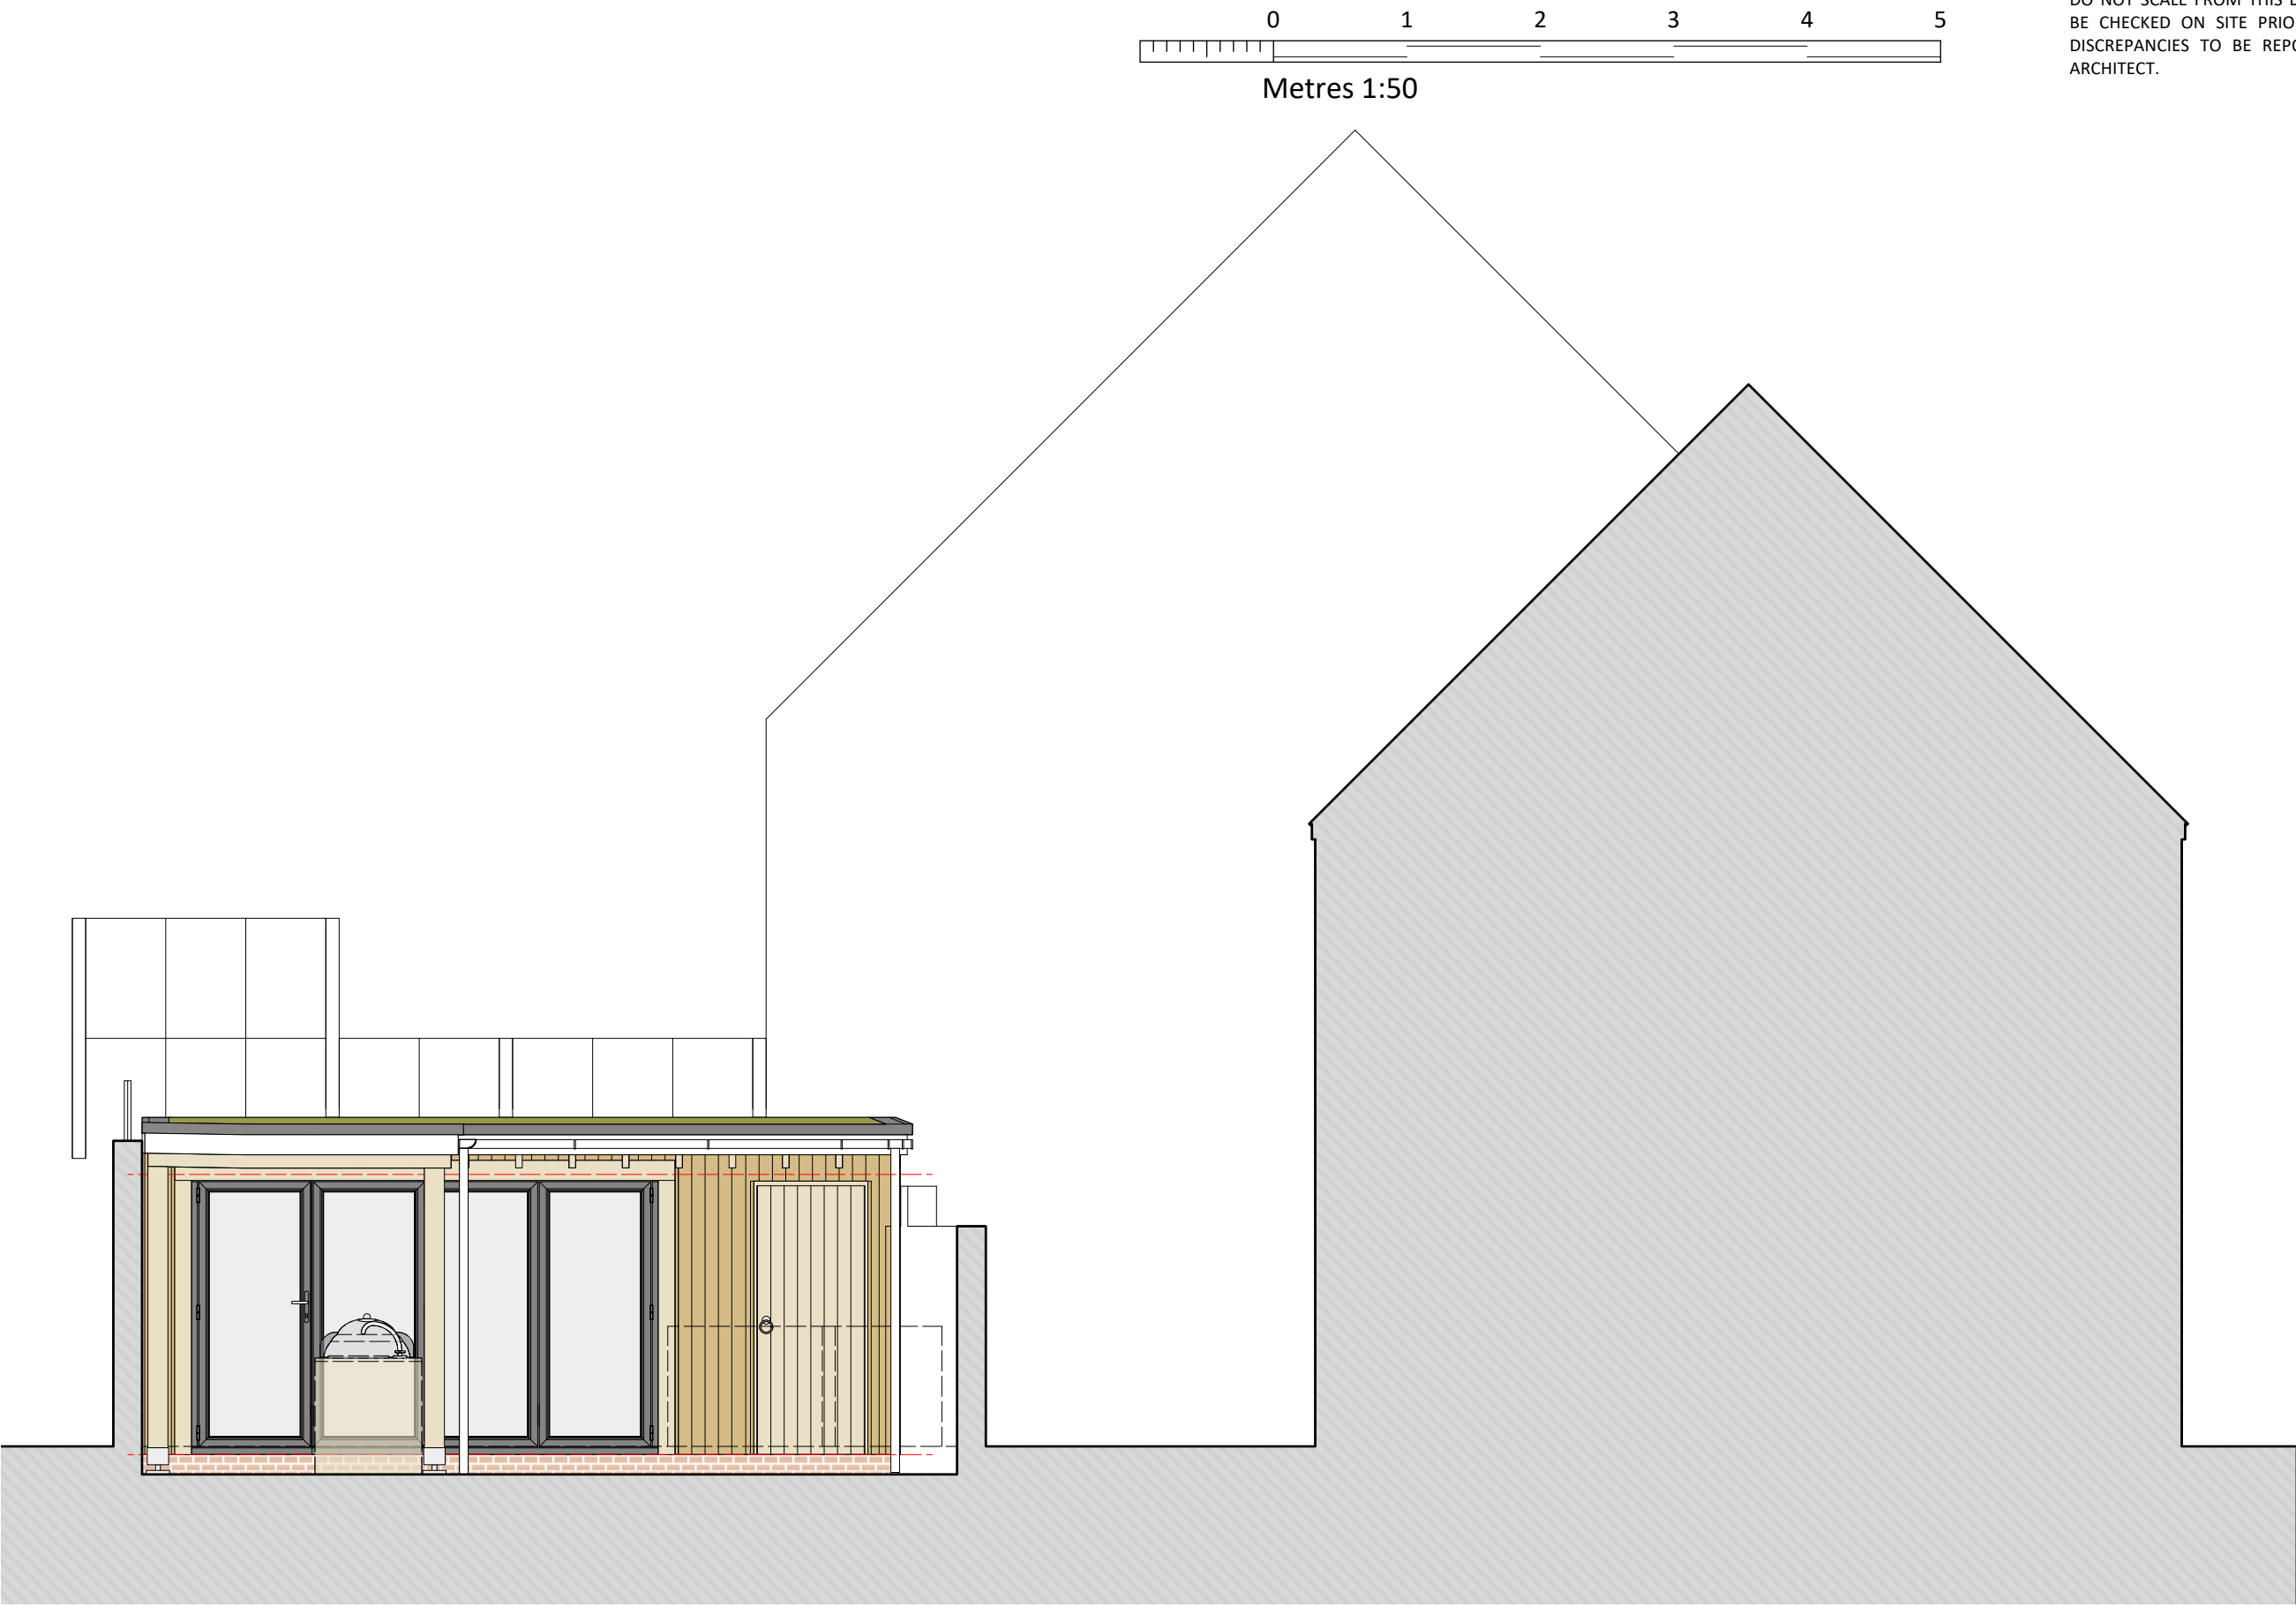

ELV	Proposed S Elevation
01	1:50



ELV	Proposed Garden N Elevation
03	1:50



ELV	Proposed W Elevation
02	1:50

DO NOT SCALE FROM THIS DRAWING ALL DIMENSIONS TO BE CHECKED ON SITE PRIOR TO COMMENCEMENT. ANY DISCREPANCIES TO BE REPORTED IMMEDIATELY TO THE ARCHITECT.

REV A: General layout, green roof, timber cladding, french doors (29/10/2025)
REV B: Additional Window on W elevation & Dimensions (04/11/2025)
REV C: External WC layout updates (27/11/2025)

SURVEY CARRIED OUT: 22/09/2025



PAUL STEVENS ARCHITECTURE LTD
Unit 3 Boathouse Meadow Business Park
Cherry Orchard Lane
Salisbury
Wiltshire
SP2 7LD

Tel No: 01722 349384
THIS DRAWING IS COPYRIGHT. IT MUST NOT BE COPIED, USED OR DISCLOSED TO THIRD PARTIES WITHOUT PRIOR PERMISSION.

PROJECT:
96 Milford Hill
Salisbury
Wiltshire
SP1 2QL

DRAWING:
Proposed
Elevations

SCALE: 1:50 @ A1
DATE: 10 2025
DESIGN: ☐ PLANNING: ☒ BLDG REGS: ☐
TENDER: ☐ CONSTRUCTION: ☐
DRAWN: CEB **DATE:** 16/10/2025

JOB No:
1164

DWG No: 06 **REV:** C