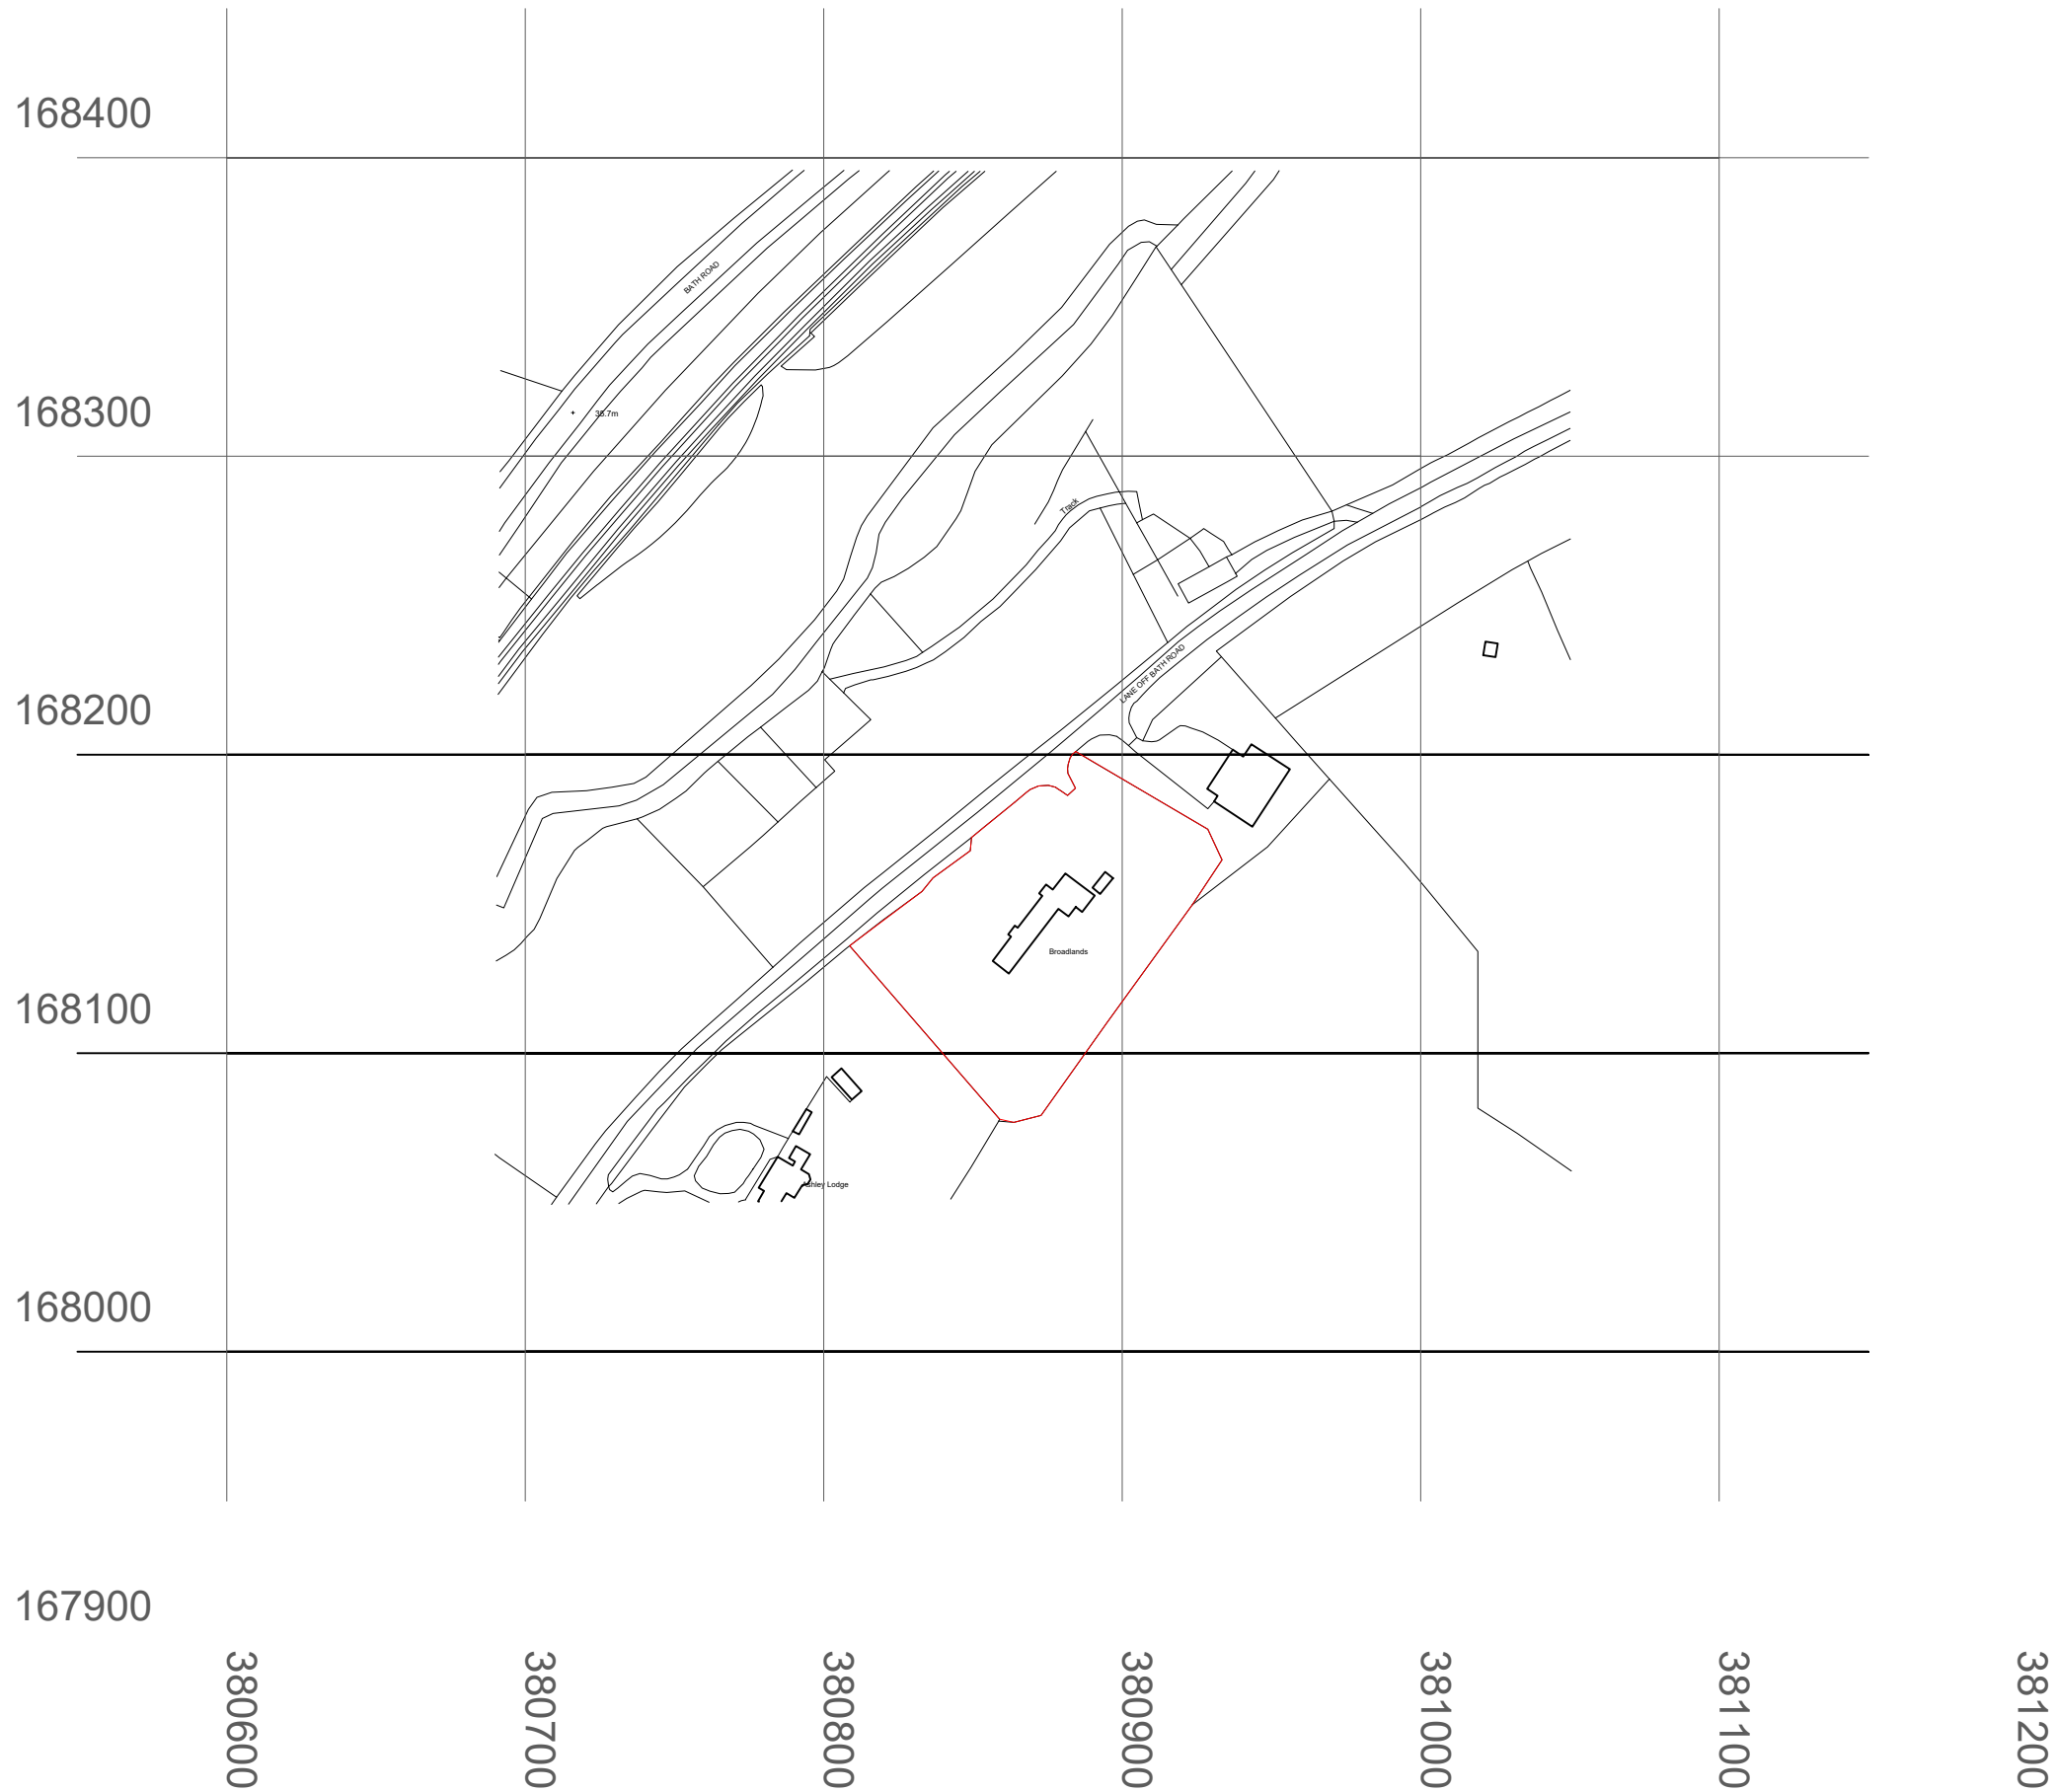


P1	21/03/2025	Issued for Pre-application Advice	
Rev.	Date	Notes	Init.

Broadlands, Ashley, Corsham

Location Plan

Project Number	Drawing Number	Revision
24086	/ 0001	A

BIM Reference	24086-NP-XX-XX-DR-A-0001
Status	Pre-application Advice
Scale	1 : 1250 @ A3
Drawn by	JR

