


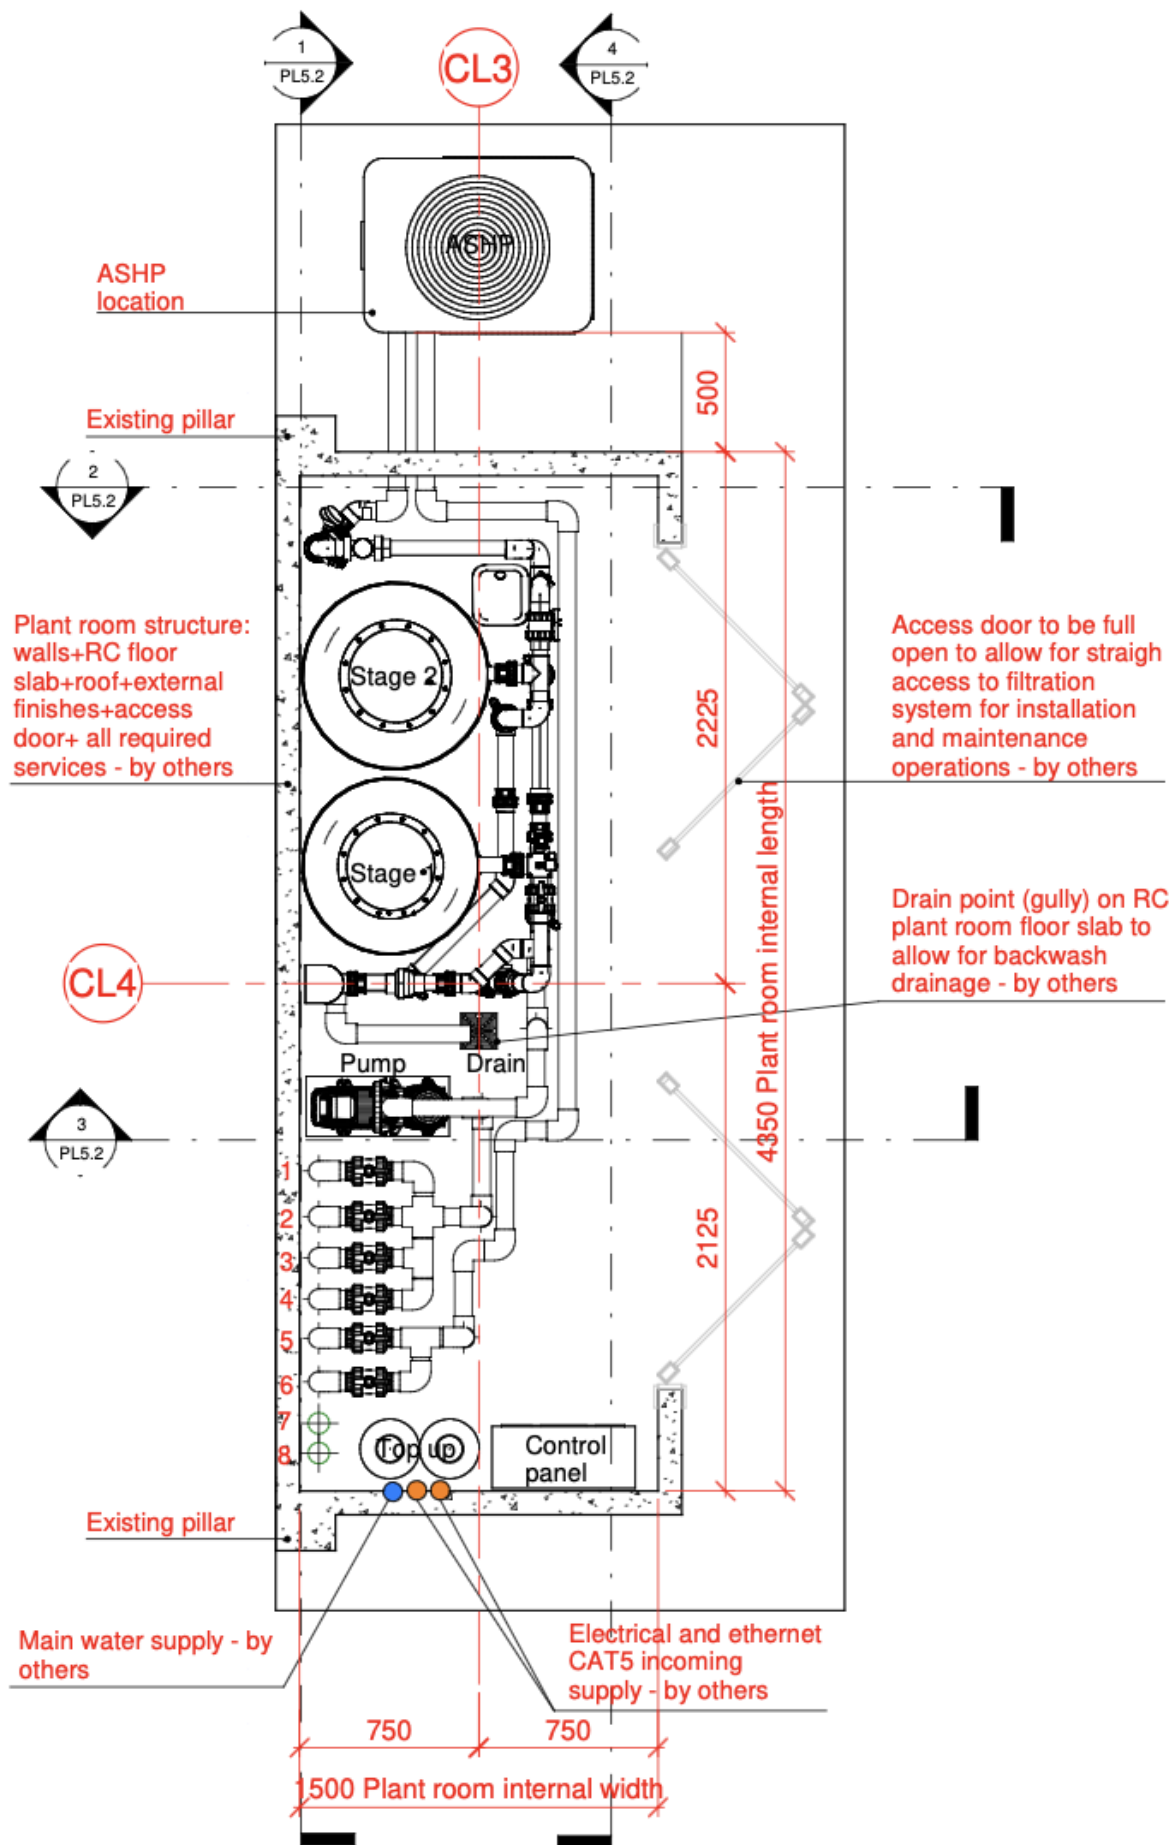

**1** Plant room layout TOP VIEW

1 : 25