
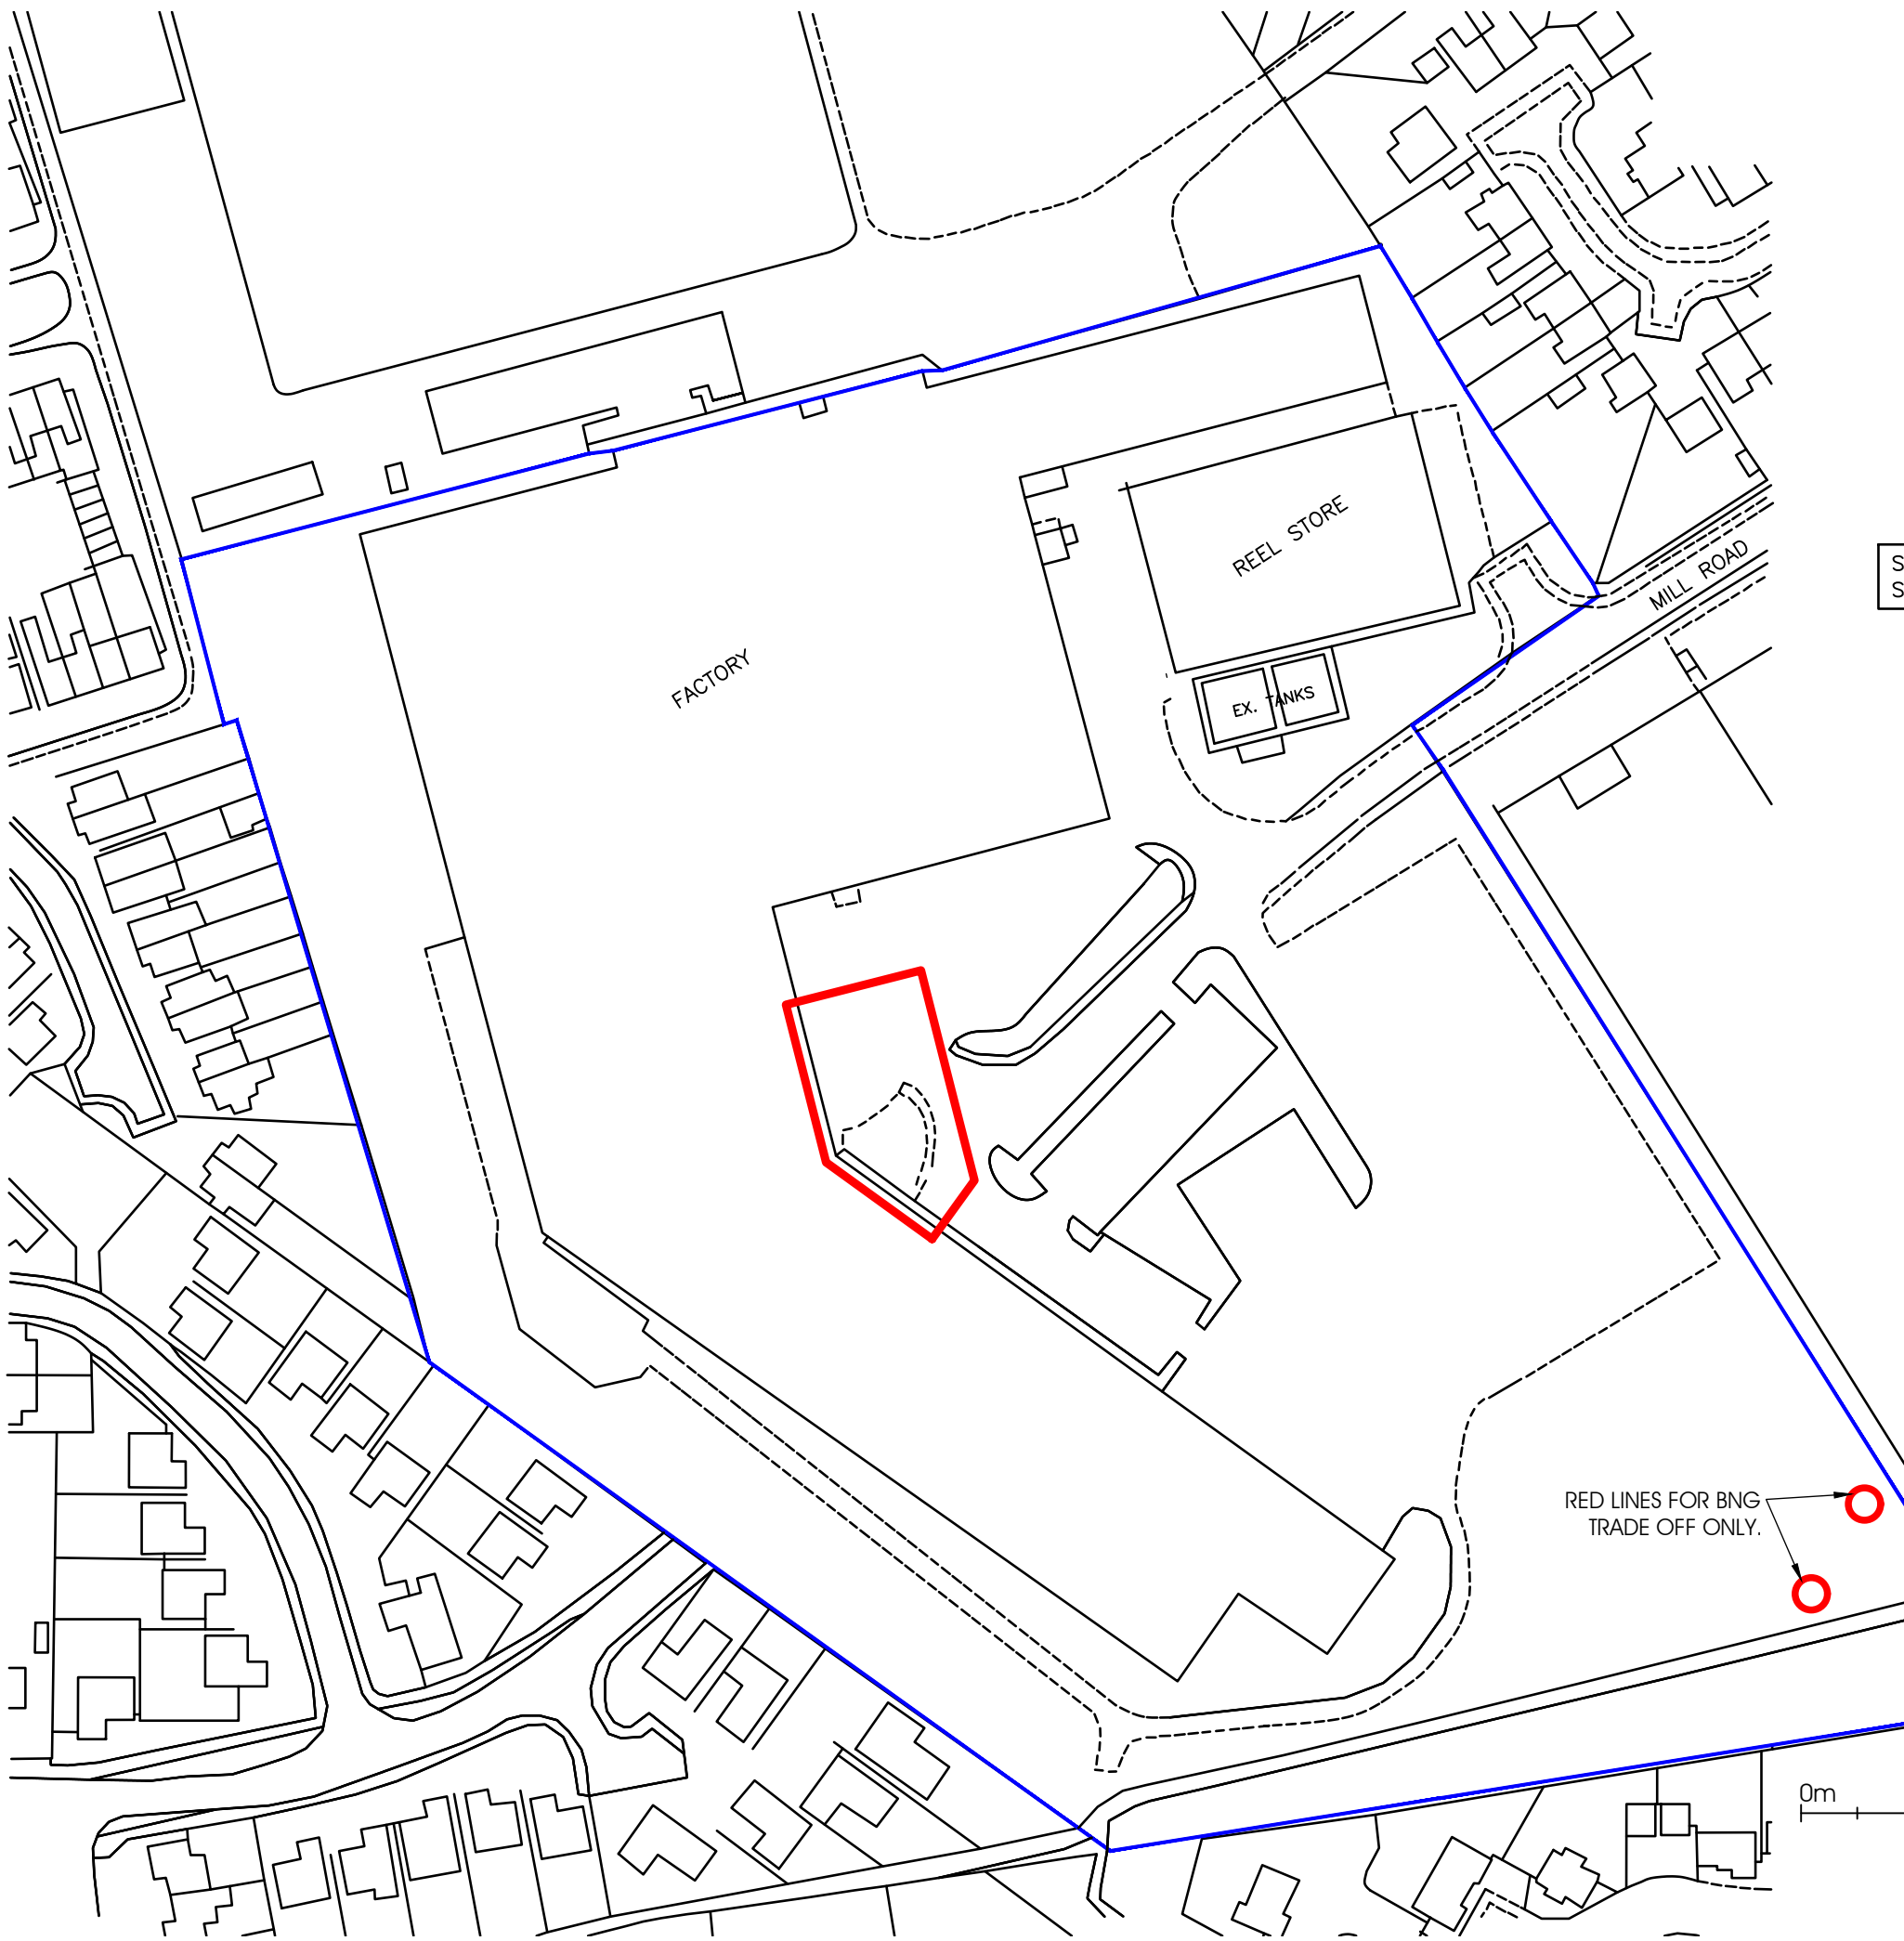


SITE GRID REFERENCE:  
SU 01399 60525

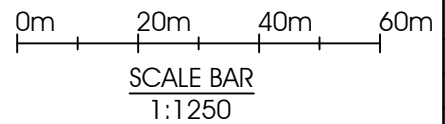

**mark lovell**  
DESIGN ENGINEERS

6 HIGH STREET, DEVIZES,  
WILTSHIRE, SN10 1AT.  
TEL: 01380 724 213  
FAX: 01380 721 753  
WEB: www.mide.co.uk

|                                      |          |                 |
|--------------------------------------|----------|-----------------|
| client:<br>DS SMITH PACKAGING        |          |                 |
| project:<br>DS SMITH – DEVIZES       |          |                 |
| job no./drg. no.:<br>4558/LP         |          |                 |
| drg. title:<br>LOCATION PLAN         |          |                 |
| scale:<br>1:1250 @A3                 |          |                 |
| drawn by: ANW<br>date: NOVEMBER 2025 |          |                 |
| checked: ML<br>approved: ML          |          |                 |
| notes:                               |          |                 |
| P3                                   | 22.12.25 | FOR APPROVAL    |
| P2                                   | 19.12.25 | FOR COMMENT     |
| P1                                   | 28.11.25 | FOR COMMENT     |
| Rev                                  | Date     | Status/Comments |