




VIEW A - AS PROPOSED
1:100

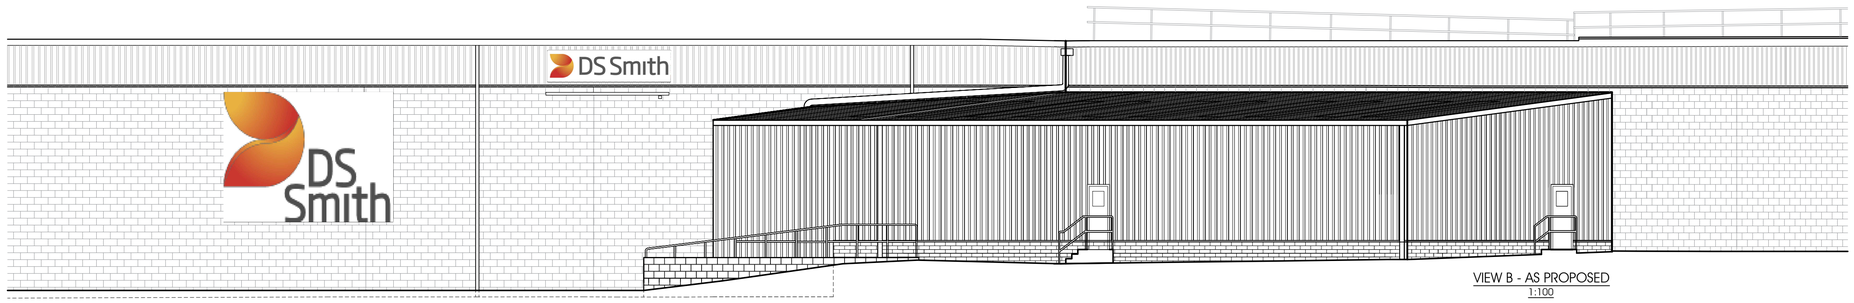

VIEW B - AS PROPOSED
1:100

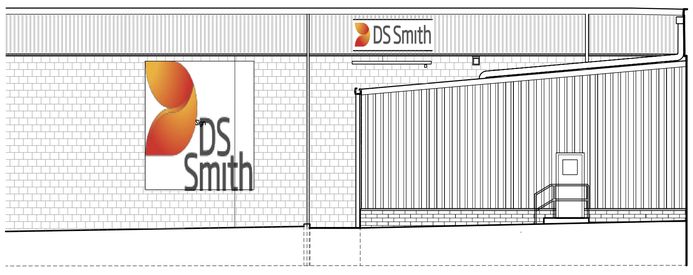

VIEW C - AS PROPOSED
1:100

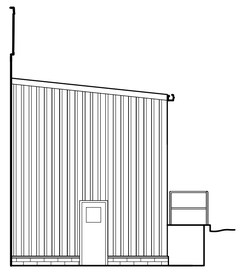

VIEW D - AS PROPOSED
1:100

PROPOSED MATERIALS:

- **PLINTHS AND LOW LEVEL RETAINING WALLS -** FAIR FACED CONCRETE BLOCK TO MATCH EXISTING. MORTAR AND POINTING TO MATCH EXISTING.
- **WALLS AND ROOF** - KINGSPAN KS1000RW CLADDING PANELS. COLOUR: TO MATCH EXISTING. KINGSPAN DAY-LITE TRAPEZOIDAL ROOFLIGHTS.
- **WATER GOODS -** KINGSPAN HIGHLINE GUTTER, C/W ALL NECESSARY BRACKETRY AND ACCESSORIES. DOWNPIPES TO DISCHARGE INTO THE EXISTING BELOW GROUND DRAINAGE. COLOUR OF WATER GOODS TO MATCH CLADDING.
- **PERSONNEL DOORS -** COLOUR AND FORM TO MATCH EXISTING.

0m 1m 2m 3m 4m 5m

SCALE BAR
1:100

mark lovell
DESIGN ENGINEERS

6 HIGH STREET, DEVIZES,
WILTSHIRE, SN10 1AT.
TEL: 01380 724 213
FAX: 01380 721 753
WEB: www.mlde.co.uk

client:
DS SMITH PACKAGING

project:
RUAPEHU (EXTENSION) ,
DS SMITH, MILL ROAD
DEVIZES, WILTSHIRE
SN10 3EW

job no./drg. no.:
4558/PR/EL

drg. title:
LOCAL ELEVATIONS AS PROPOSED

scale:
AS SHOWN @ A1

drawn by:
ANW

date:
NOVEMBER 2025

checked:
ML

approved:
ML

notes: FOR PLANNING APPROVAL PURPOSES ONLY

P1 – PRELIMINARY ISSUE – 28.11.2025 P1
P2 – FOR COMMENT – 19.12.2025 P2
PL – FOR PLANNING APPROVAL PURPOSES ONLY – 22.12.2025 PL