



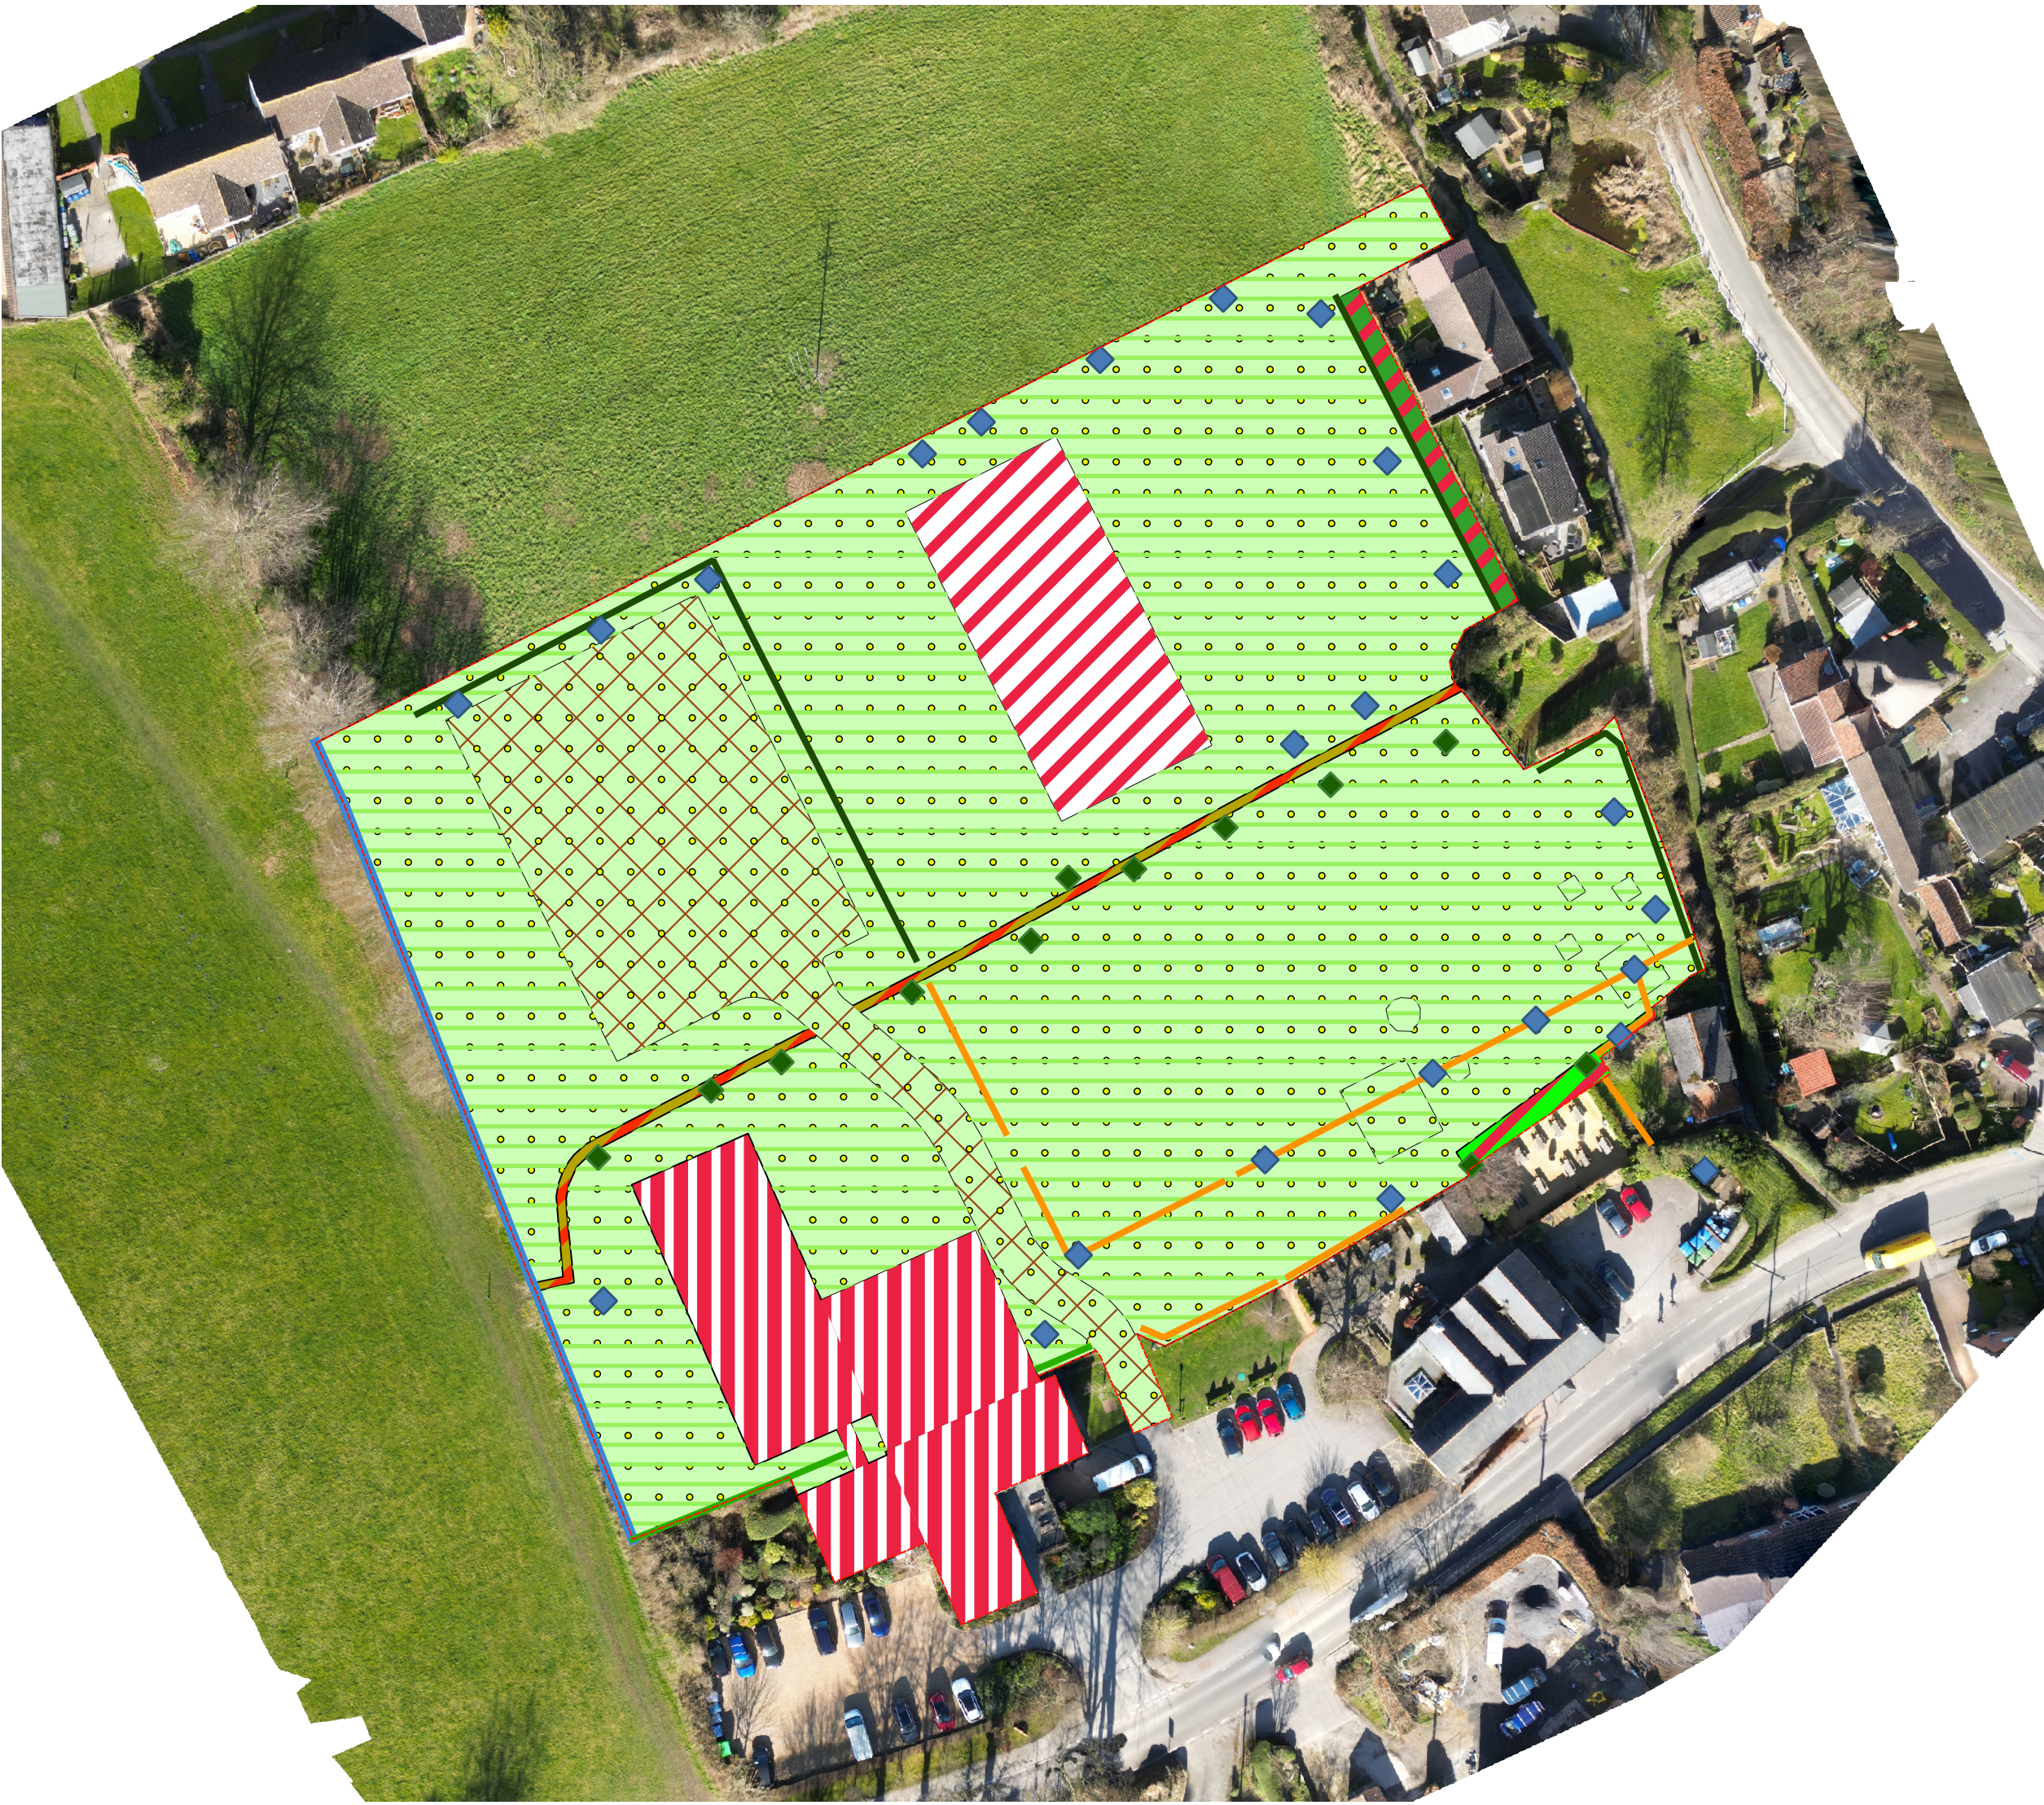

Legend

- Red Line Boundary
- Standard Trees - Ornamental
- Proposed Trees
- h2a5 - species-rich native hedgerow
- h2a - native hedgerow
- h2b - non-native & ornamental hedge (beech)
- h2a5.11 - species-rich native hedgerow with trees (enhanced)
- u1.828 - vegetated garden
- g4.839 - modified grassland - track
- u1b - developed land.sealed surface
- u1.827 - garden (given over to neighbouring properties)
- g4.108 - frequently mown other neutral grassland
- u1b.821 - artificial sports pitch
- g3c.804 - ONG seeded grid reinforced parking

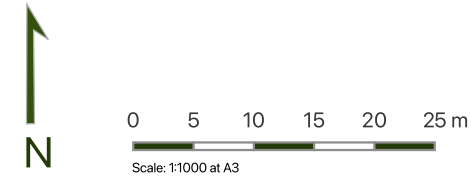

Project: Three Daggers, Edington

Title: UKHab Existing

Client: Three Daggers Operating Ltd

Date: 17/08/2025

Ref: 2502-UKHab-P

Drawn AS

Rev 1.1

