


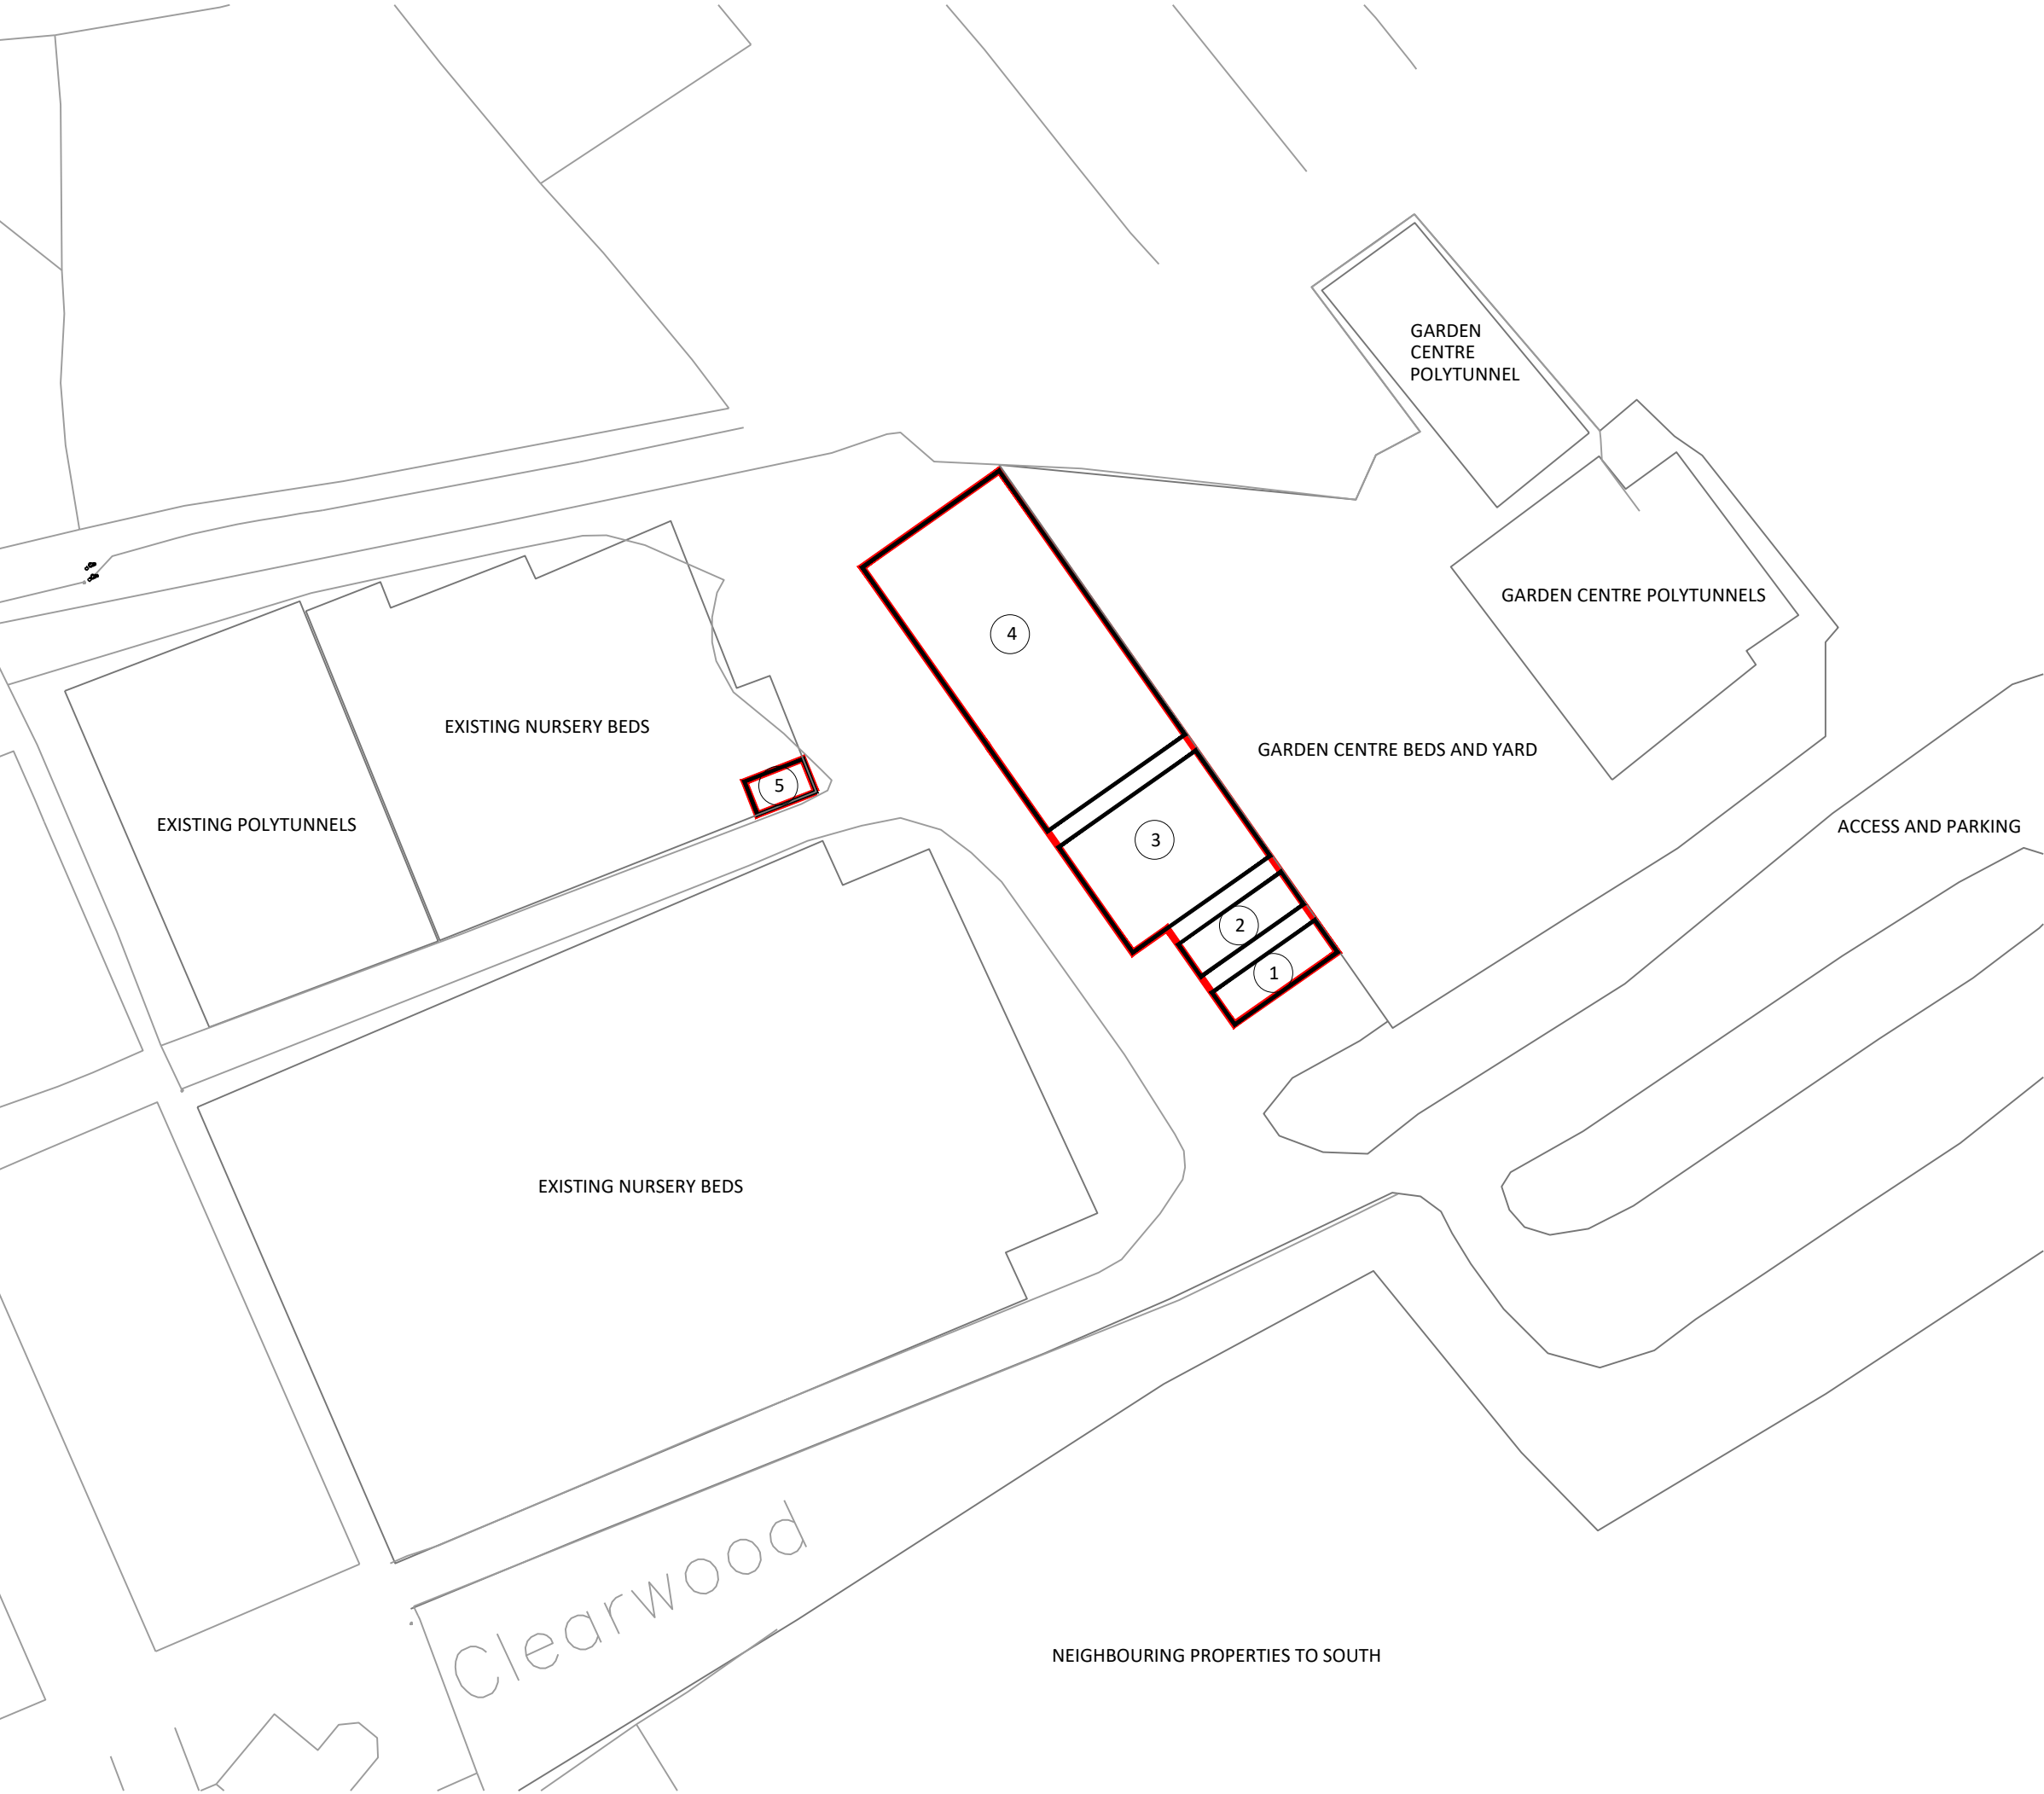

Key:

 Application Boundary (0.06 ha)

1. Staff Welfare Building
 - Prefabricated construction
 - 9750 mm x 3050 mm
2. Administration Building
 - Prefabricated construction
 - 9750 mm x 3050 mm
3. Polytunnel A
 - Twin-span polytunnel
 - 13000 mm x 10000 mm
4. Polytunnel B
 - Twin-span polytunnel
 - 13000 mm x 25000 mm
5. Toilet block
 - Prefabricated construction
 - 4880 mm x 2750 mm

Rev	Note	Date
P1	For Planning	15.12.2025
P2	For Planning	15.12.2025
P3	For Planning	16.12.2025



GREENHALGH

Landscape Architecture

Project
Barters Farm Nurseries
Chapmanslade

Drawing Name Proposed Block Plan		
Drawn By SG	Checked By IG	Scale 1:500 @A3
Job No. 373	Status S4	
Drawing No. 373_GLA_00_XX_DR_L_1003	Rev P3	