


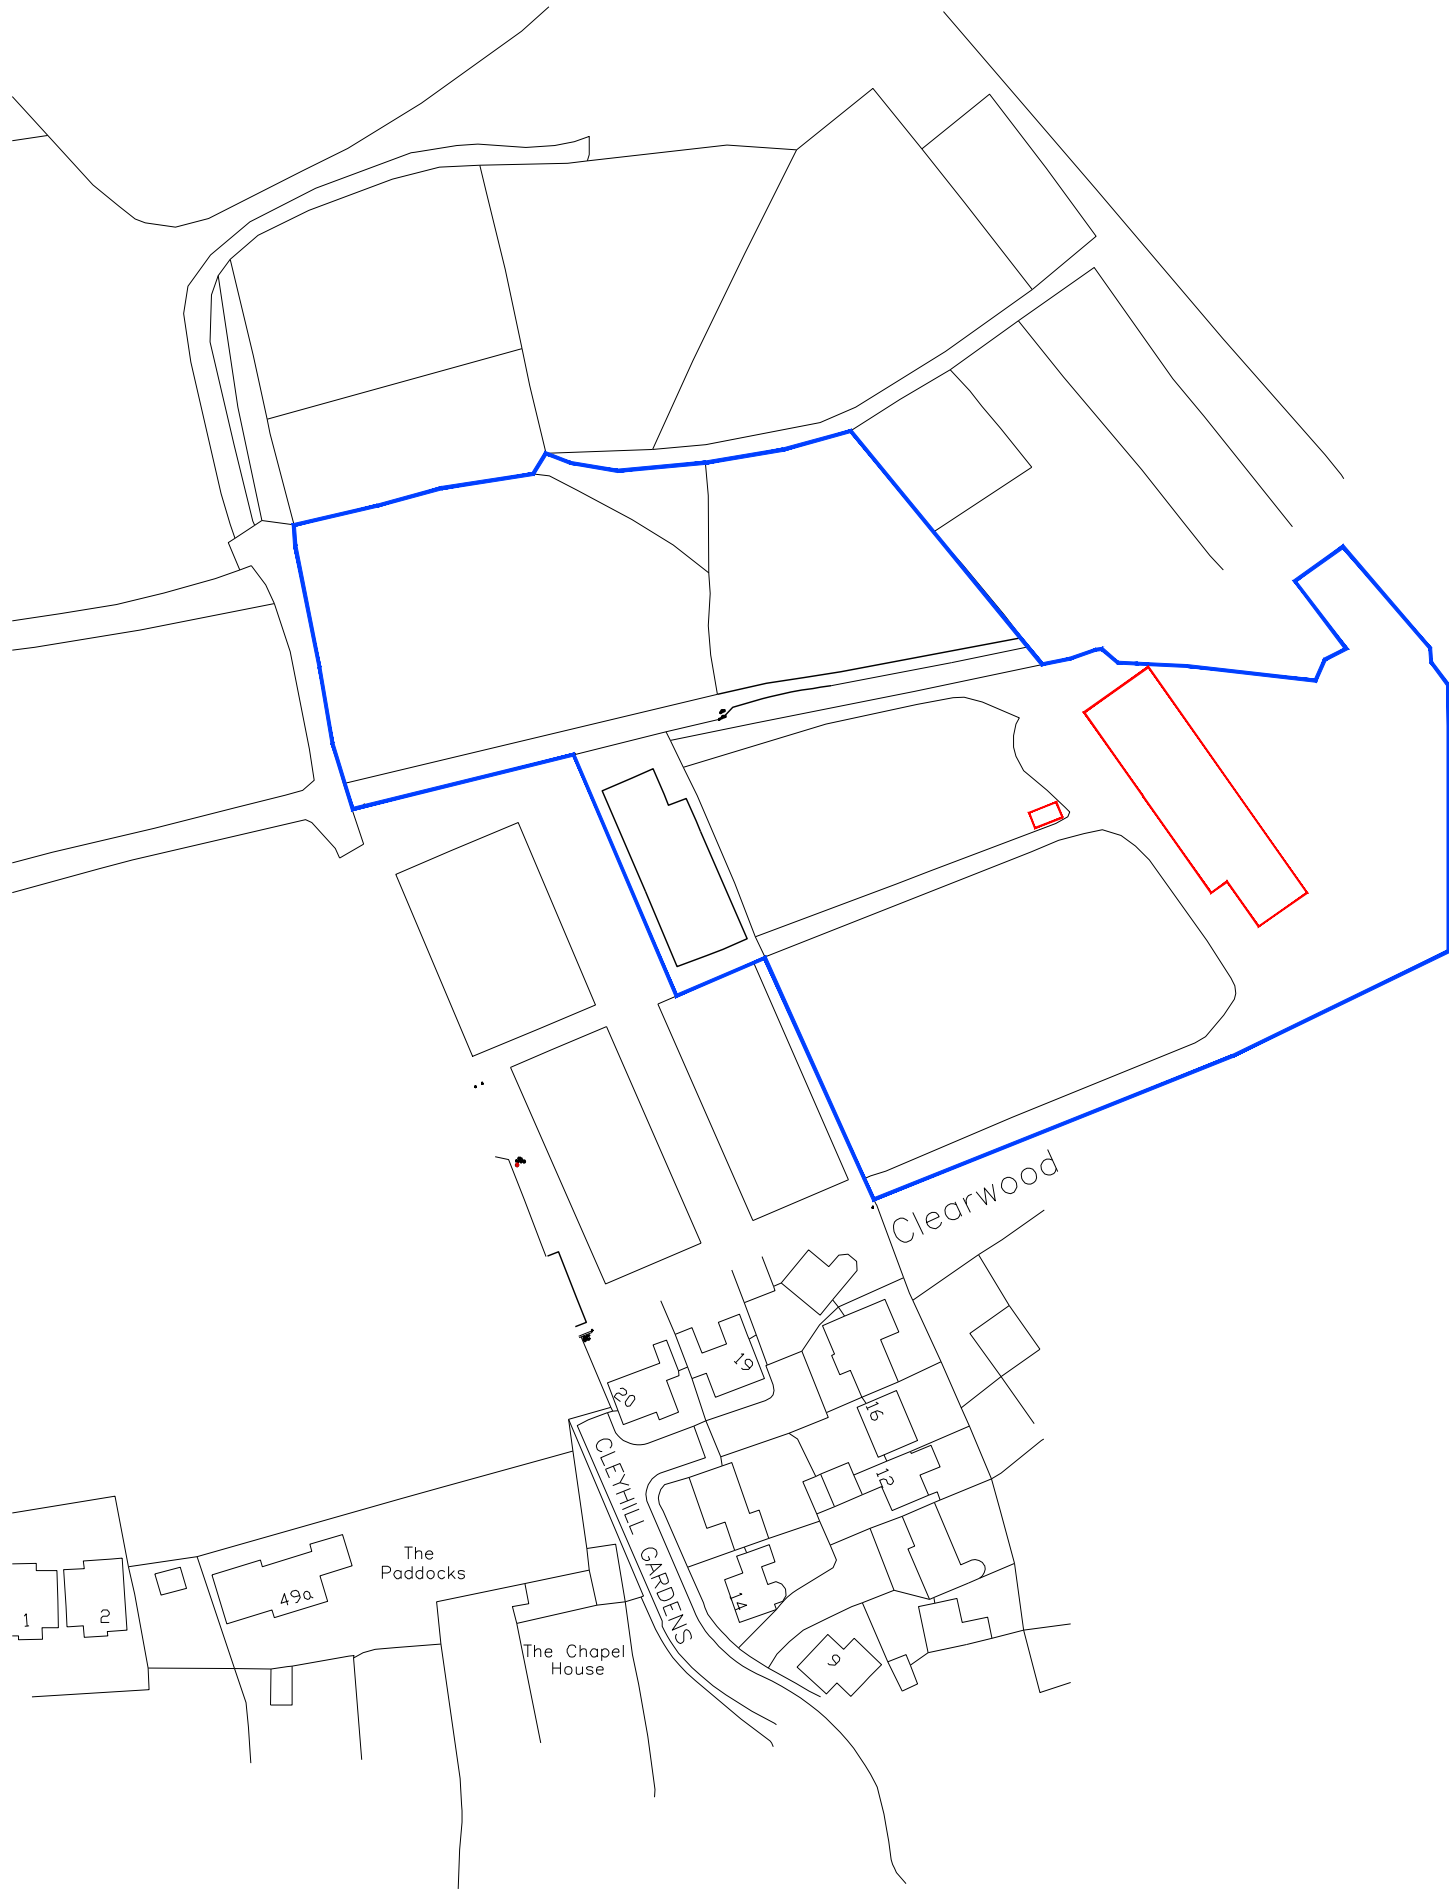


Key:

Application Boundary (0.06 ha)

Ownership Boundary

Note: The application spans two land parcels with an intervening connection.

Rev	Note	Date
P1	For Planning	15.12.2025
P2	For Planning	15.12.2025
P3	For Planning	16.12.2025

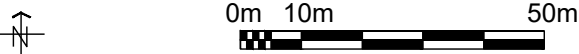

GREENHALGH

Landscape Architecture

Project

Barters Farm Nurseries

Chapmanslade

Drawing Name		
Site Location Plan		
Drawn By	Checked By	Scale
SG	IG	1:1250 @A3
Job No.	Status	
373	S4	
Drawing No.	Rev	
373_GLA_00_XX_DR_L_1001	P3	