


BLOCK PLAN OF MANOR

(showing extension at top left after moving the west wall)

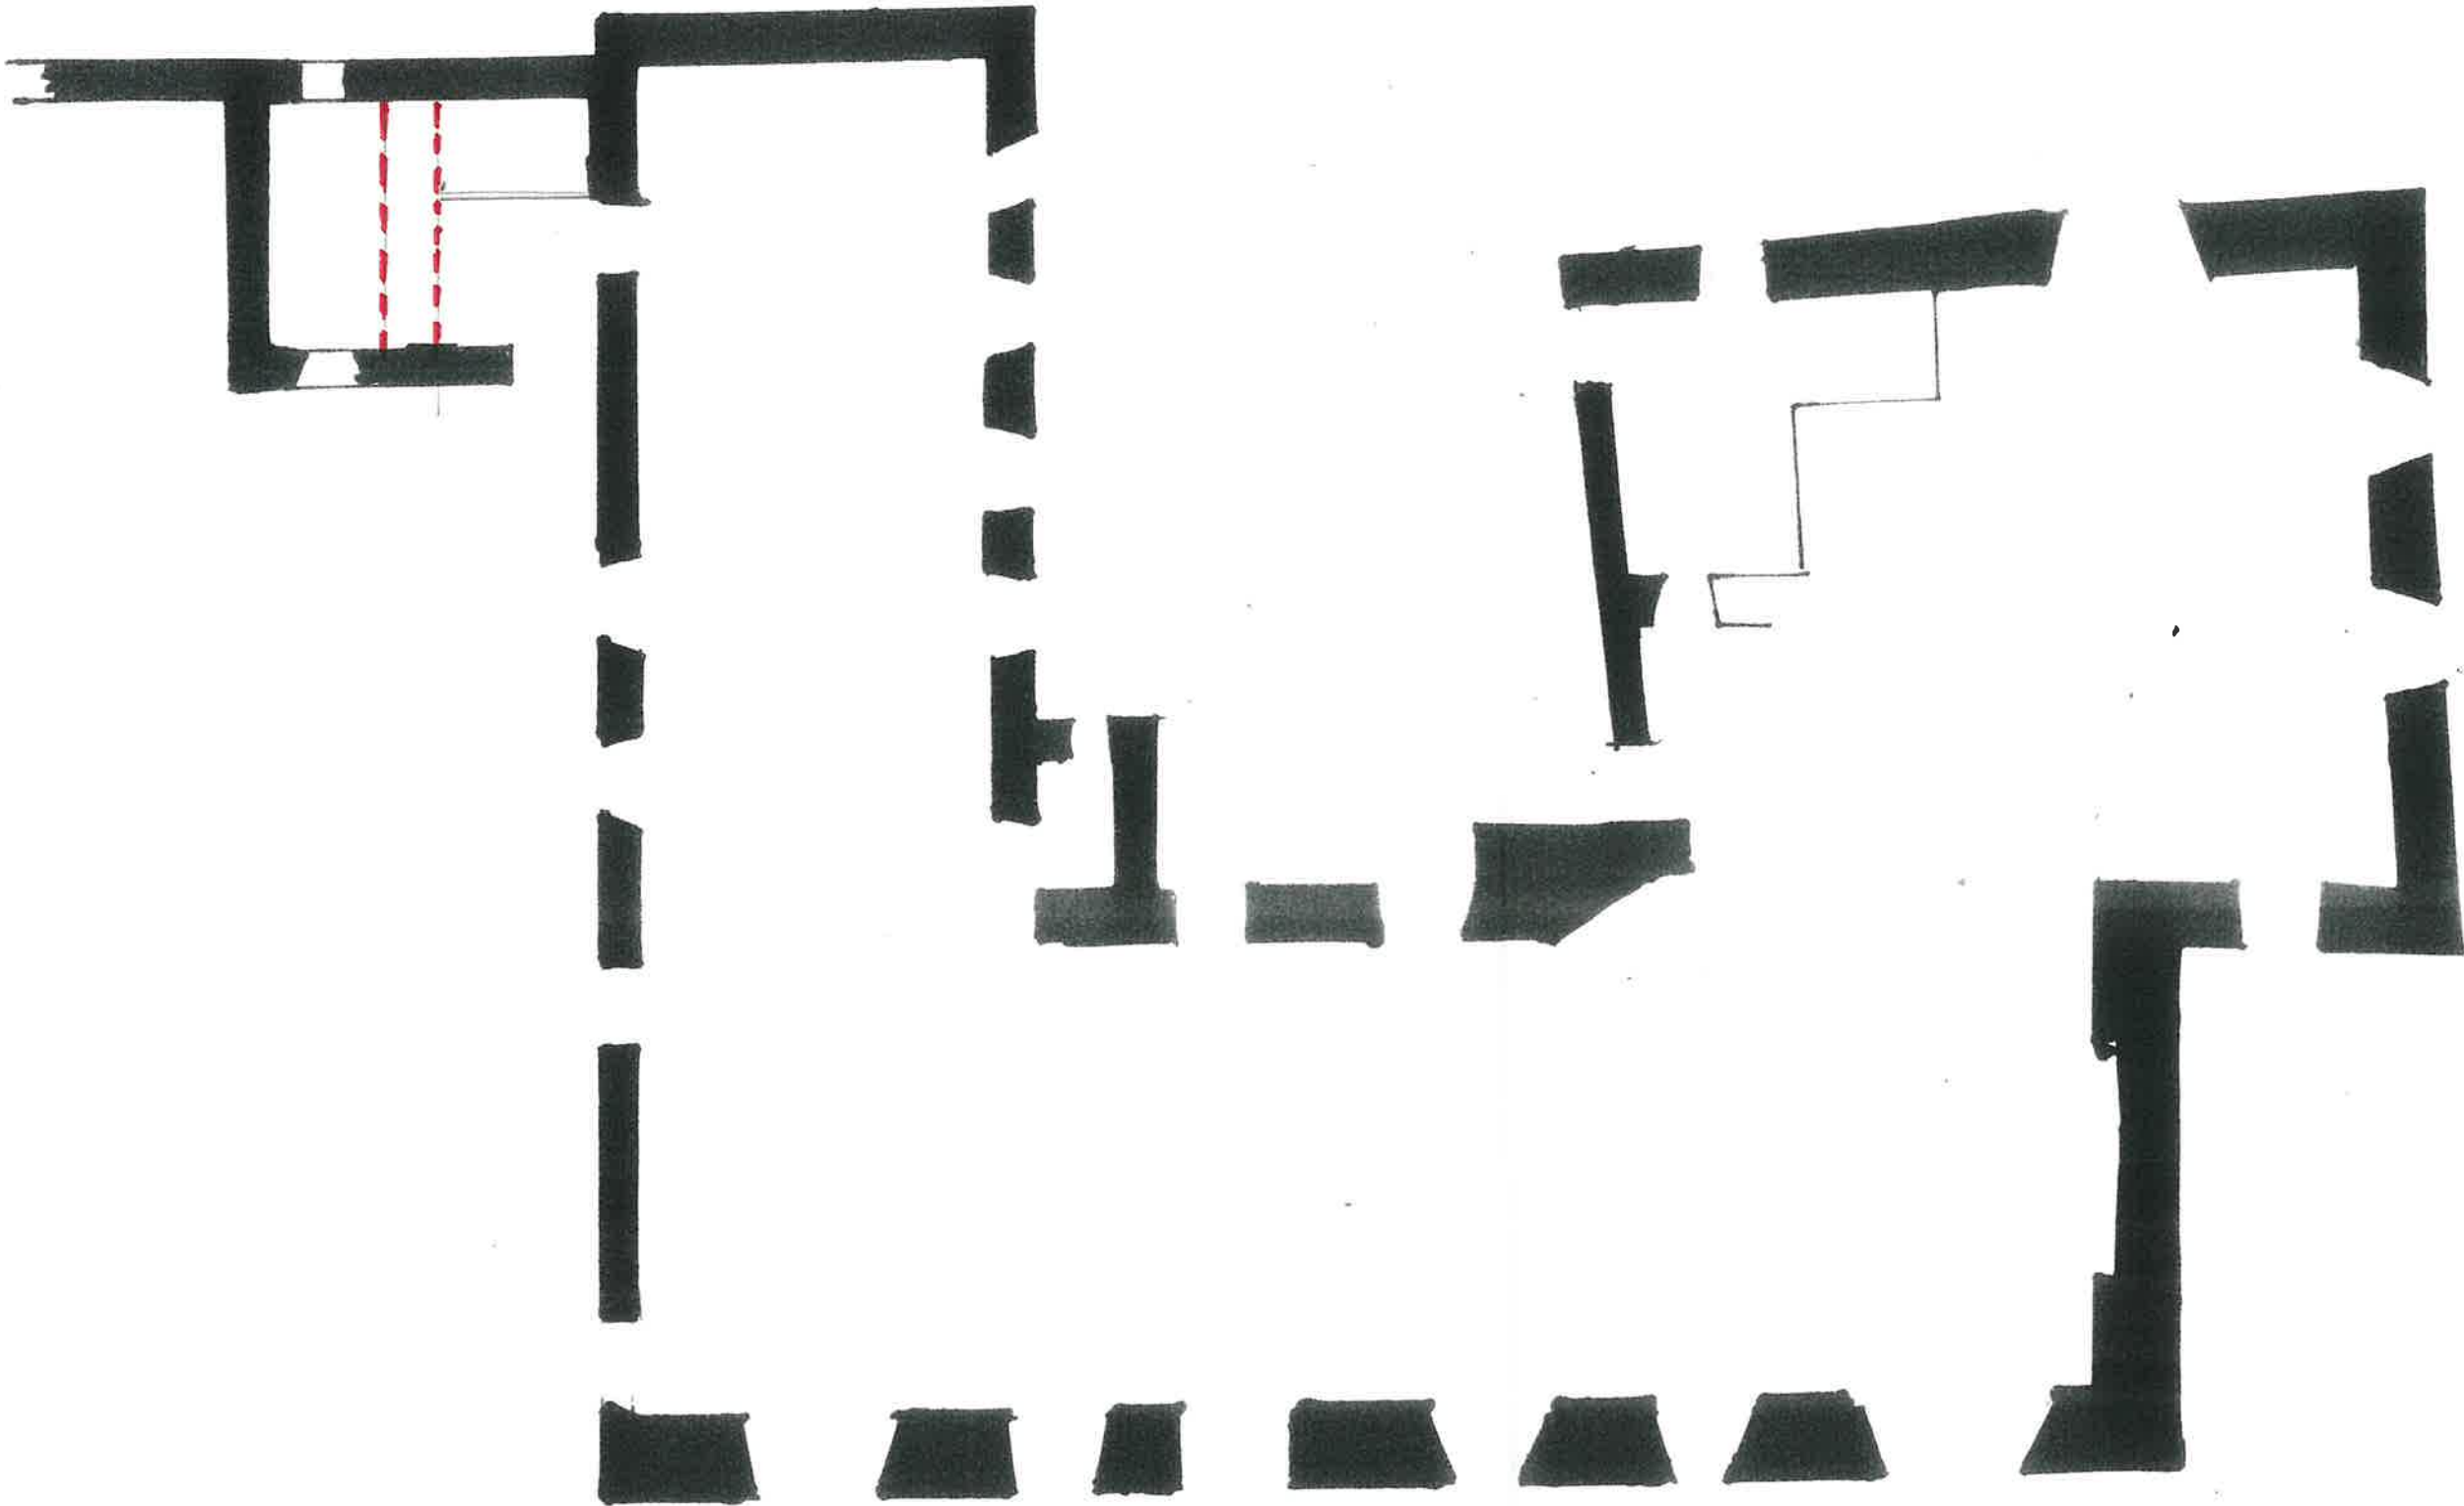

SCALE 1 : 100 (metres)



Paper Size A3