



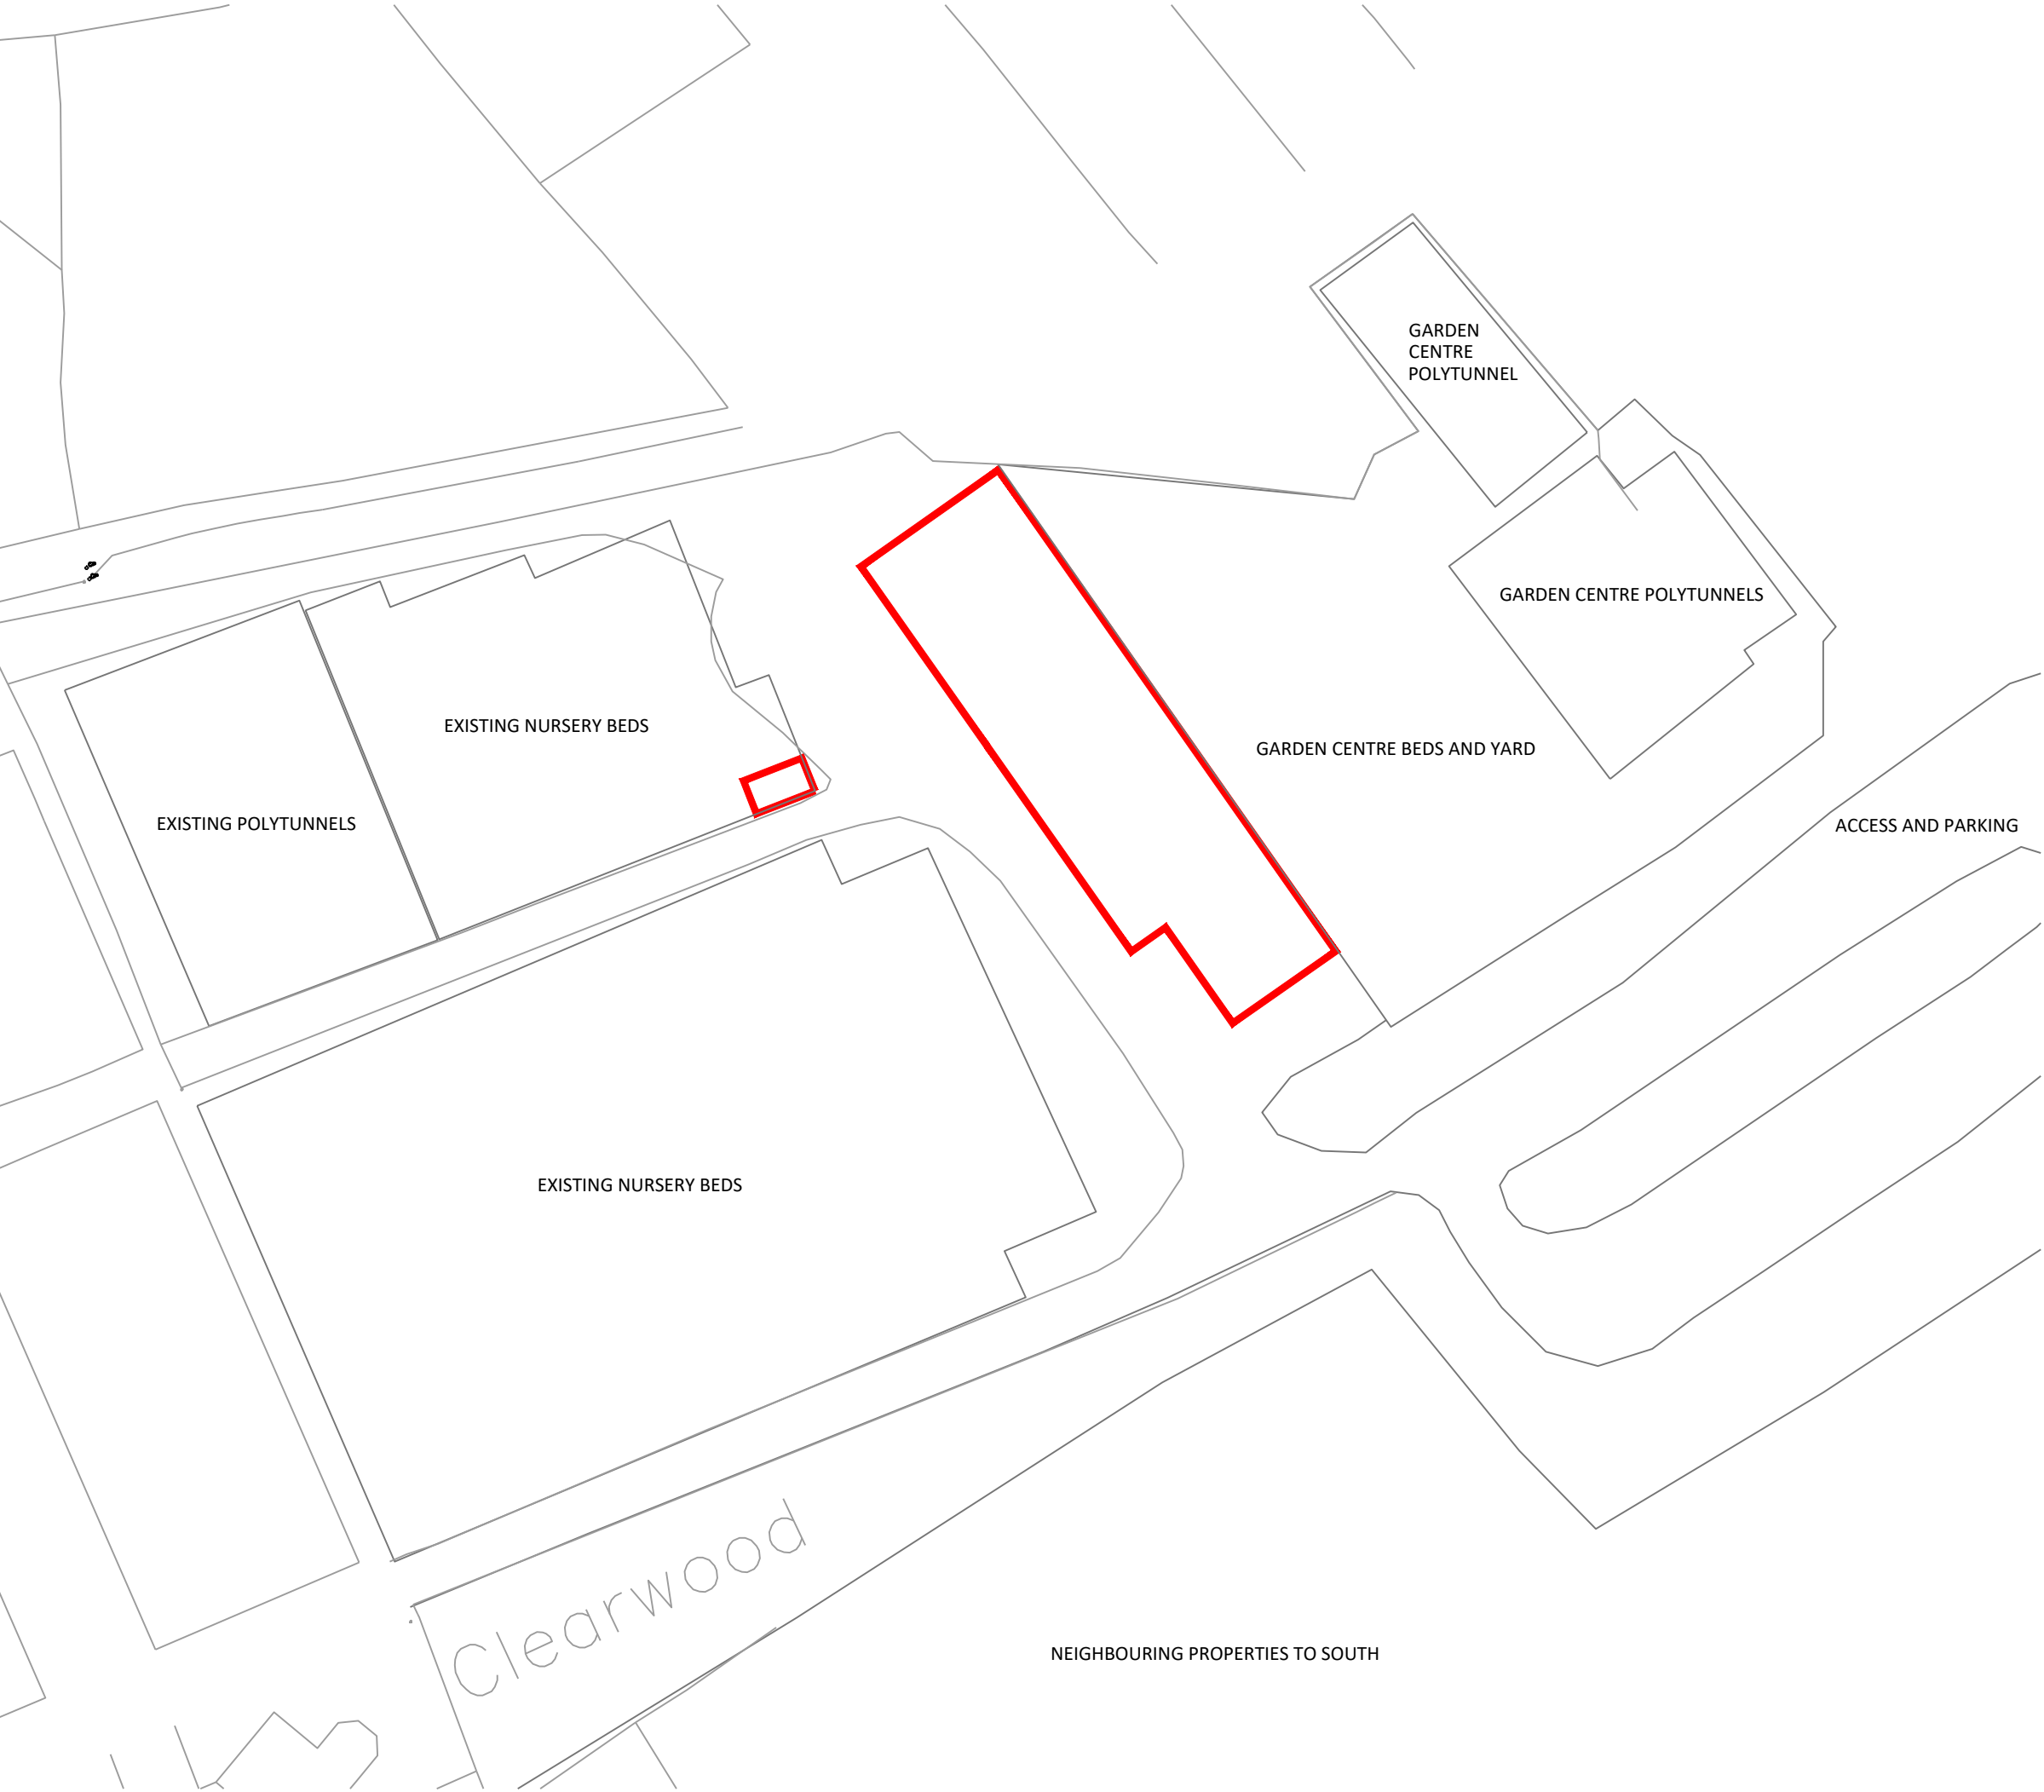

Key:

Application Boundary (0.06 ha)

Rev	Note	Date
P1	For Planning	15.12.2025
P2	For Planning	15.12.2025
P3	For Planning	16.12.2025

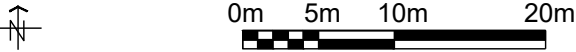

GREENHALGH

Landscape Architecture

Project

Barter's Farm Nurseries

Chapmanslade

Drawing Name		
Existing Block Plan		
Drawn By	Checked By	Scale
SG	IG	1:500 @A3
Job No.	Status	
373	S4	
Drawing No.	Rev	
373_GLA_00_XX_DR_L_1002	P3	