


SOUTH ELEVATION INSIDE PASSAGEWAY

PROPOSED SASH WINDOW TO ORIGINAL (NOW BLOCKED UP)
DOORWAY

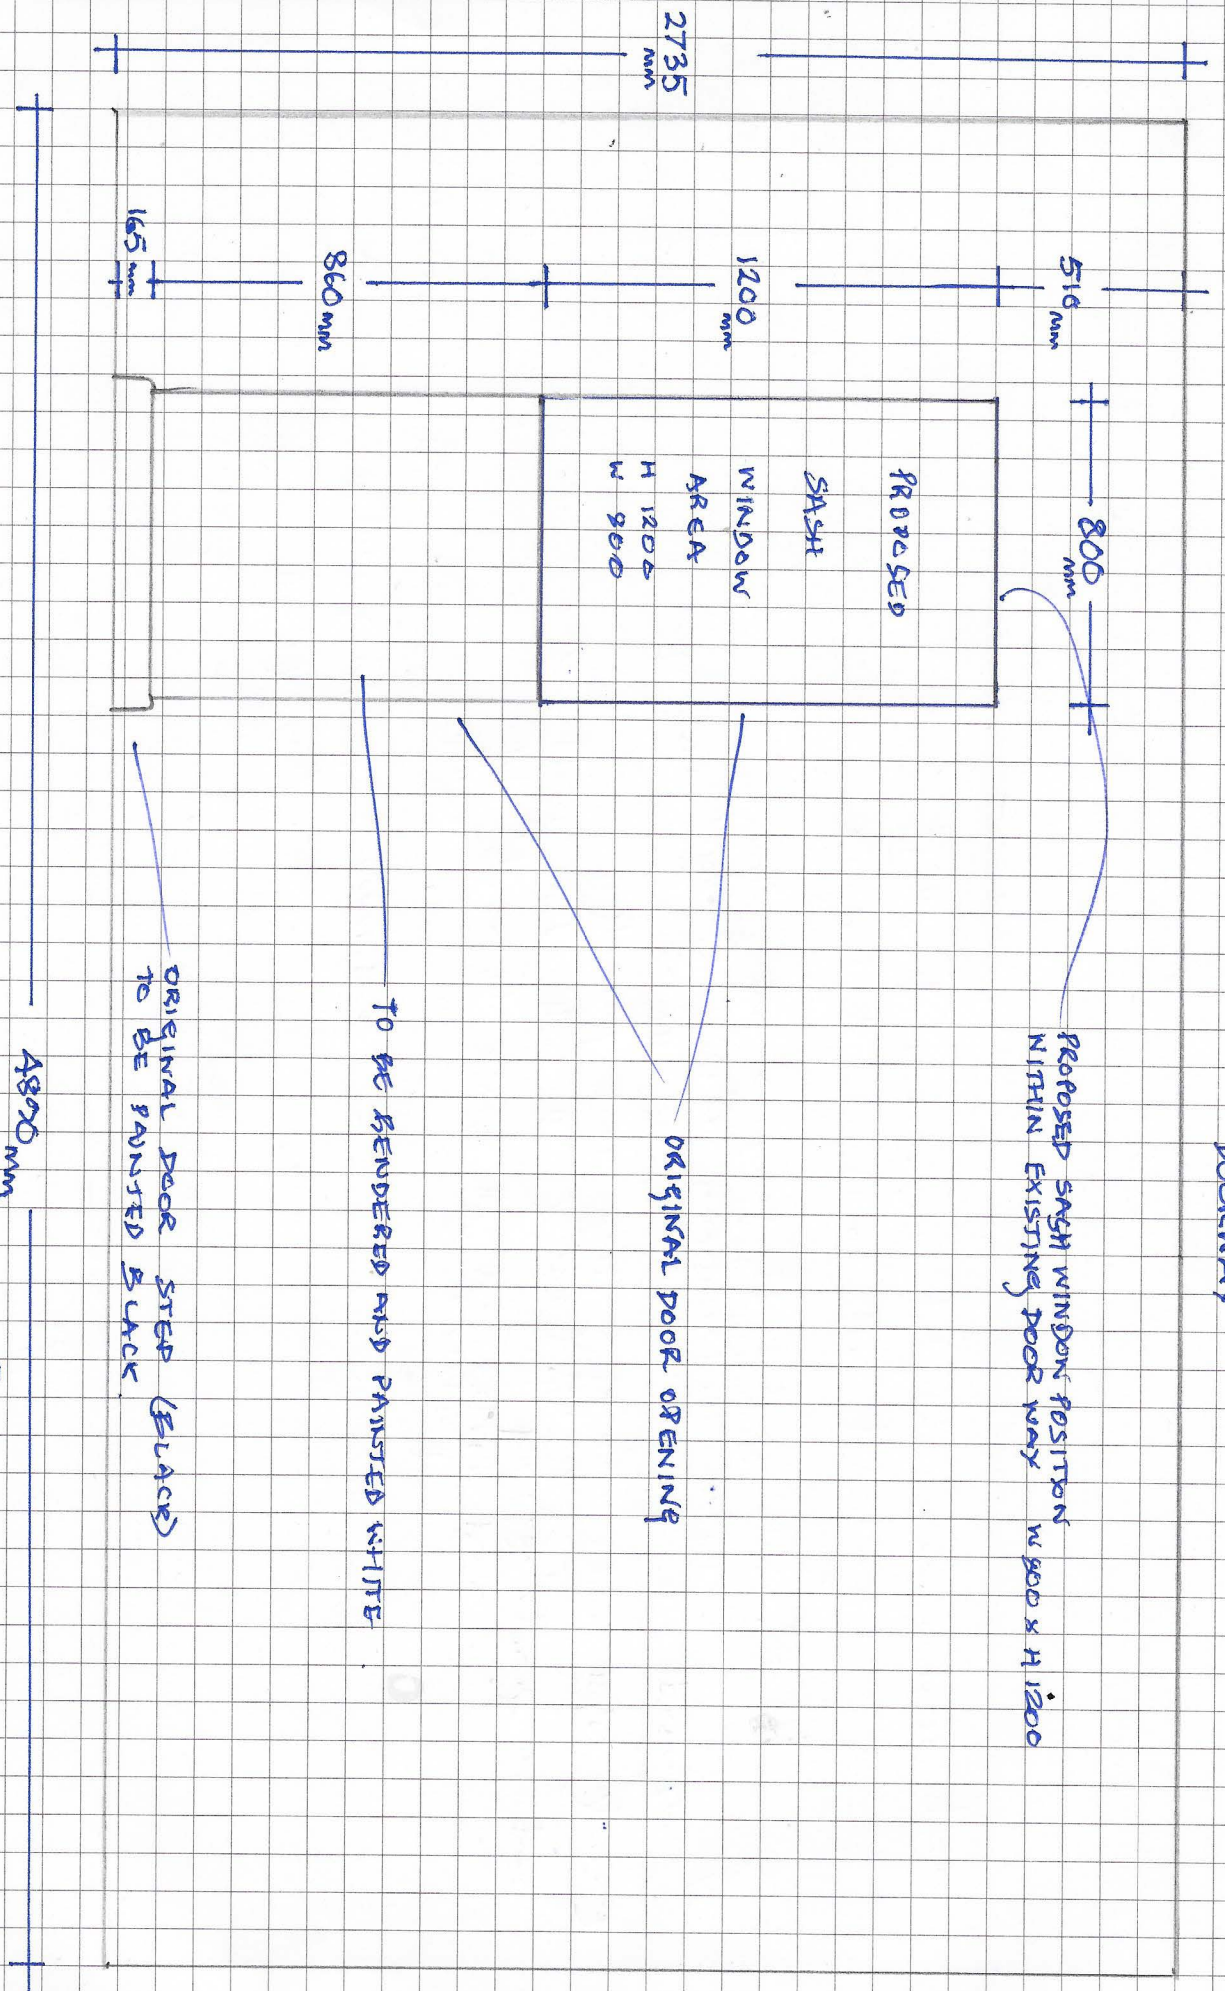

5. ST JOHNS COURT
DEVIZES SNIO18U