


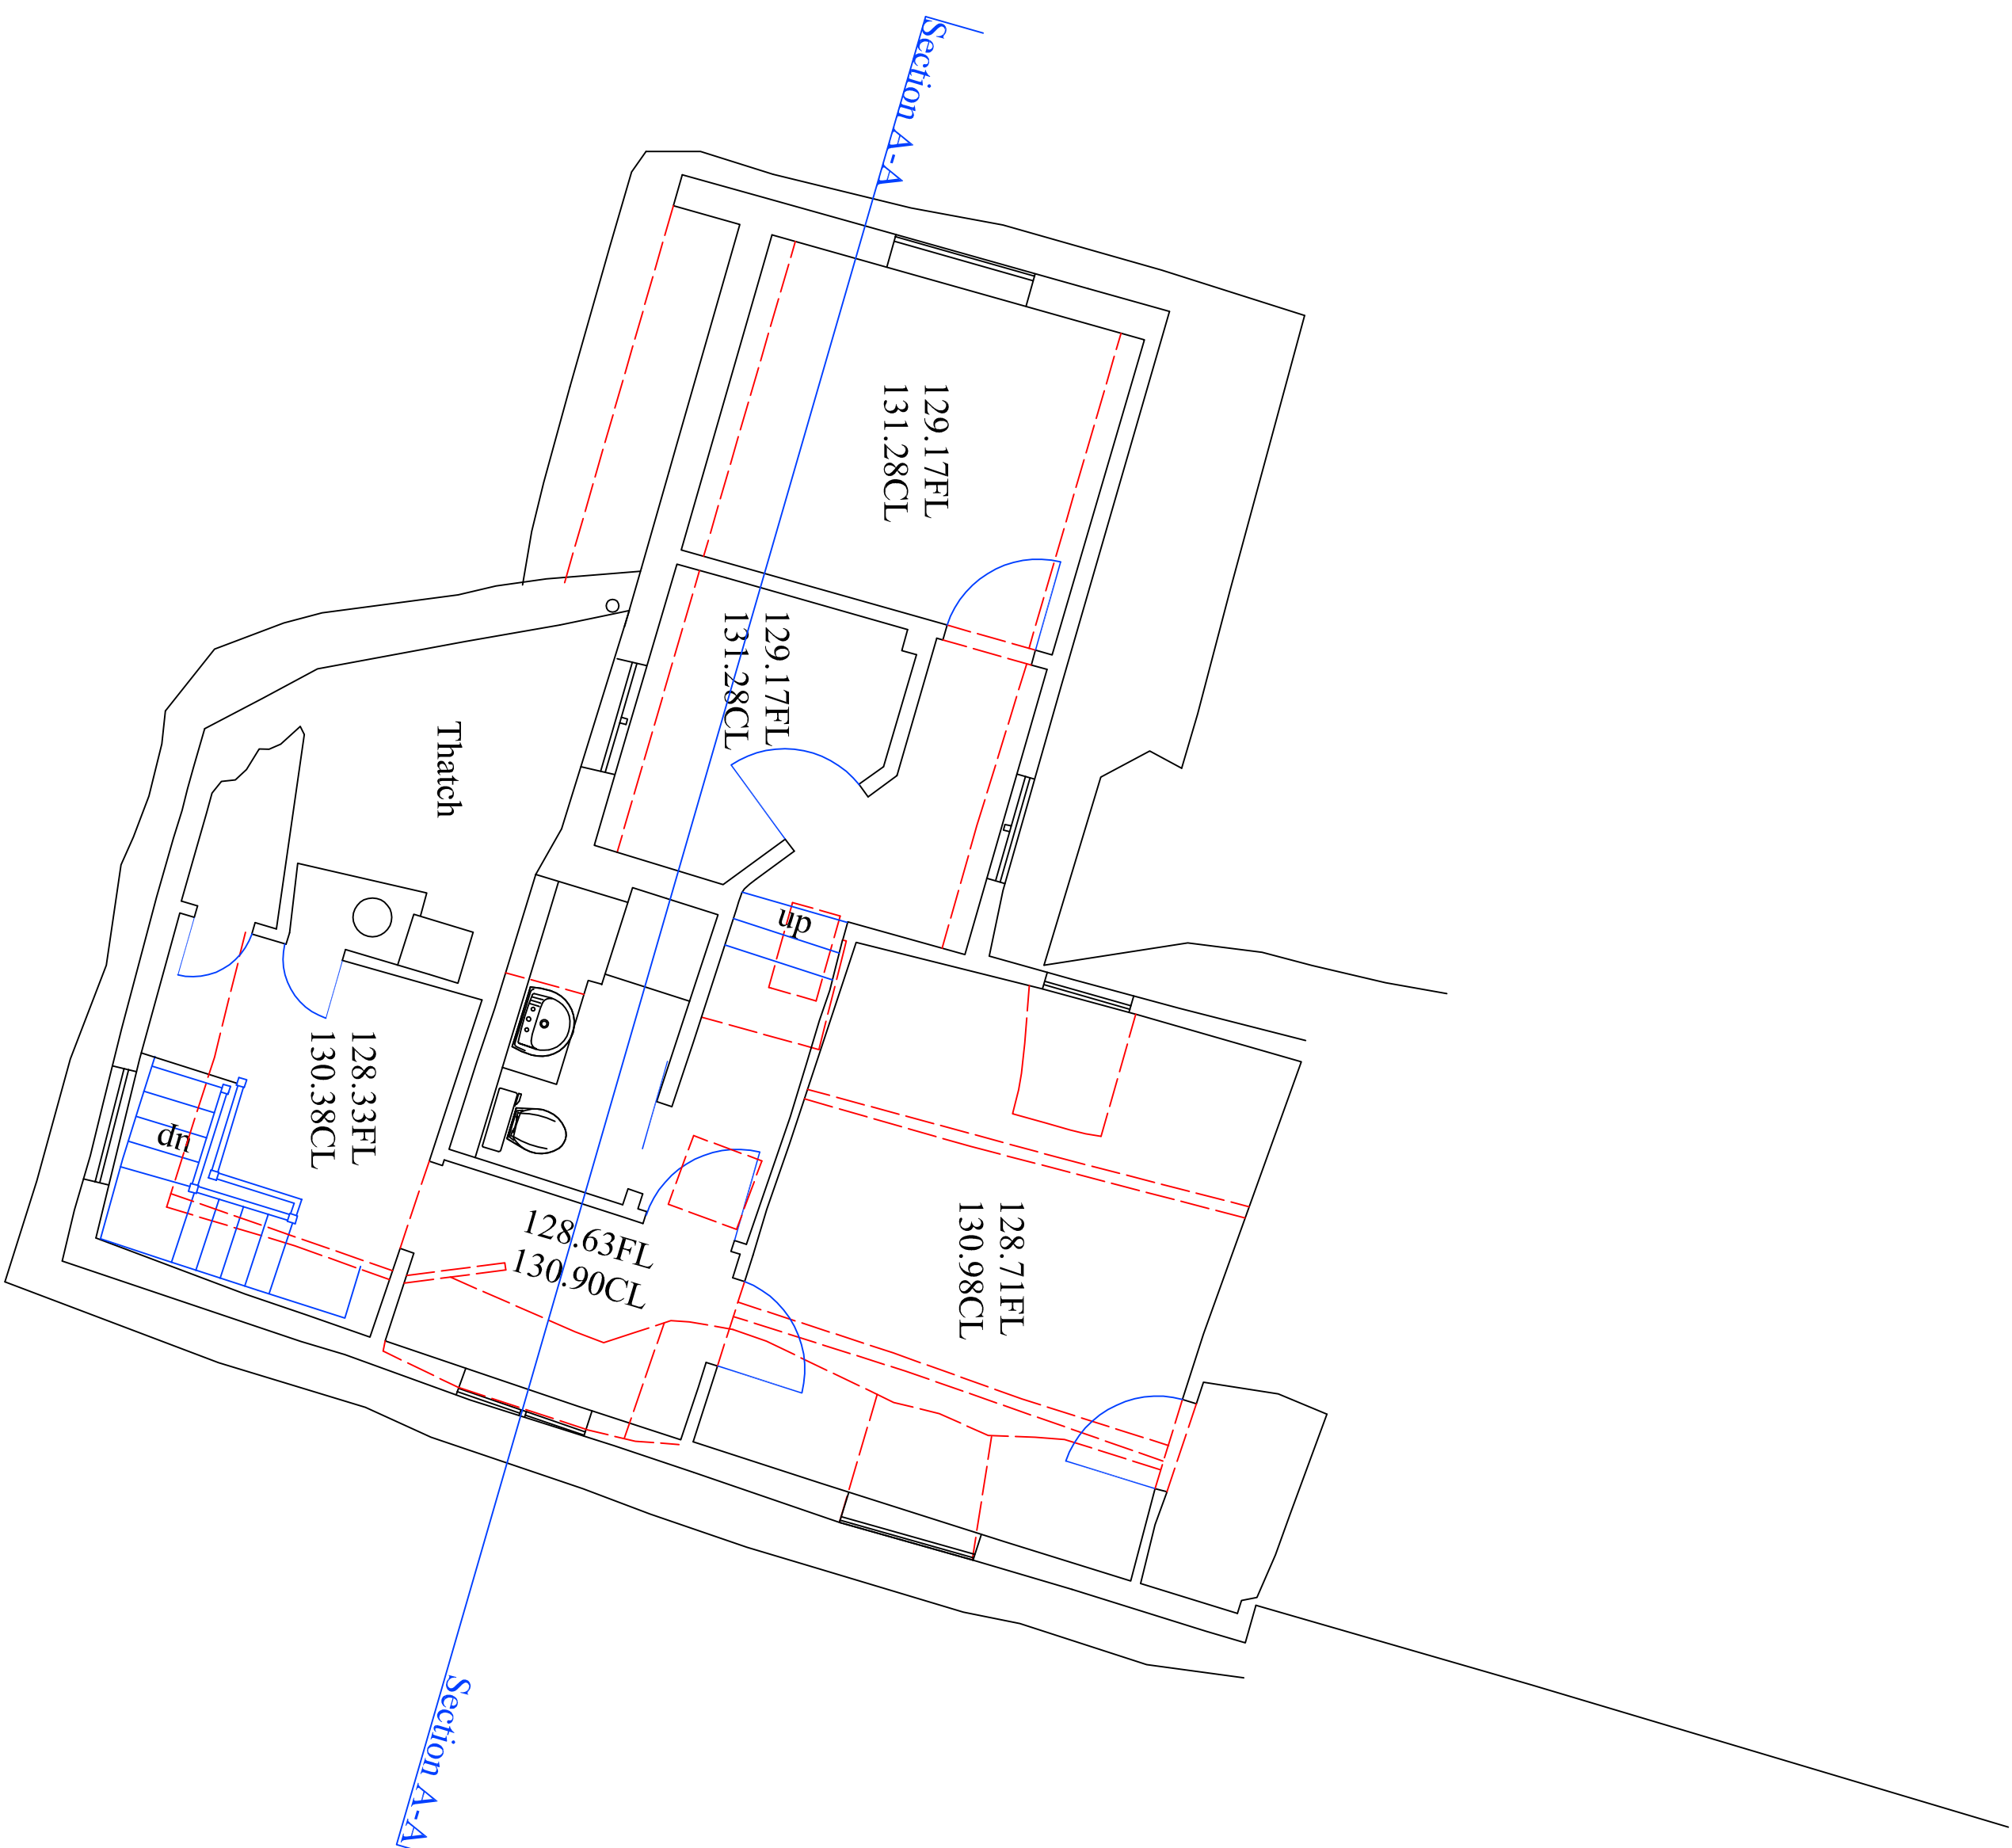

32

Years

BDS

Celebrating 33 Years 1993-2025



Building Design Surveys

(Building Design Surveys Ltd) www.bdsbuild.co.uk

Building Plans Drawn for Planning & Building Regulation Approval

NEW-BUILD . EXTENSIONS . REFURBISHMENT

Building Design Surveys

(Building Design Surveys Ltd) www.bdsbuild.co.uk

Building Plans Drawn for Planning & Building Regulation Approval

Client:

Mr & Mrs S Fairbank

Drawing Title:

First Floor Survey

Project Name:

Cobblers Cottage

Great Bedwyn

Date:

November 2025

Scale:

1:50 @ A1

Project Name:

Cobblers Cottage

Great Bedwyn

Drawn

PJS

Checked

GH

Dwg No

BDS-11-25-01

Notes:

Survey Grid based on OS

Levels based on OSOM-15

©Copyright to this drawing remains with BDS Ltd

Rev

Rev

Site:

The Studio, Watcombe Cottage, 61 London Road, Cade

Great Bedwyn, Wiltshire, SN1 1QW

Email: info@bdsbuild.co.uk

Mobile: 07720 336663

Architectural Services

Building Surveys

Planning & Siting

Project Management

3d Laser Scanning

3d Visualisation Plans

Land & Building Surveying

Project Name:

Cobblers Cottage

Great Bedwyn

Scale:

1:50 @ A1

Project Name:

Cobblers Cottage

Great Bedwyn

Drawn

PJS

Checked

GH

Dwg No

BDS-11-25-01

Notes:

Survey Grid based on OS

Levels based on OSOM-15

©Copyright to this drawing remains with BDS Ltd

Rev

Rev

Site:

The Studio, Watcombe Cottage, 61 London Road, Cade

Great Bedwyn, Wiltshire,