


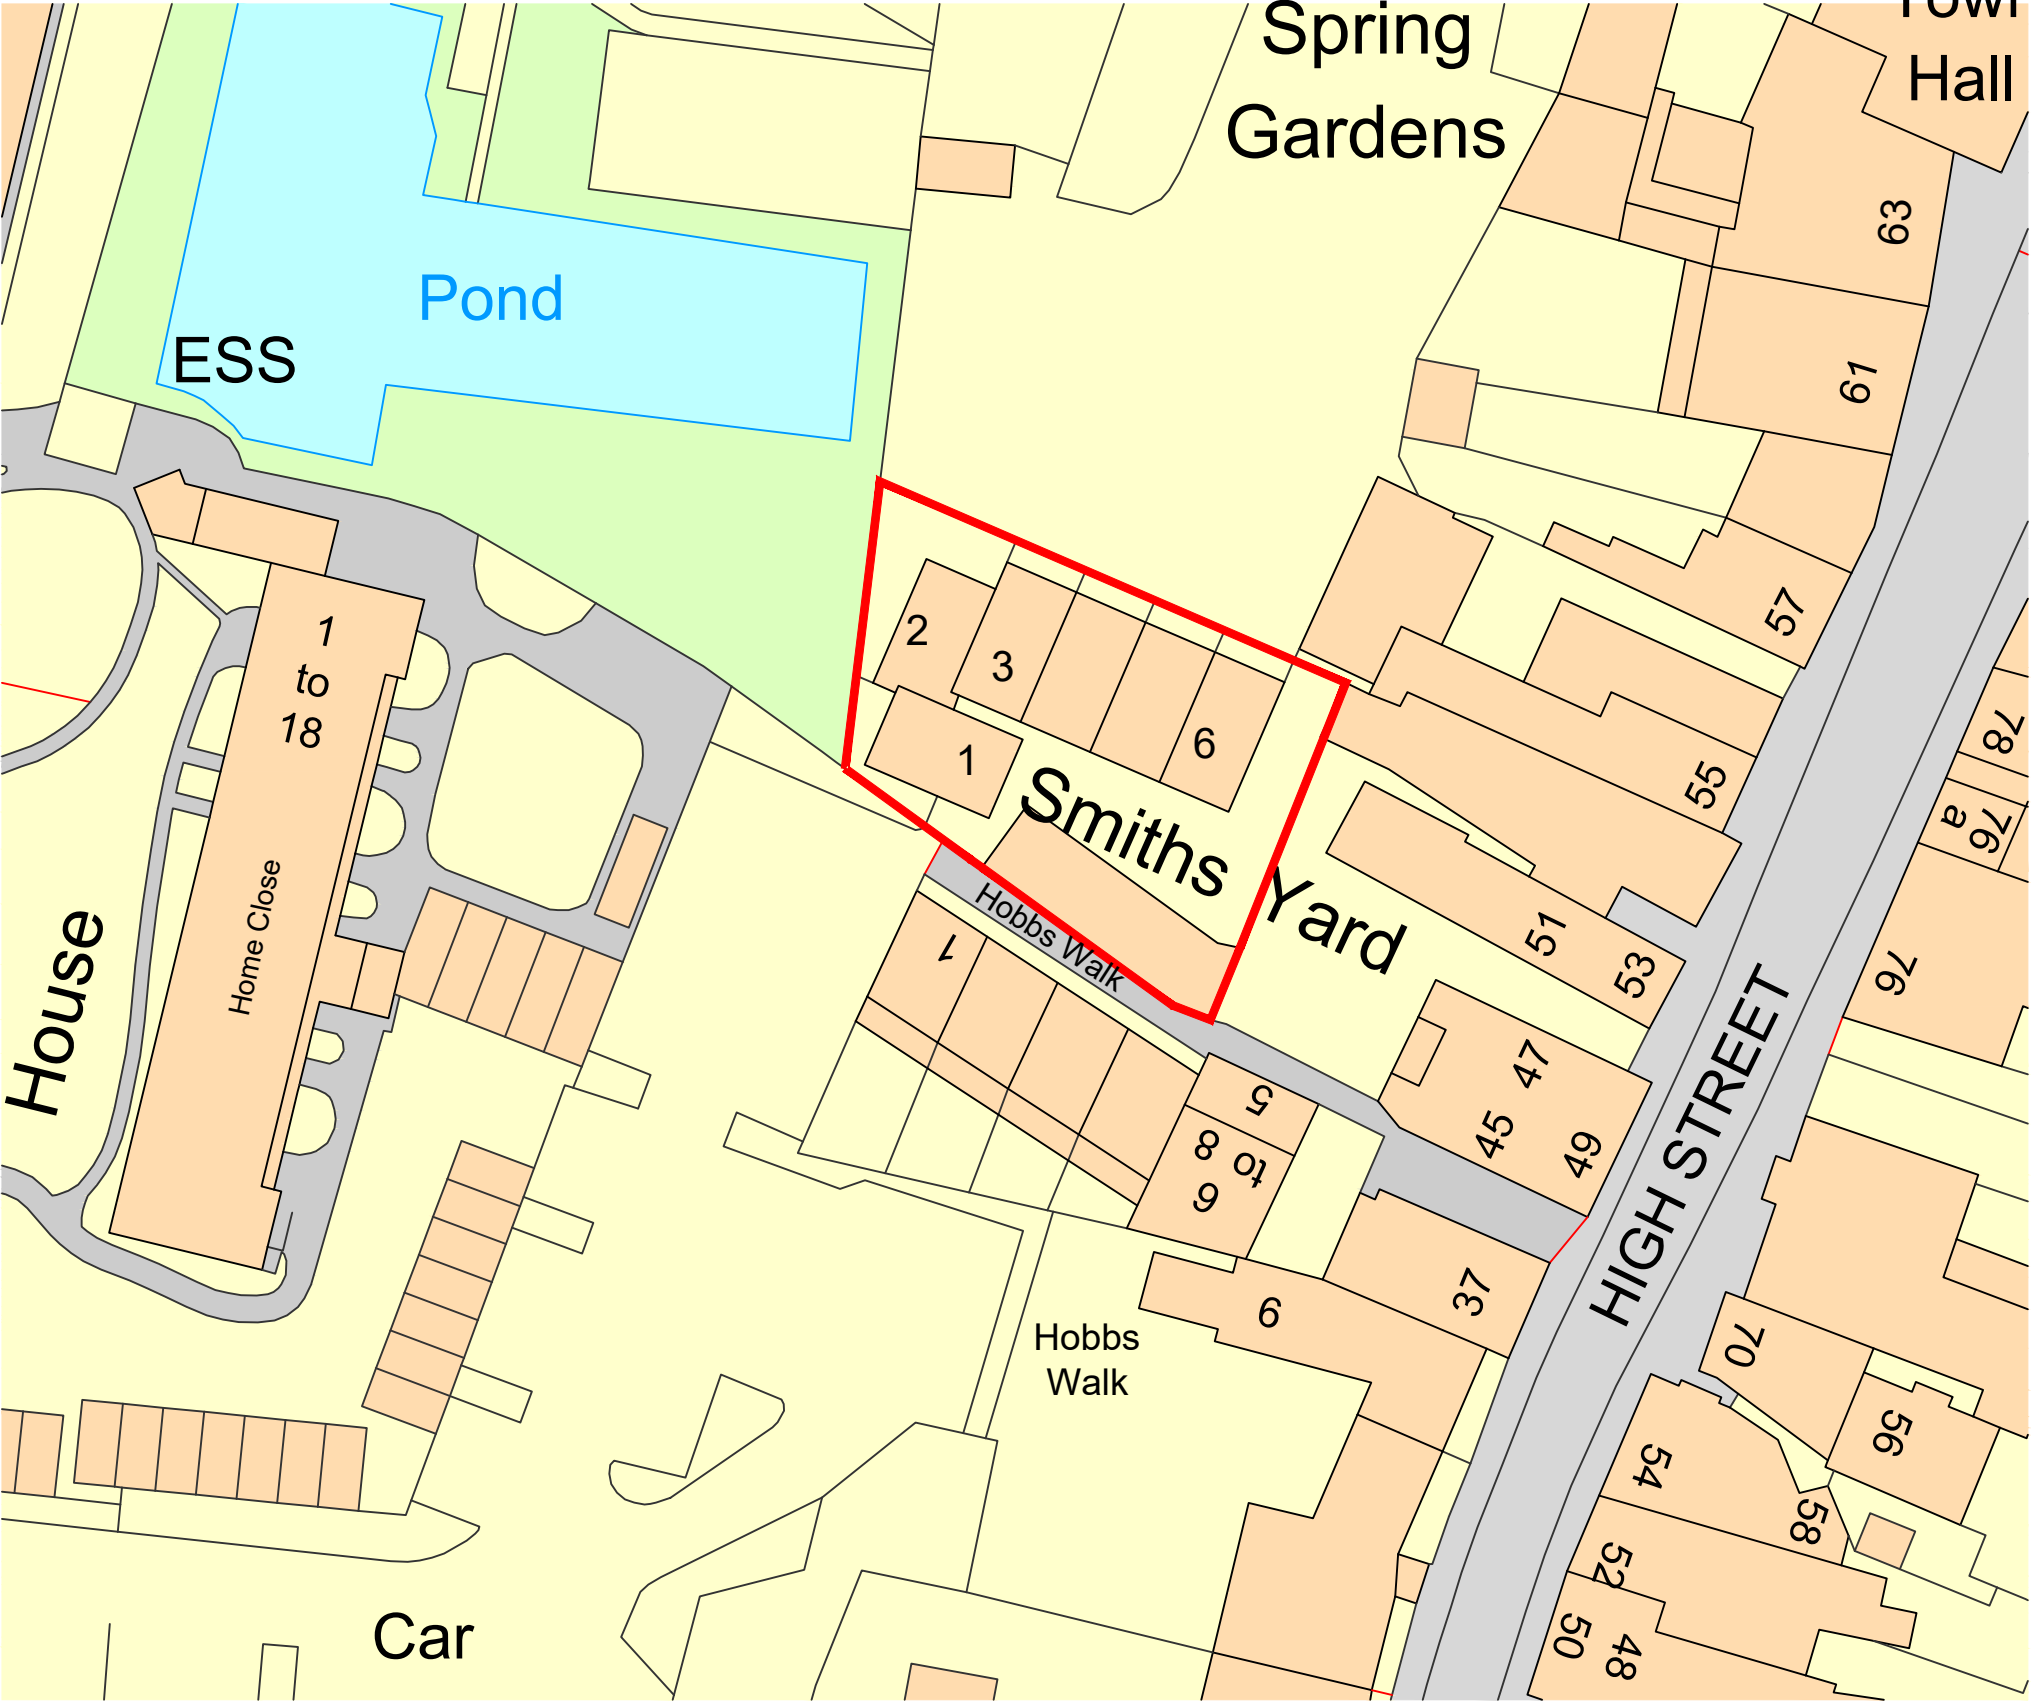

SITE BOUNDARY

P01	Planning	07.11.25	ROM	TGR
Revision		Date	Drn	Chk
Client				

SOVEREIGN NETWORK GROUP

Project
PROPOSED WINDOW REPLACEMENT

Drawing Title
SITE/BLOCK PLAN
1-6 SMITHS YARD, CORSHAM, SN13 ORD

Suitability Status
S2 - Suitable for Information

Job No.	Scale	Size	Rev
250760	1:500	@ A3	P01

Drawing Number
250760-PEV-XX-XX-DR-B-0102
Project Code - Originator - Zone - Level - Type - Role - Number



T 0345 045 0050 www.pickeverard.co.uk

This drawing is issued for the sole and exclusive use of the intended recipient and is subject to copyright in favour of Pick Everard. Pick Everard does not accept any responsibility or liability whatsoever for its use by a person other than the intended recipient.

Ordnance Survey, (c) Crown Copyright 2025. All rights reserved. Licence number 100022432