





SOUTH EAST (front)
PROPOSED ELEVATIONS scale 1:100

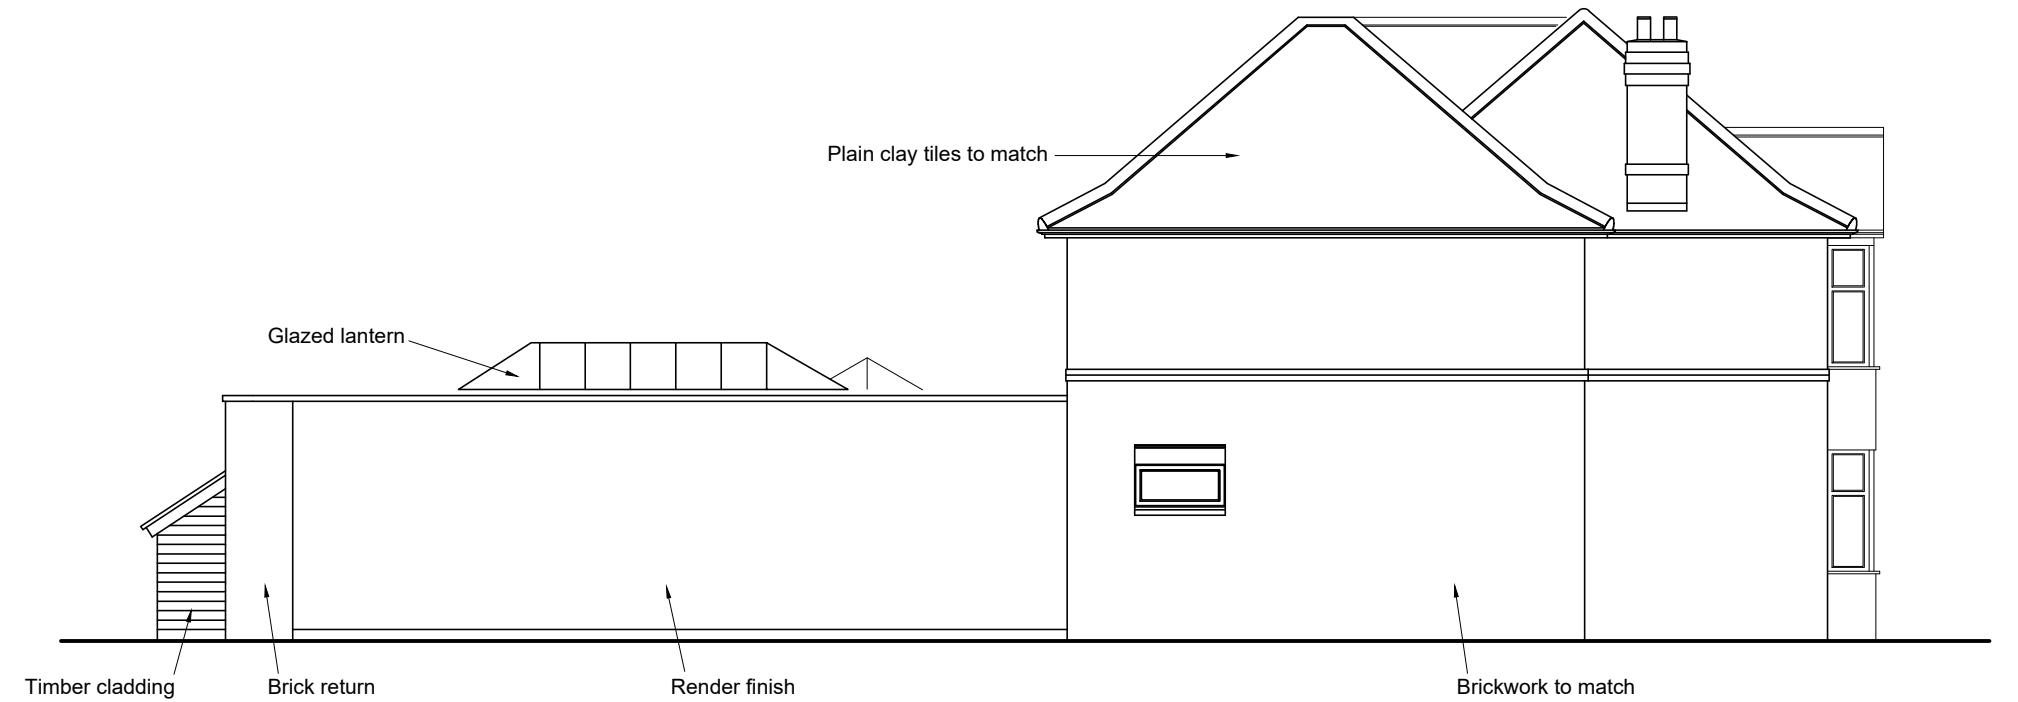


SOUTH WEST (side)





NORTH WEST (rear)

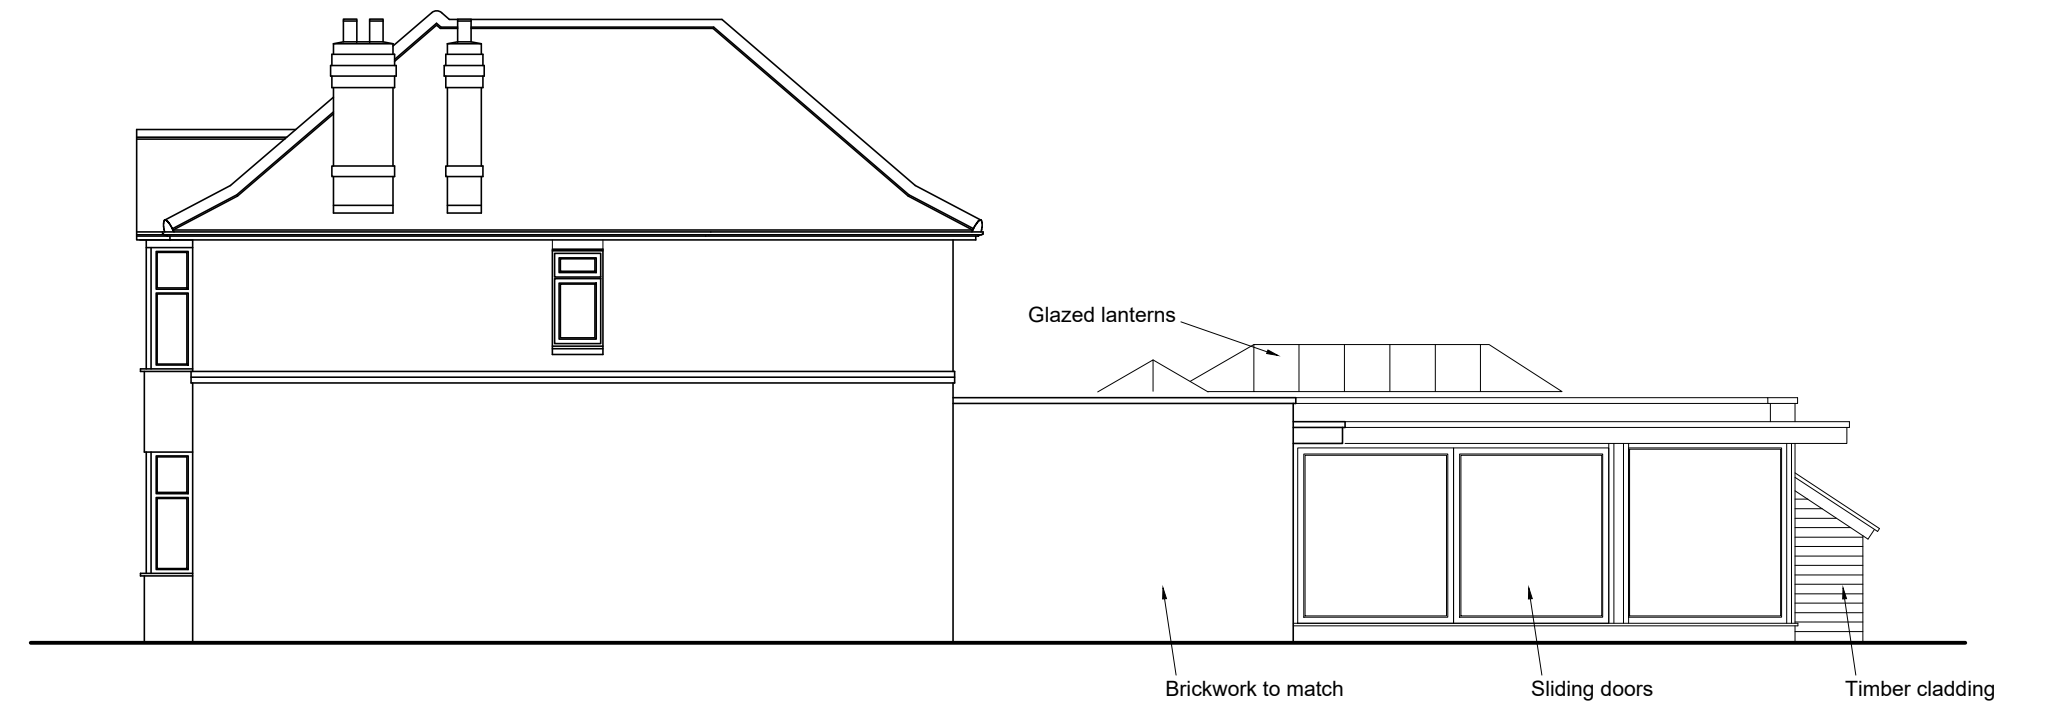


NORTH EAST (side)

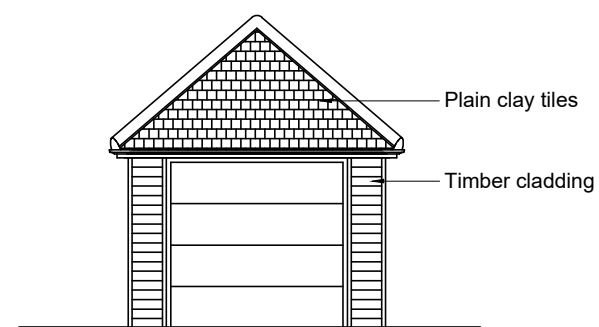

SOUTH WEST (front)
PROPOSED GARAGE ELEVATIONS scale 1:100

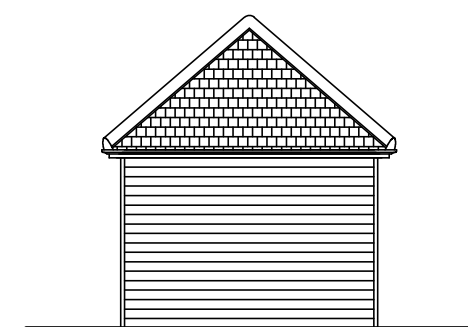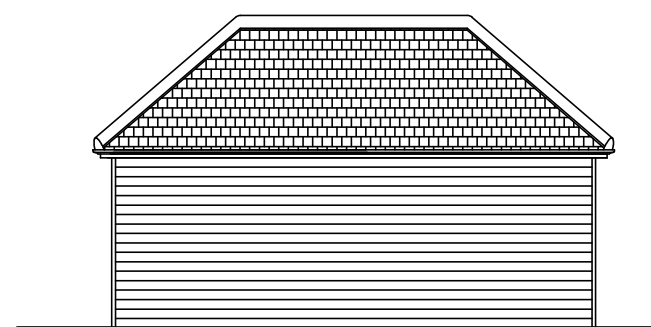

NORTH EAST (rear)

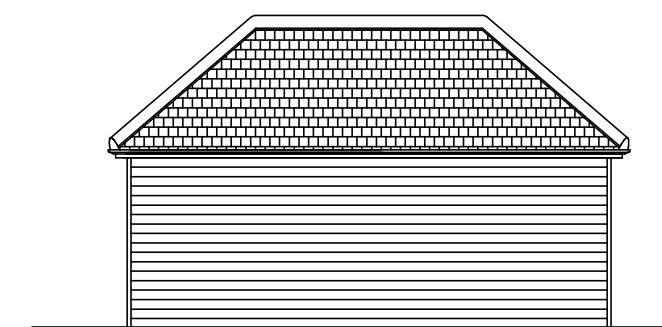

NORTH WEST (side)