



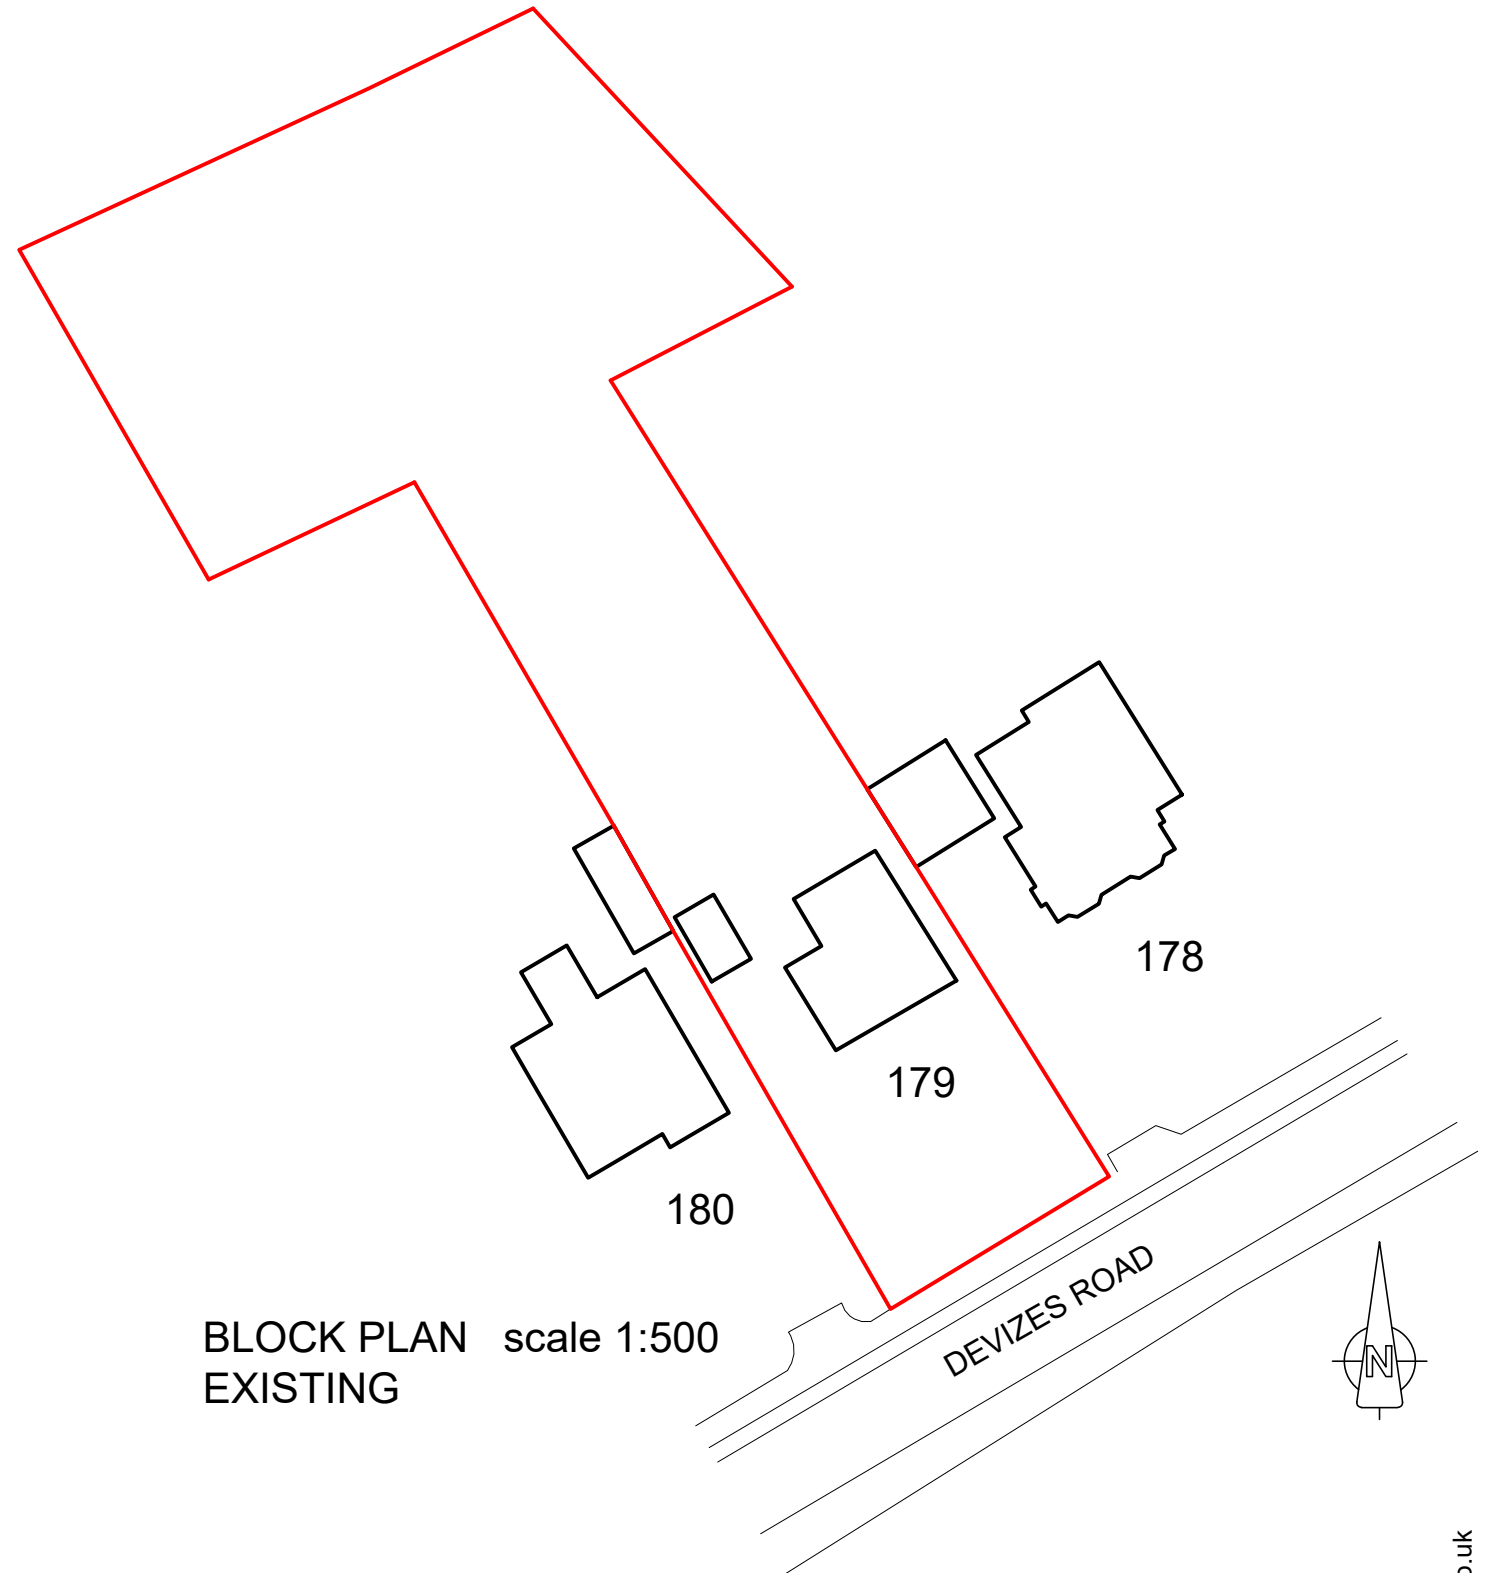


LOCATION PLAN 1:1250

Ordnance Survey (c) Crown Copyright 2025. All rights reserved. Licence number 100022432

EXISTING

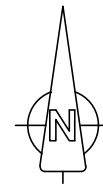

BLOCK PLAN scale 1:500 EXISTING

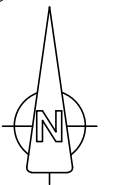

project . address
Extension
179 Devizes Road Hilpertown Trowbridge Wiltshire BA14 7QS

fmh architectural ltd
architectural design and consultancy

www.fmhas.co.uk

drawing title	scale	sheet size	date	drawing no.	revision
Existing location and block plans	1:500 1:1250	A2	November 2025	1353-S01	-