



Contractors are to check all levels and dimensions before work is put in hand, and any discrepancies are to be referred to the architects

REV	DATE	DESCRIPTION	DWN	CHKD
P1	28.10.25	Initial Draw	EW	SG

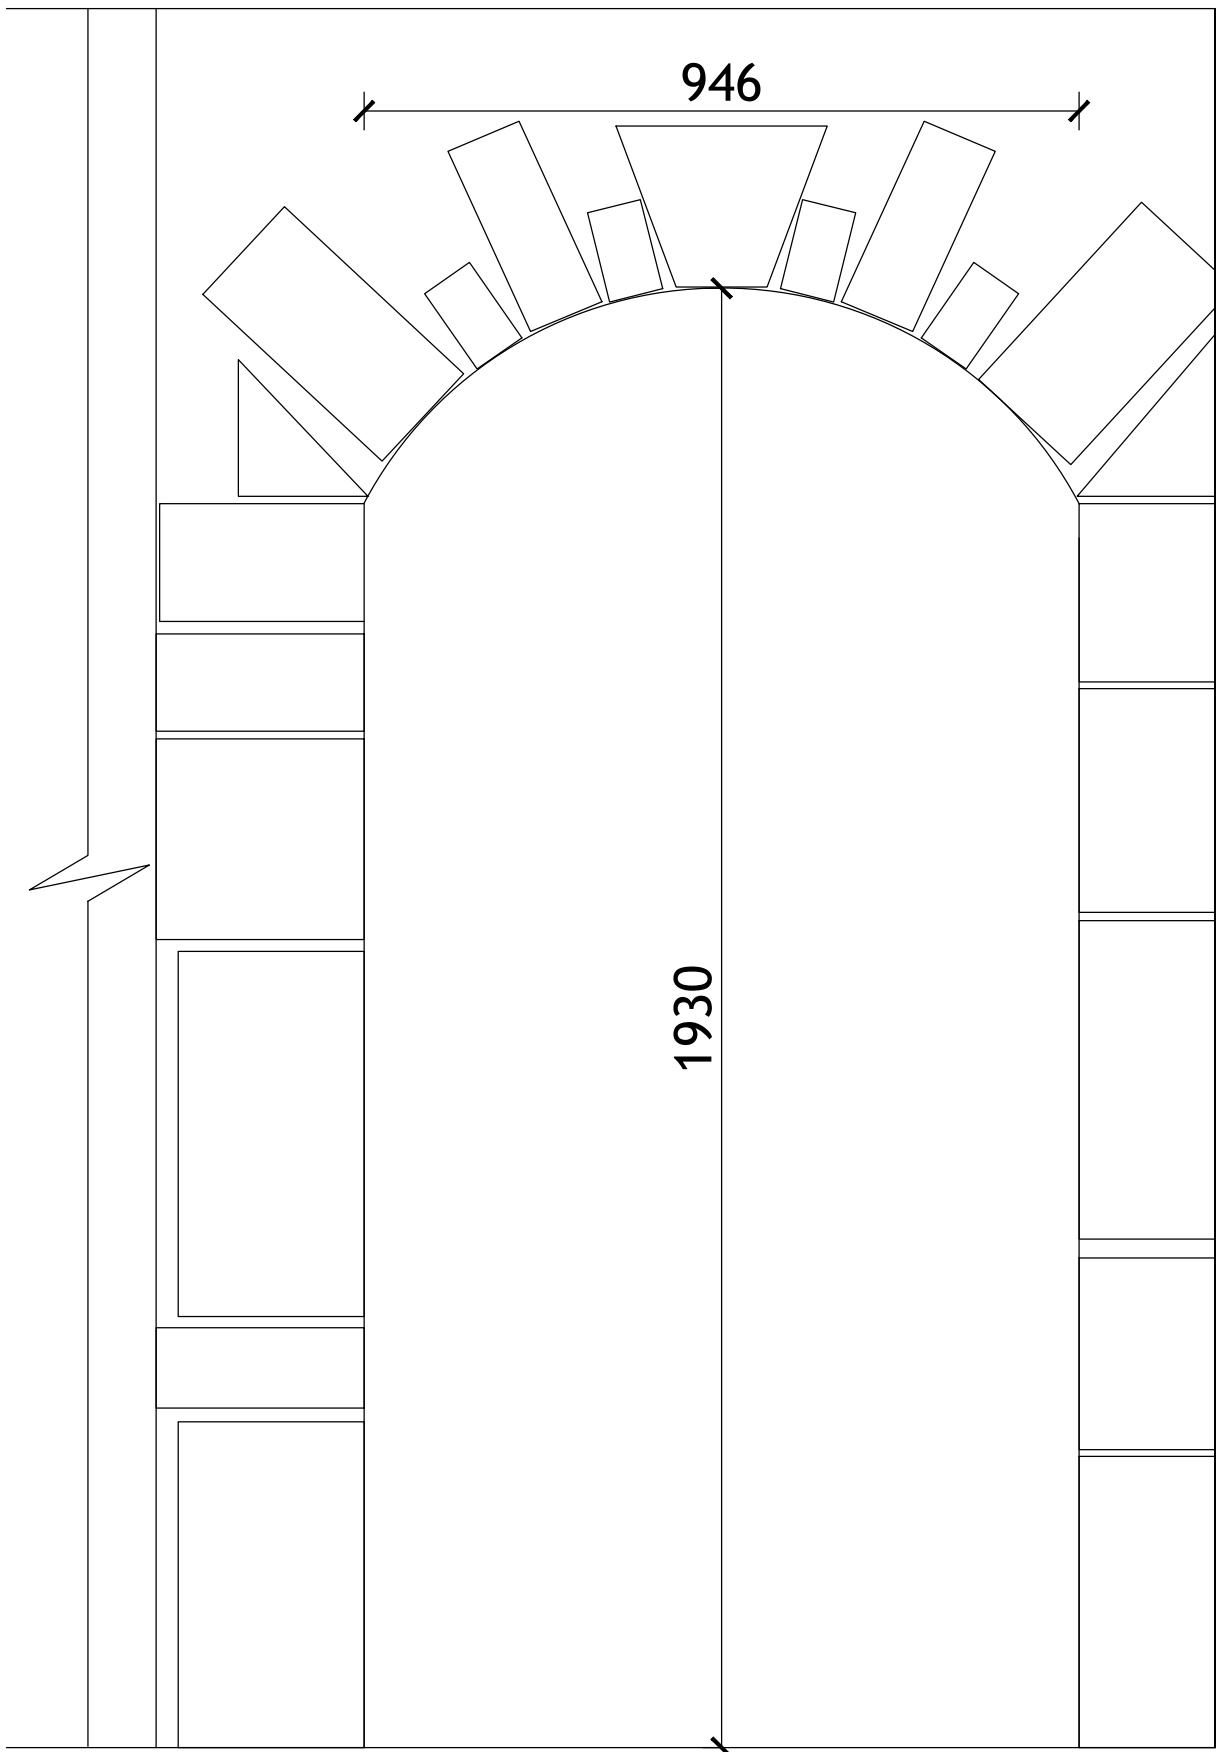

Elevation C - Existing Arch/Opening - 1:10

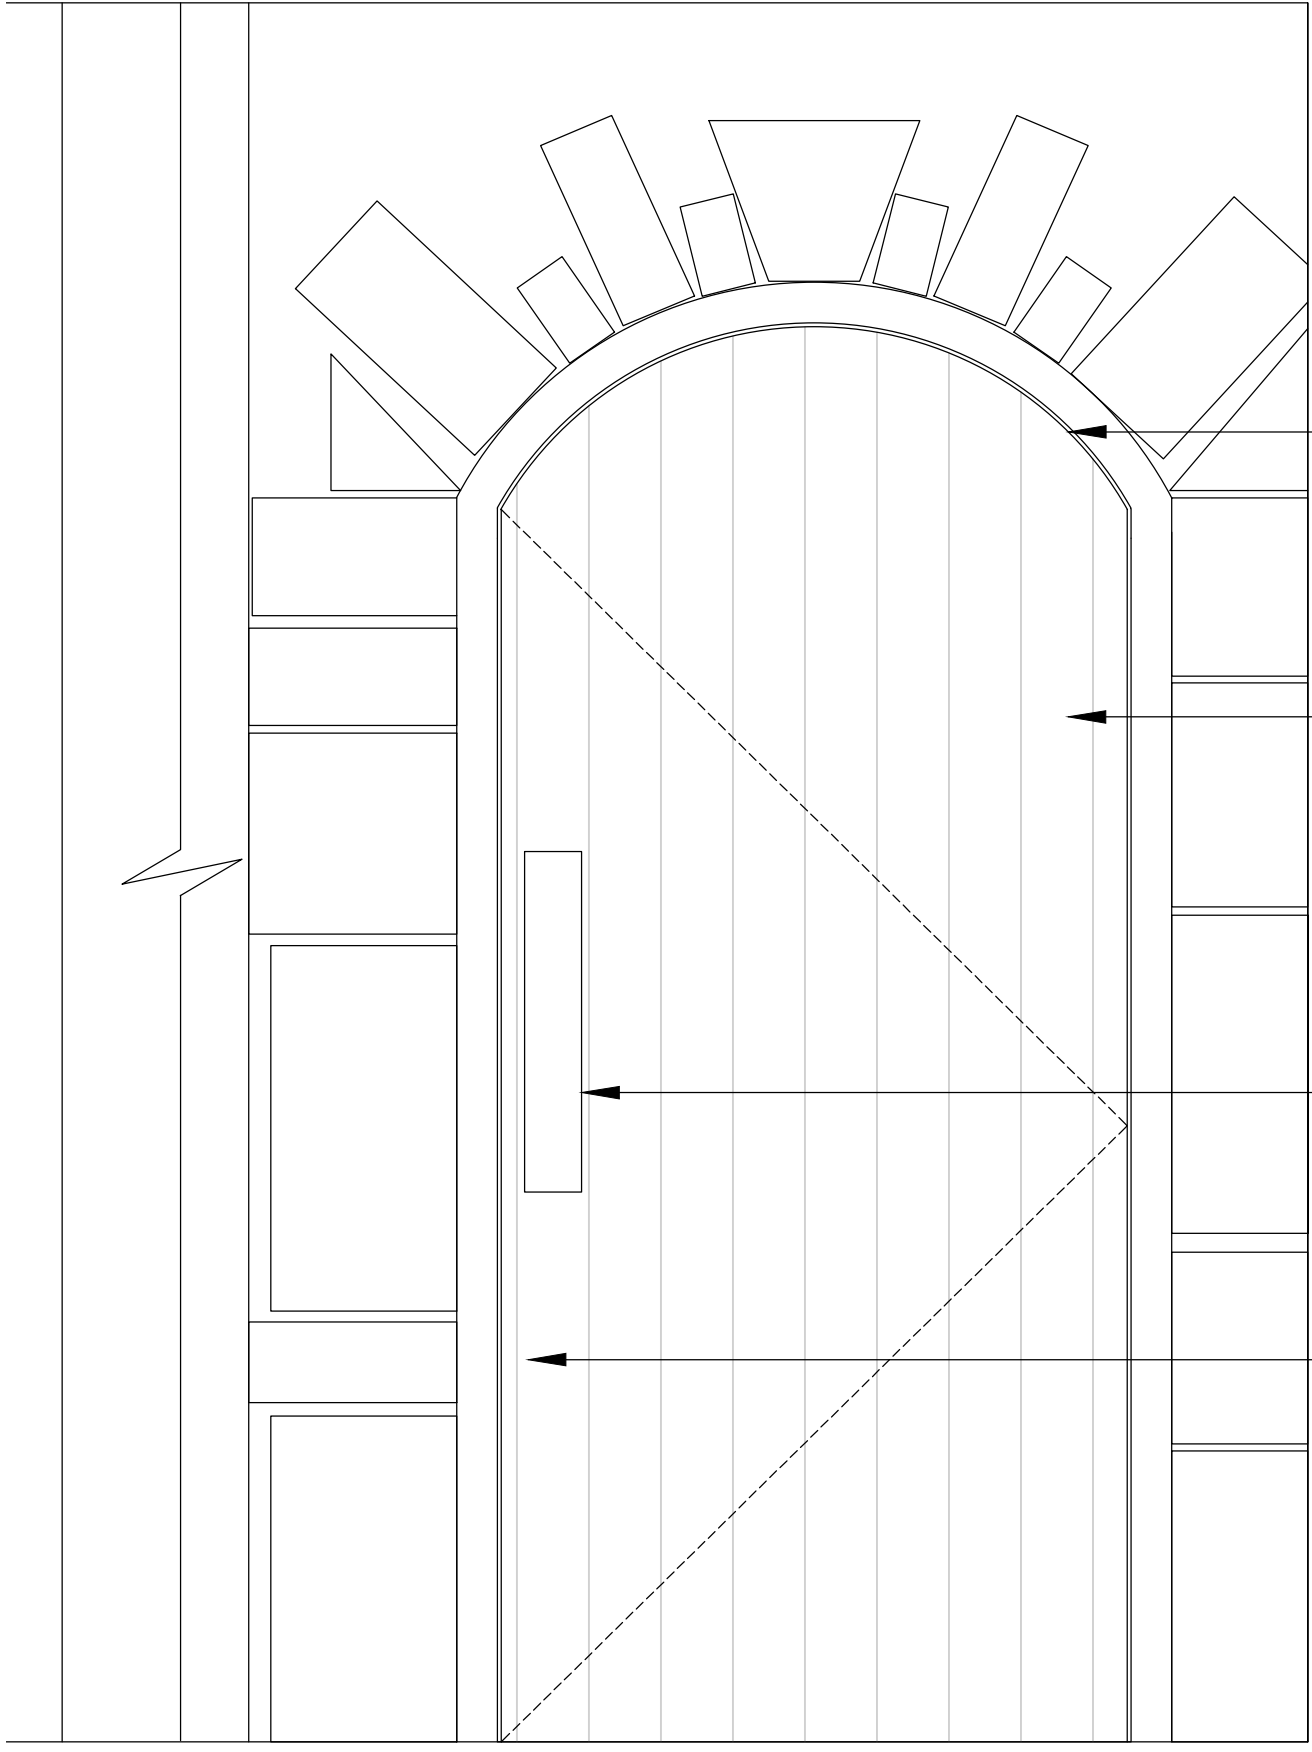


D02 - New Door Detail - 1:10

Frame to be fitted to inside of archway. Finished with chamfer edged architrave.

Fit new 838mm wide solid timber fire door within archway. FD30S SC. Tongue and groove panel door, stained to match existing internal doors.

Fitted with brass ironmongery. Push plate, pull handle, 1 1/2 pair hinges, brass door stop.

Fitted with Astra 3003 Series Concealed Fire Door Closer - brass finish/ rectangular plate.

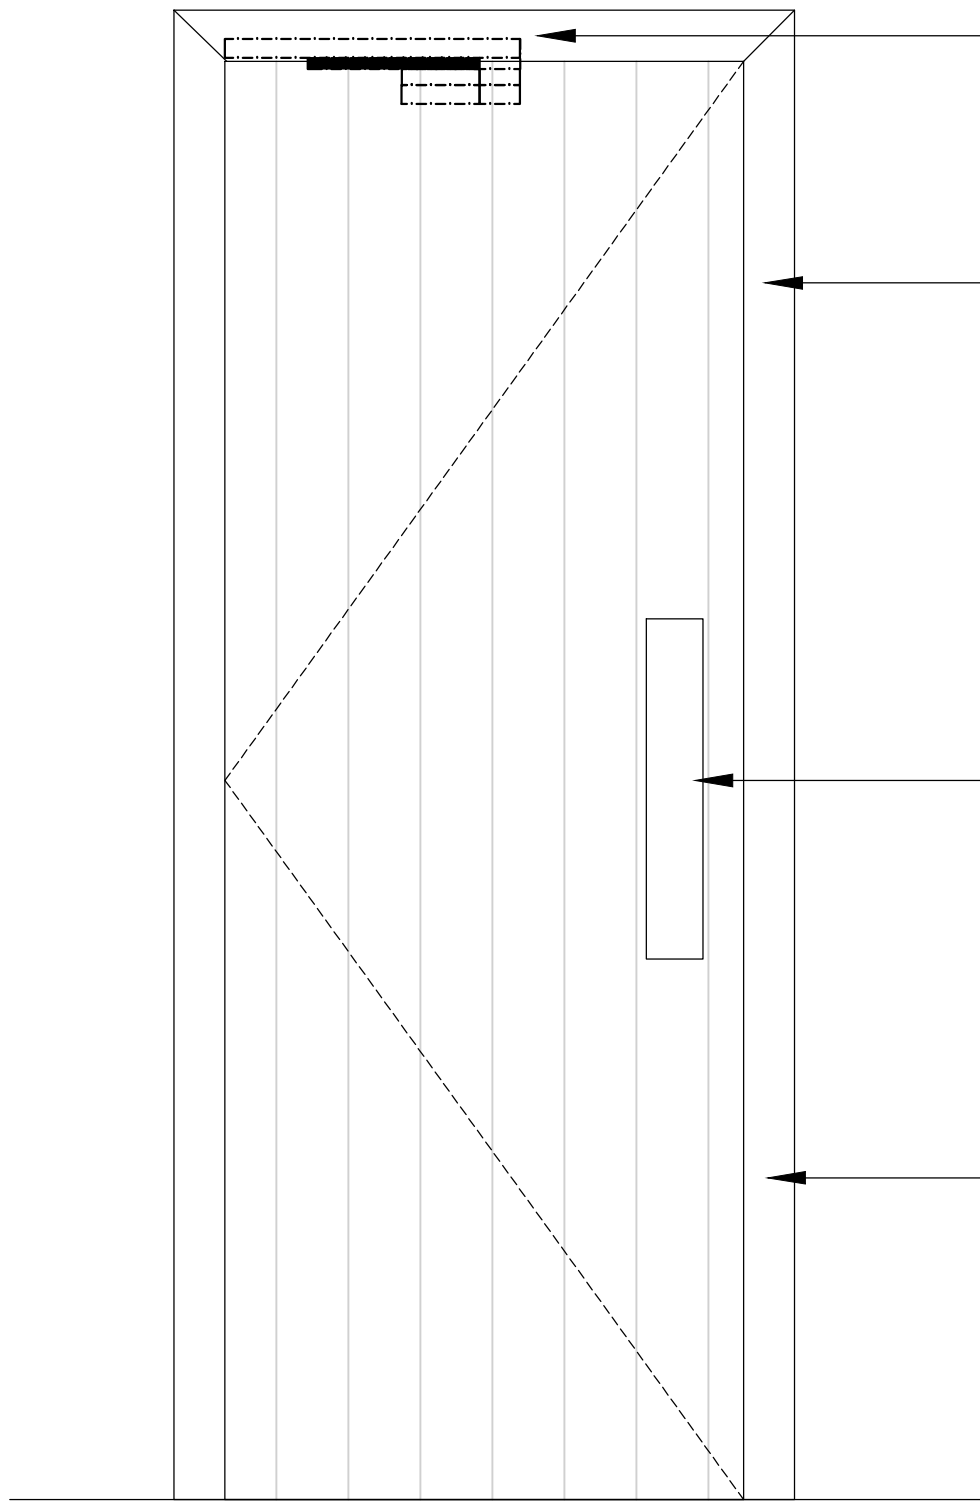


D03 - New Door Detail - 1:10

Add self closer.


Replace existing door with new 686mm wide solid timber fire door FD30S SC. Tongue and groove panel door, stained to match existing internal doors.

Fitted with brass ironmongery. Push plate, pull handle, 1 1/2 pair hinges, brass door stop.

Retain existing architrave to door.

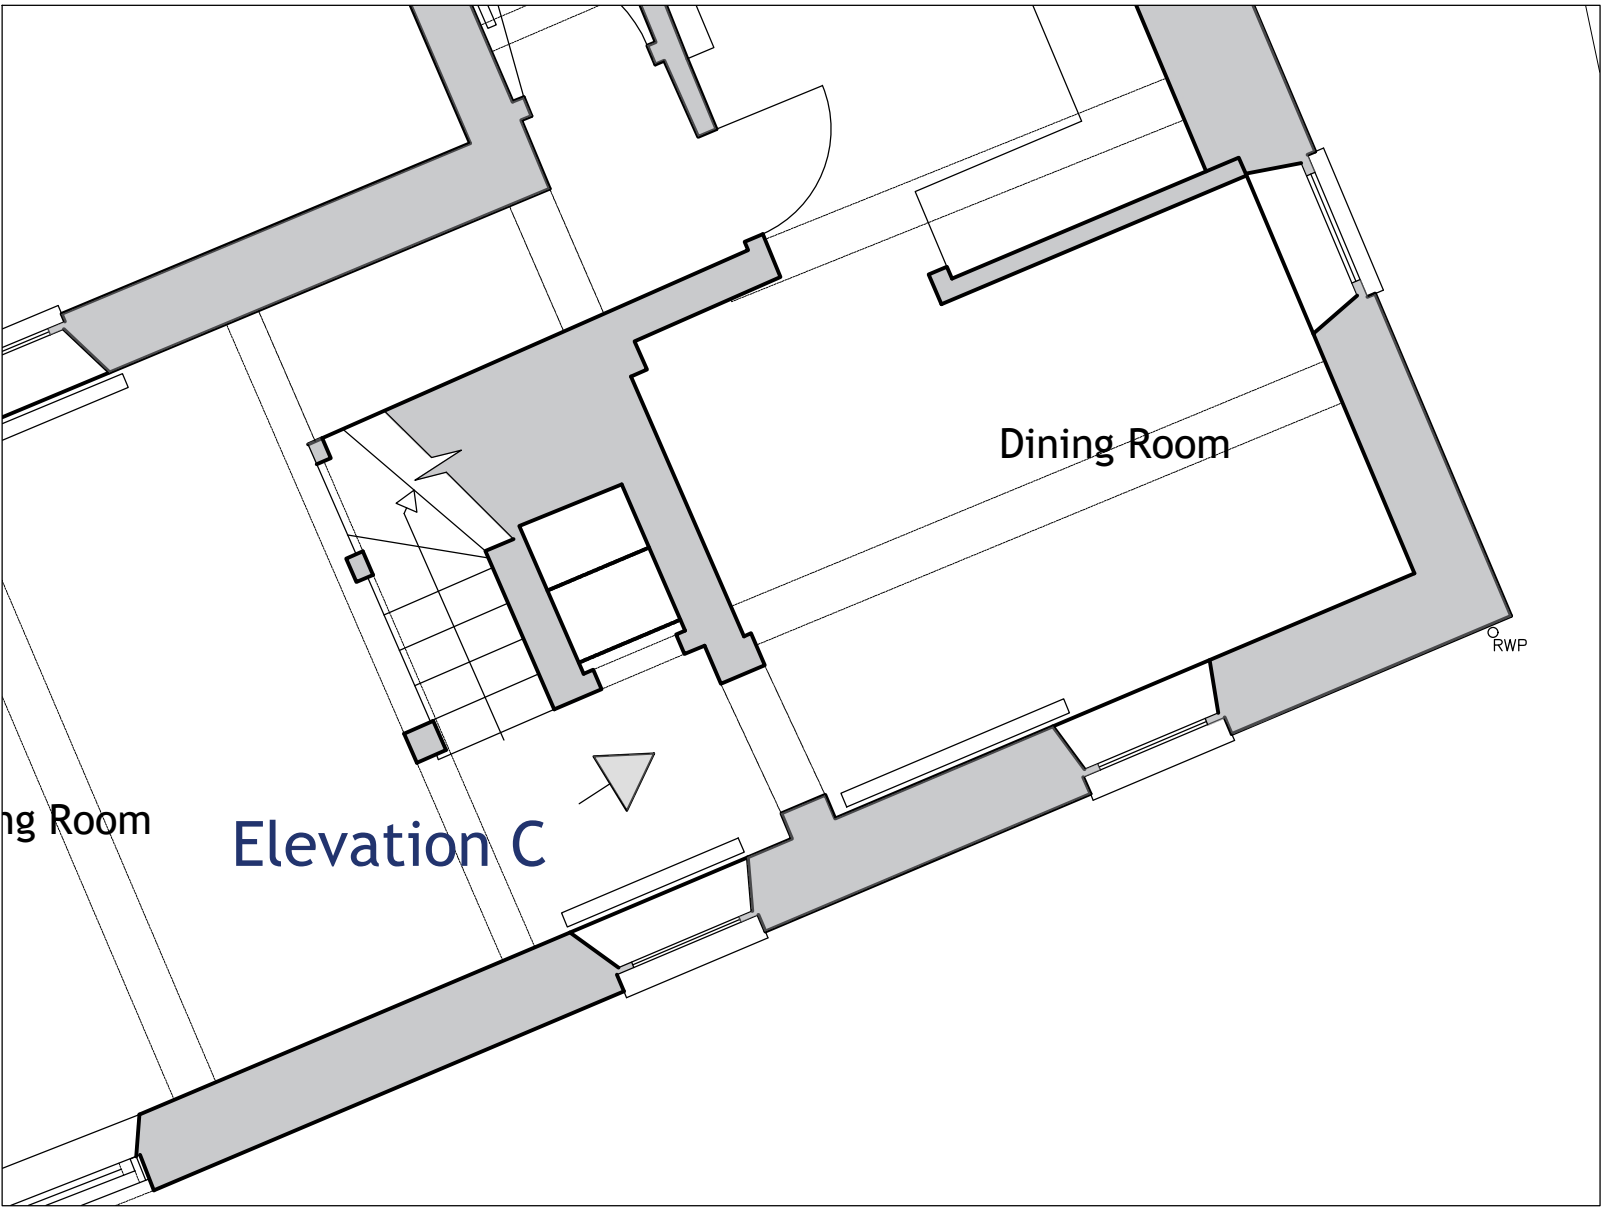

EXISTING KEY PLAN - 1:50

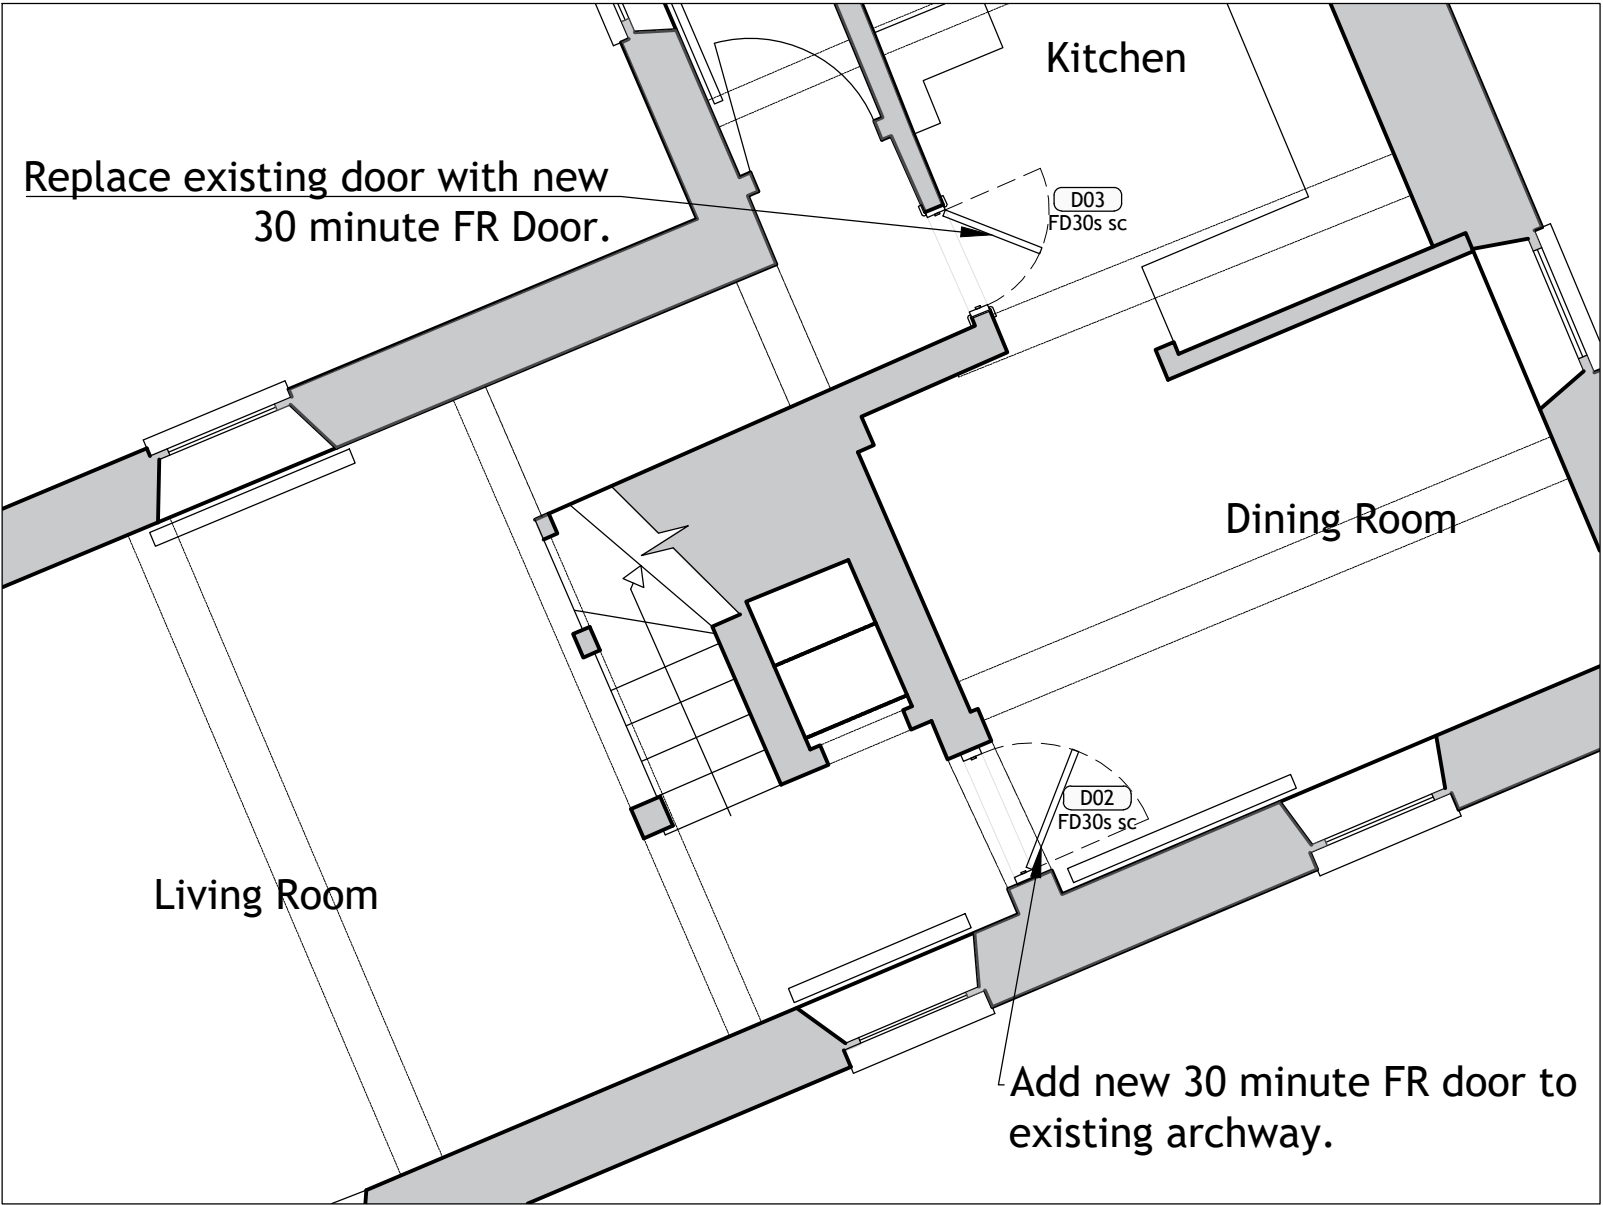

PROPOSED KEY PLAN - 1:50

Planning



Architects + Interior Designers Limited
123 NEW LONDON ROAD, CHELMSFORD,
ESSEX. CM2 0QT

TEL: +44 (0) 1245 269755 FAX: +44 (0) 1245 250310
E-MAIL: admin@lap-architects.co.uk

www.lap-architects.com

project

The White Hart, Ford
Chippenham
SN14 8RP

client

Young & Co.'s Brewery PLC.

drawing title

Internal Door Details

drawing number	revision
9364 - 105	P1
checked	SG
scale	VARIES @ A1
drawn	EW
date	Oct 25

This drawing is the property of LAP Architects + Interior Designers Ltd. and must not be copied or reproduced in any way in whole or in part without the express permission of LAP Architects + Interior Designers Ltd. Copyright © LAP Architects + Interior Designers Ltd.