



Contractors are to check all levels and dimensions before work is put in hand, and any discrepancies are to be referred to the architects

REV	DATE	DESCRIPTION	DWN	CHKD
P1	26.11.25	Initial Draw	EW	SG

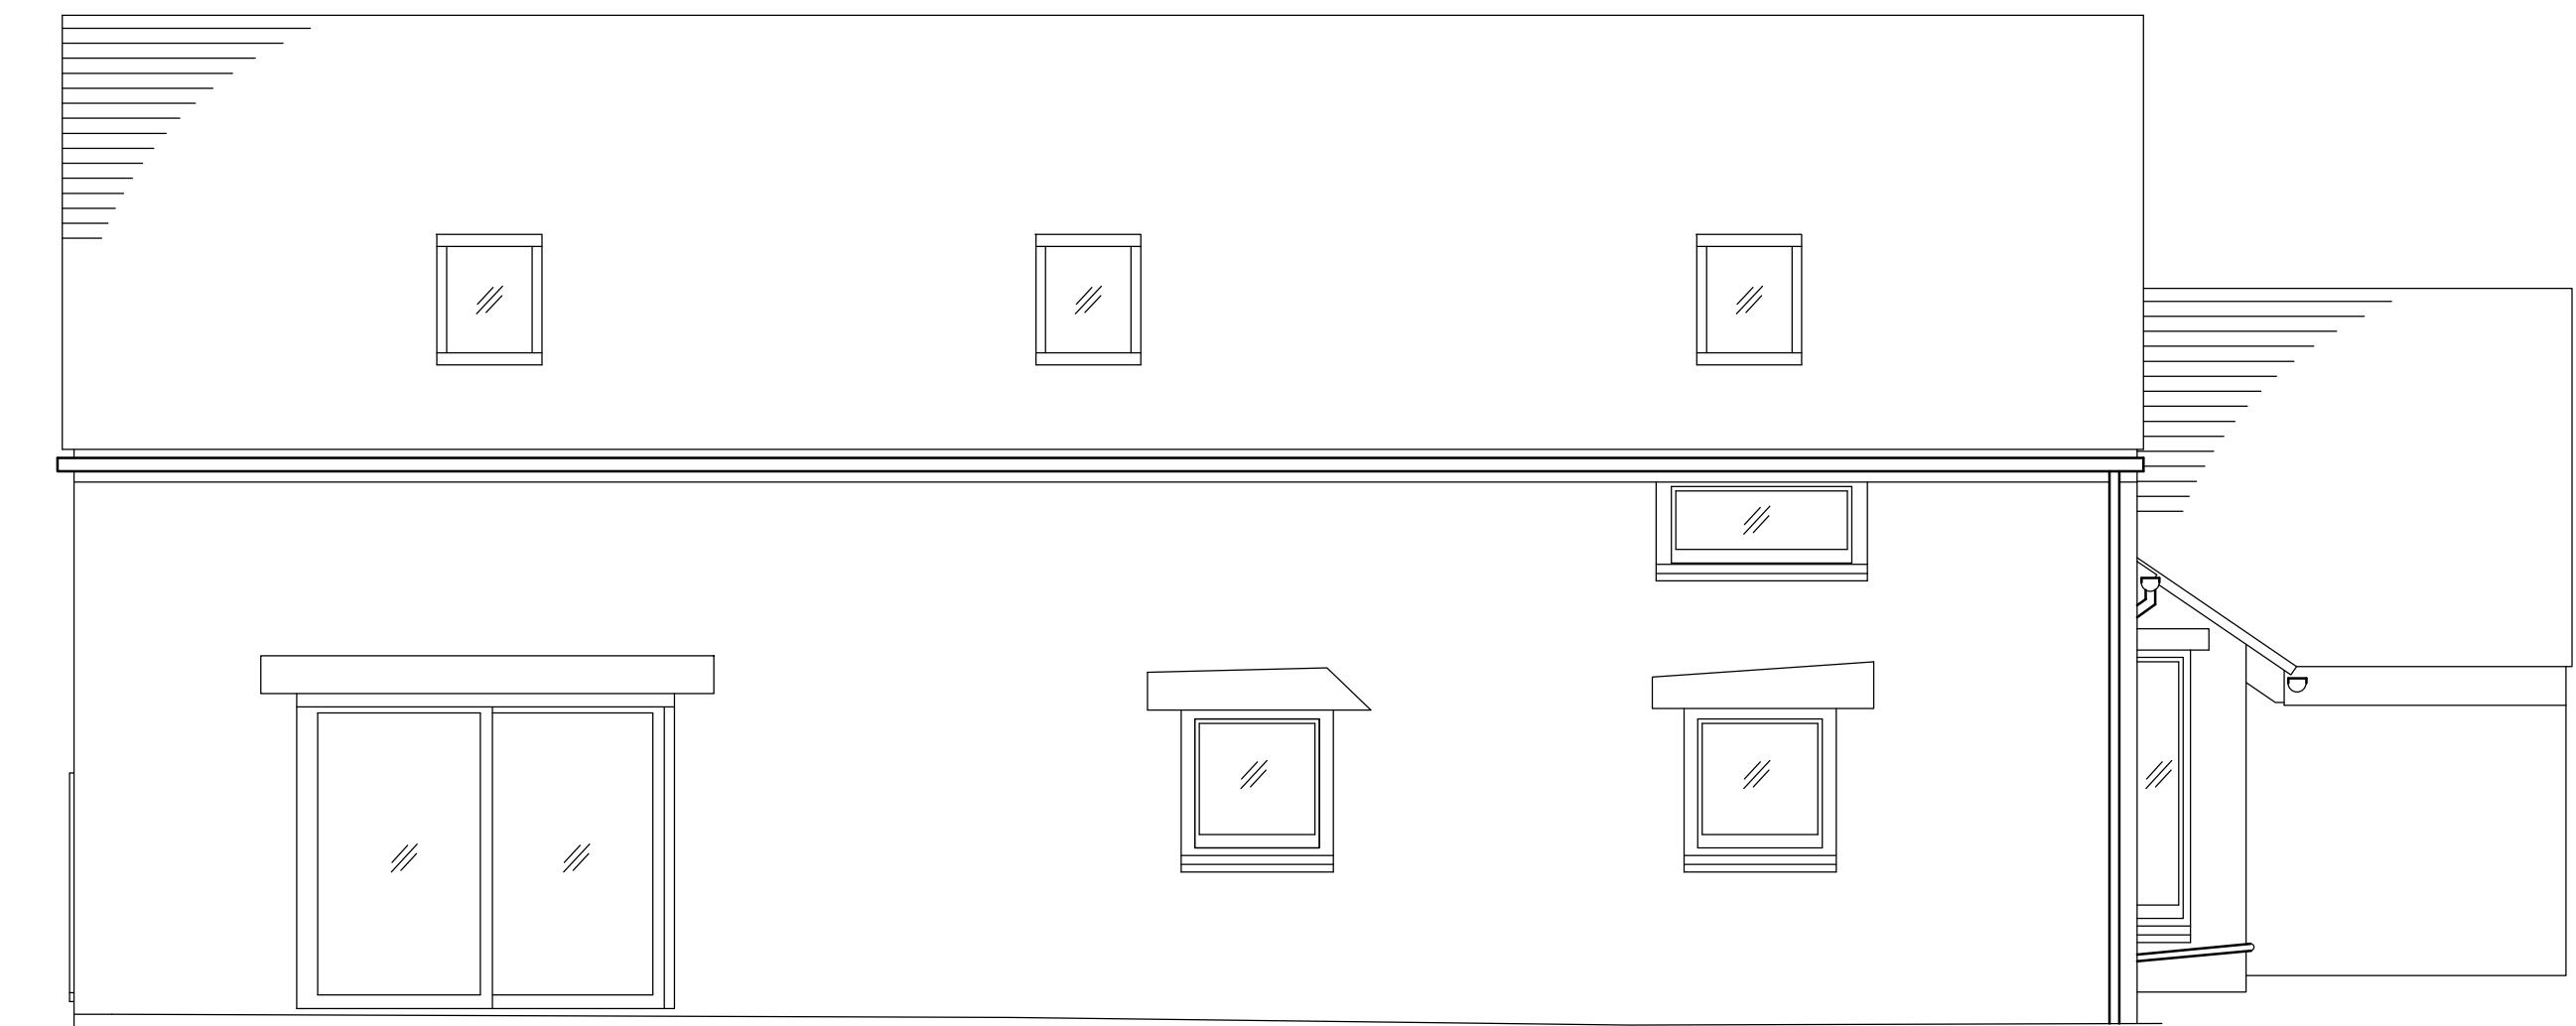


Elevation A - Existing Elevation: South (Managers House)

58.00m Datum

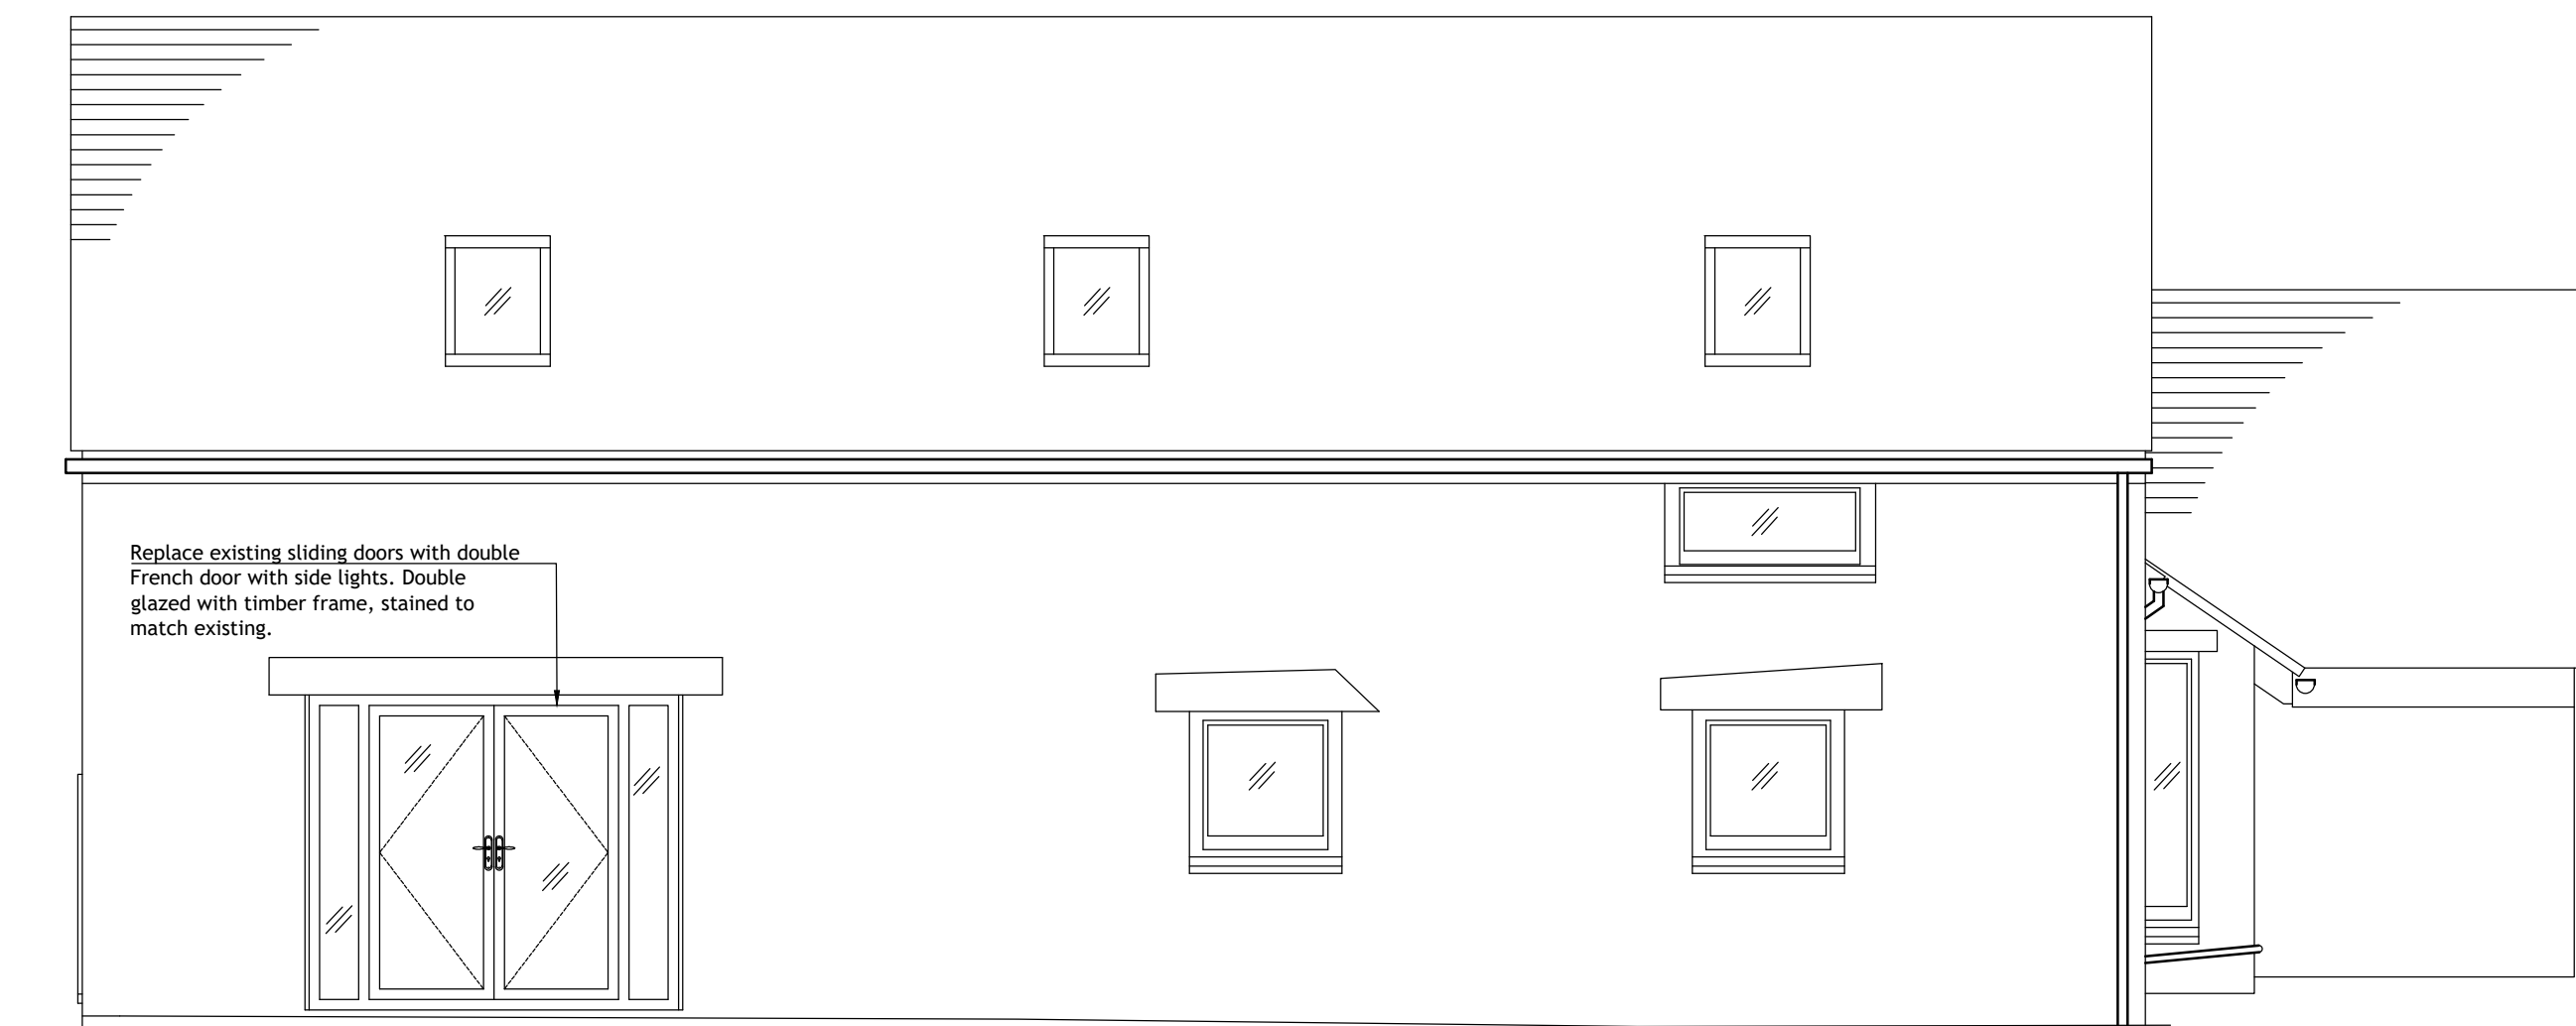

Elevation A - Proposed Elevation: South (Managers House)

58.00m Datum

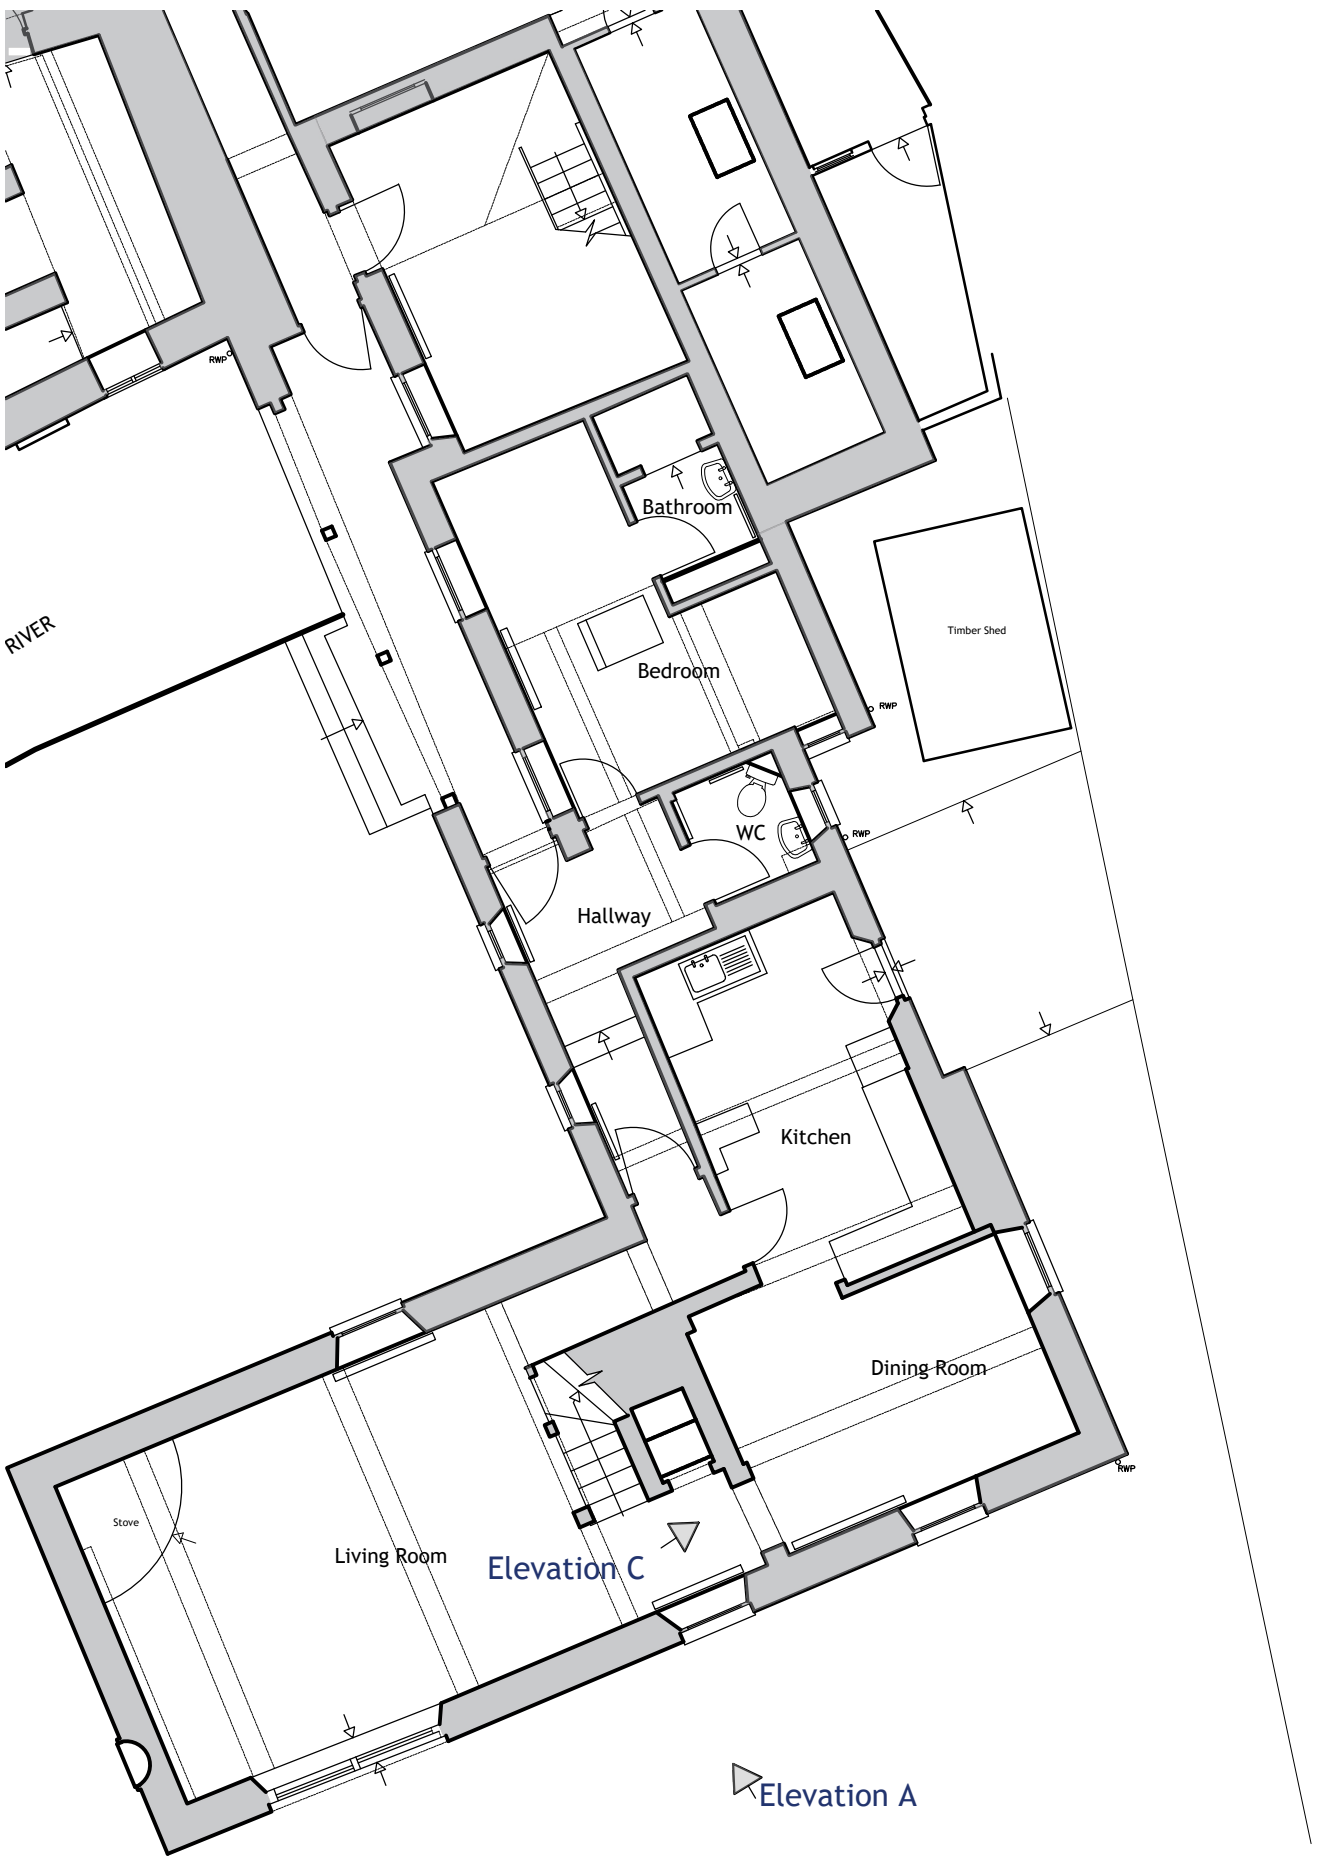

KEY PLAN - 1:100

Planning



Architects + Interior Designers Limited
123 NEW LONDON ROAD, CHELMSFORD,
ESSEX. CM2 0QT
TEL: +44 (0) 1245 269755 FAX: +44 (0) 1245 250310
E-MAIL: admin@lap-architects.co.uk
www.lap-architects.com

project

The White Hart, Ford
Chippenham
SN14 8RP

client

Young & Co.'s Brewery PLC.

drawing title

Existing & Proposed
Managers Flat External
Elevations

drawing number

9364 - 108

revision

P1

checked

SG

scale

1:50 @ A1

drawn

EW

date

Oct 25

This drawing is the property of LAP Architects + Interior Designers Ltd.
and must not be copied or reproduced in any way in whole or in part
without the express permission of LAP Architects + Interior Designers Ltd.
Copyright © LAP Architects + Interior Designers Ltd.