



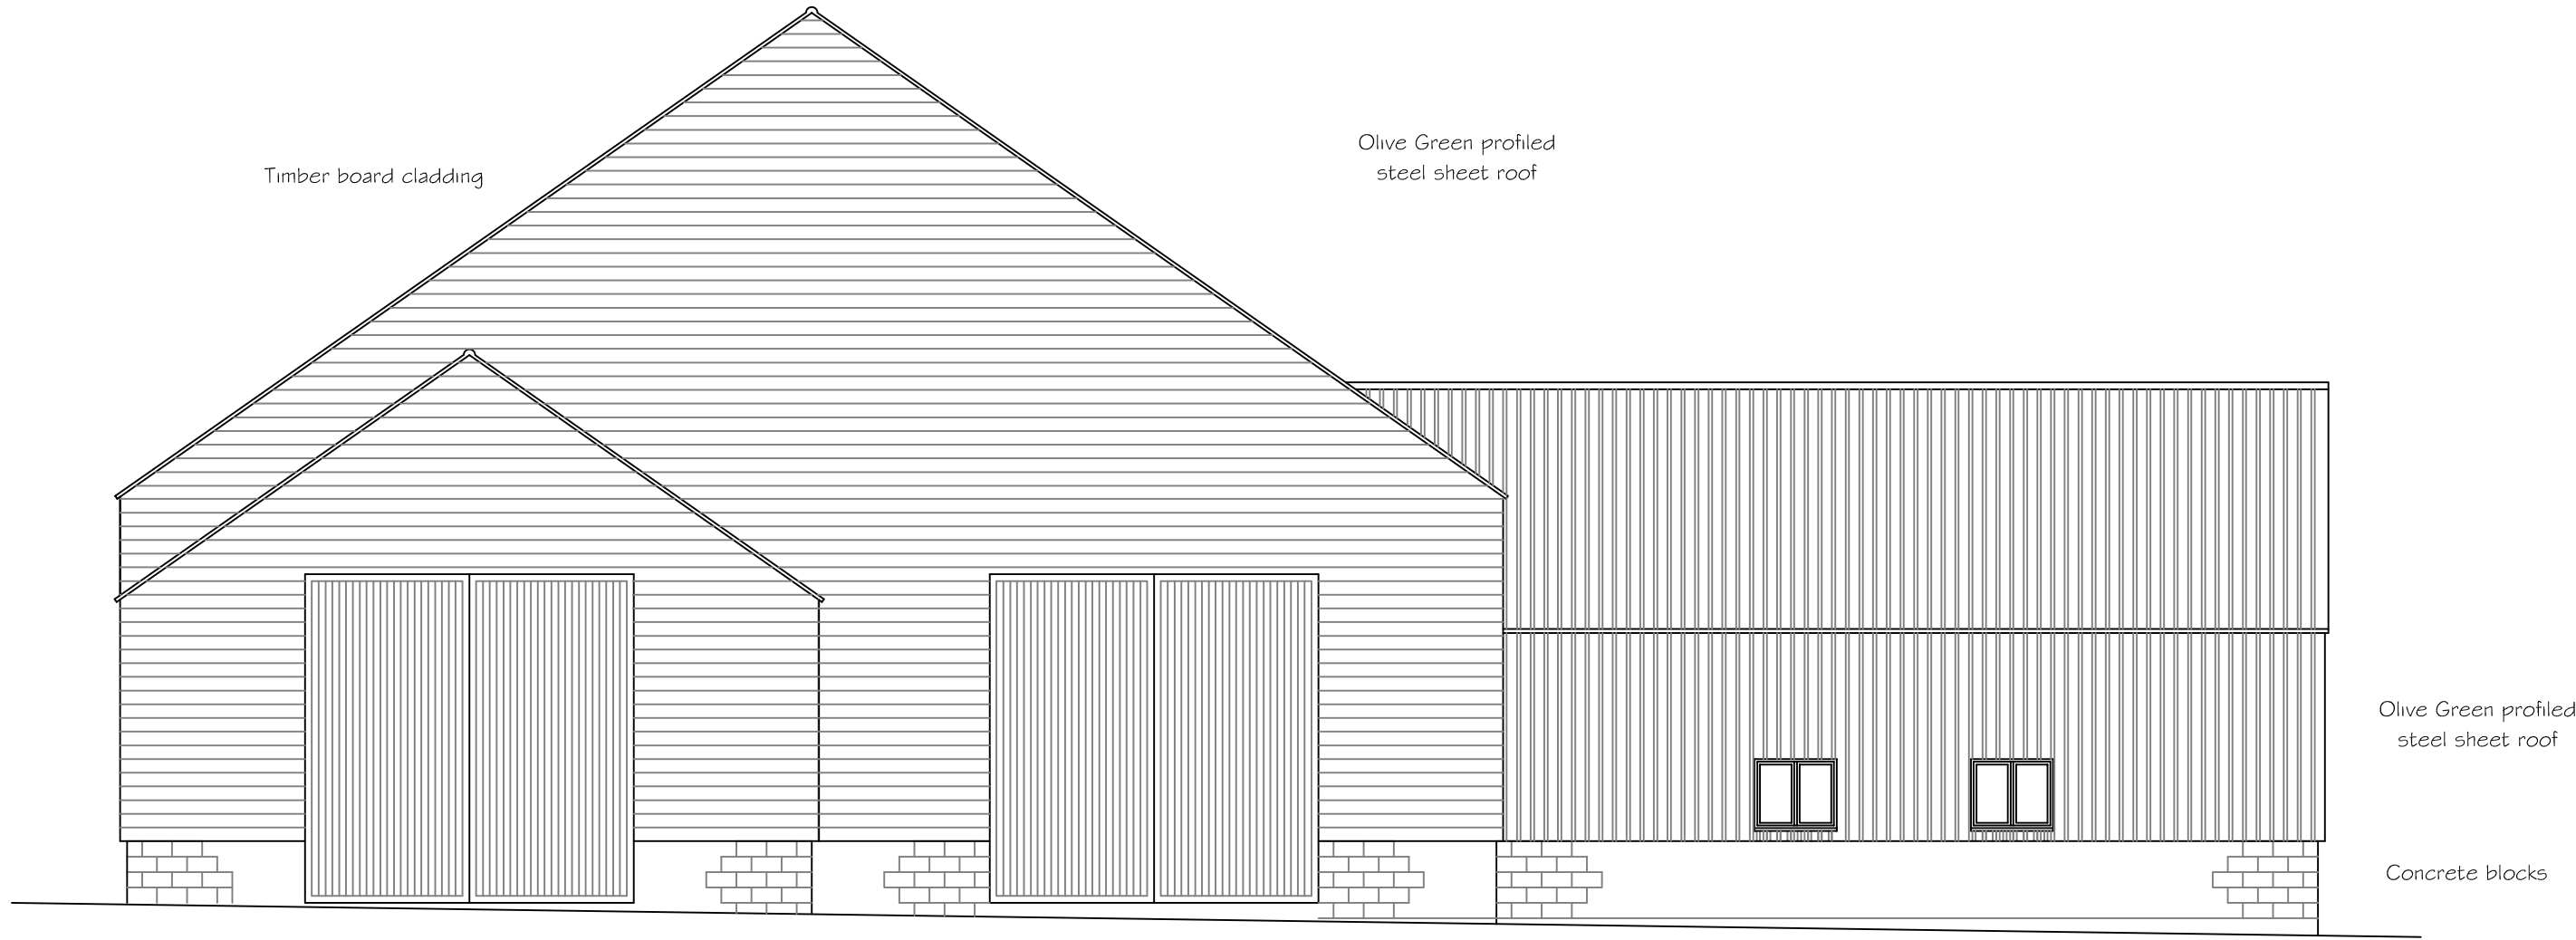


PROPOSED FRONT (SOUTH WEST) ELEVATION 1:100

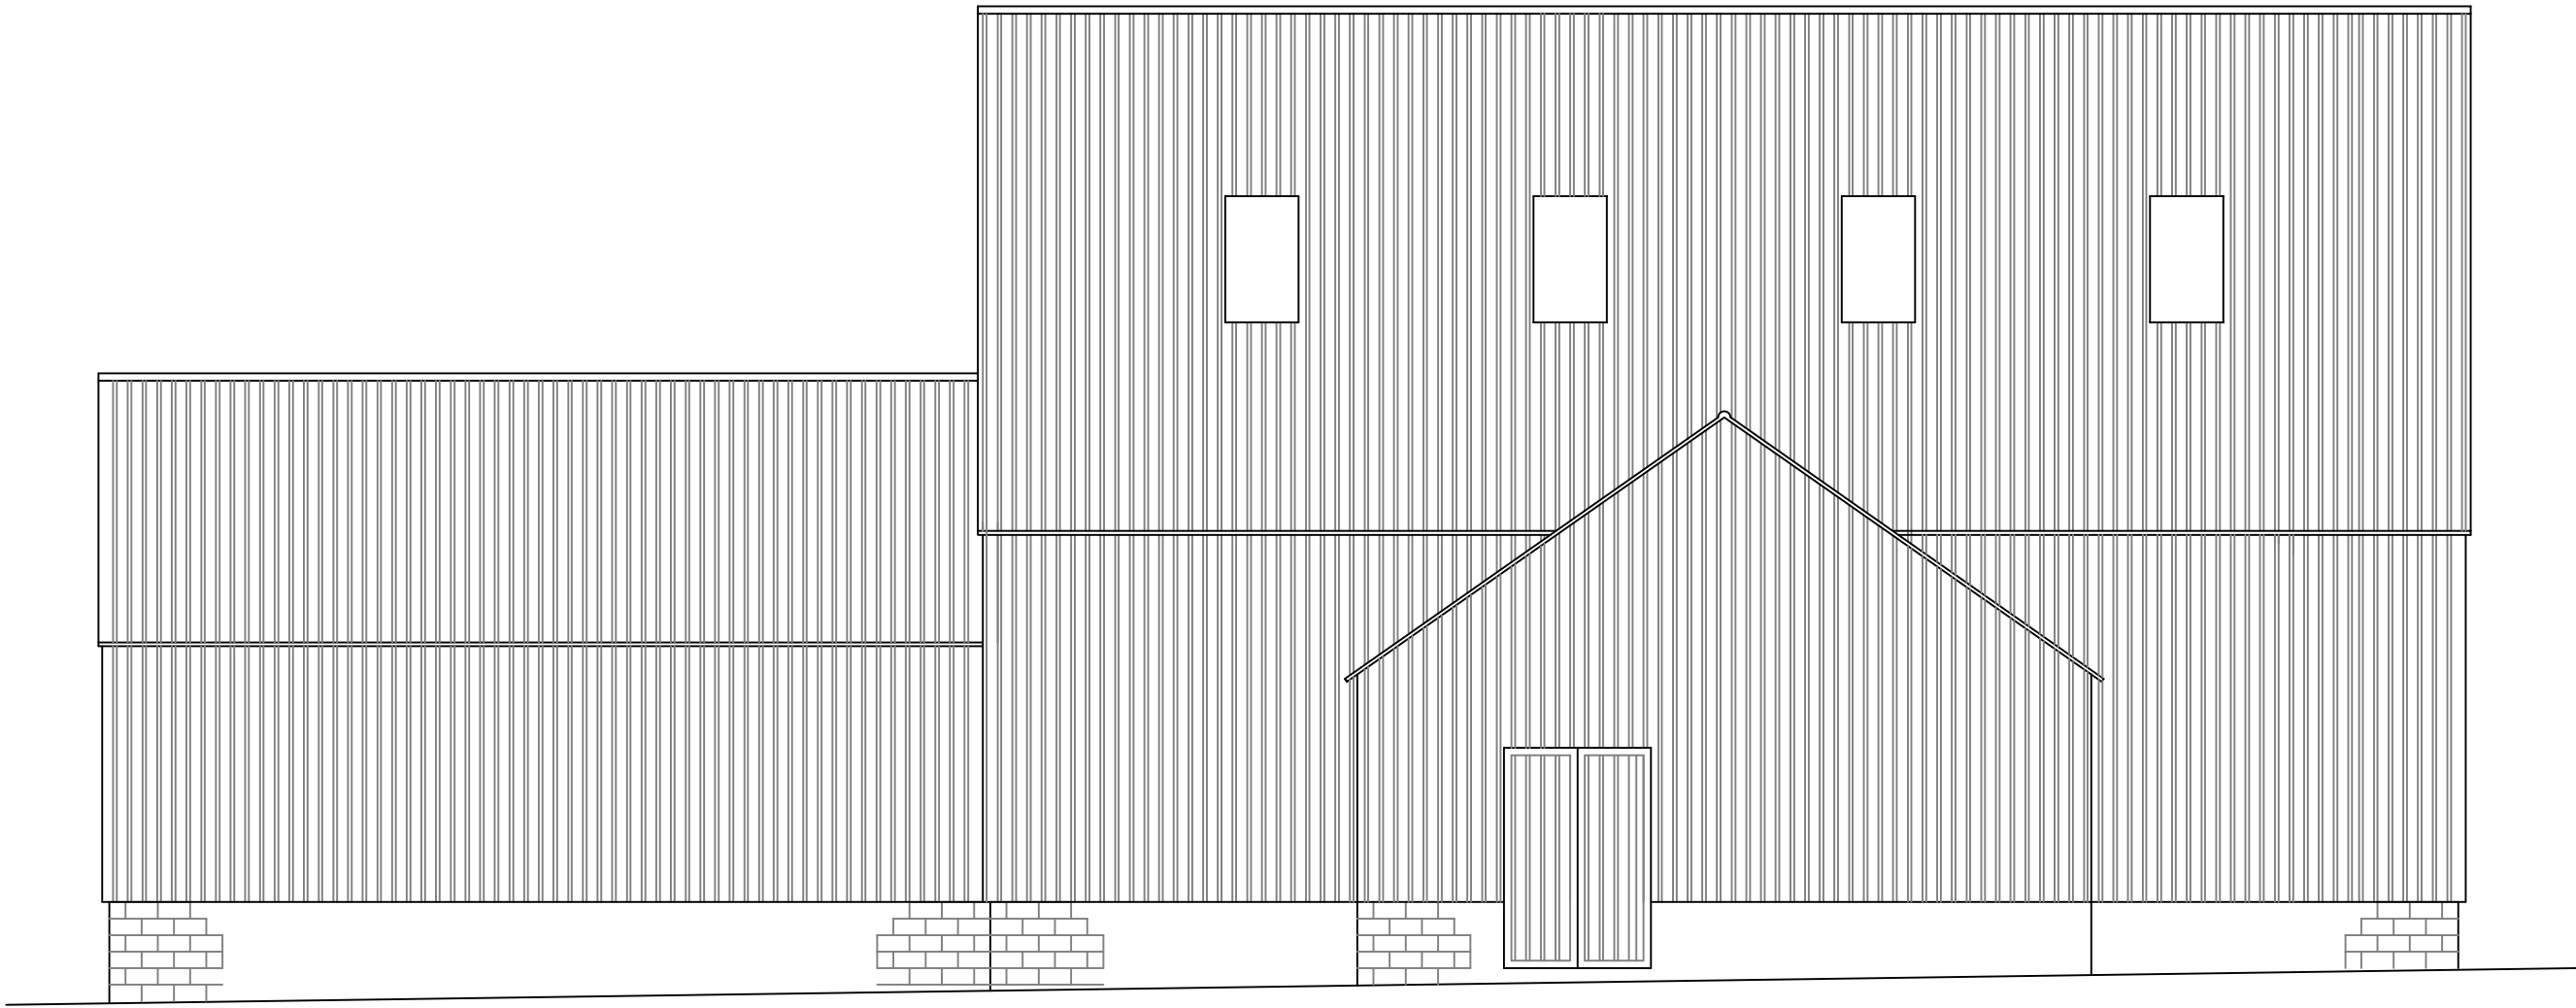


PROPOSED SIDE (SOUTH EAST) ELEVATION 1:100



PROPOSED REAR (NORTH EAST) ELEVATION 1:100

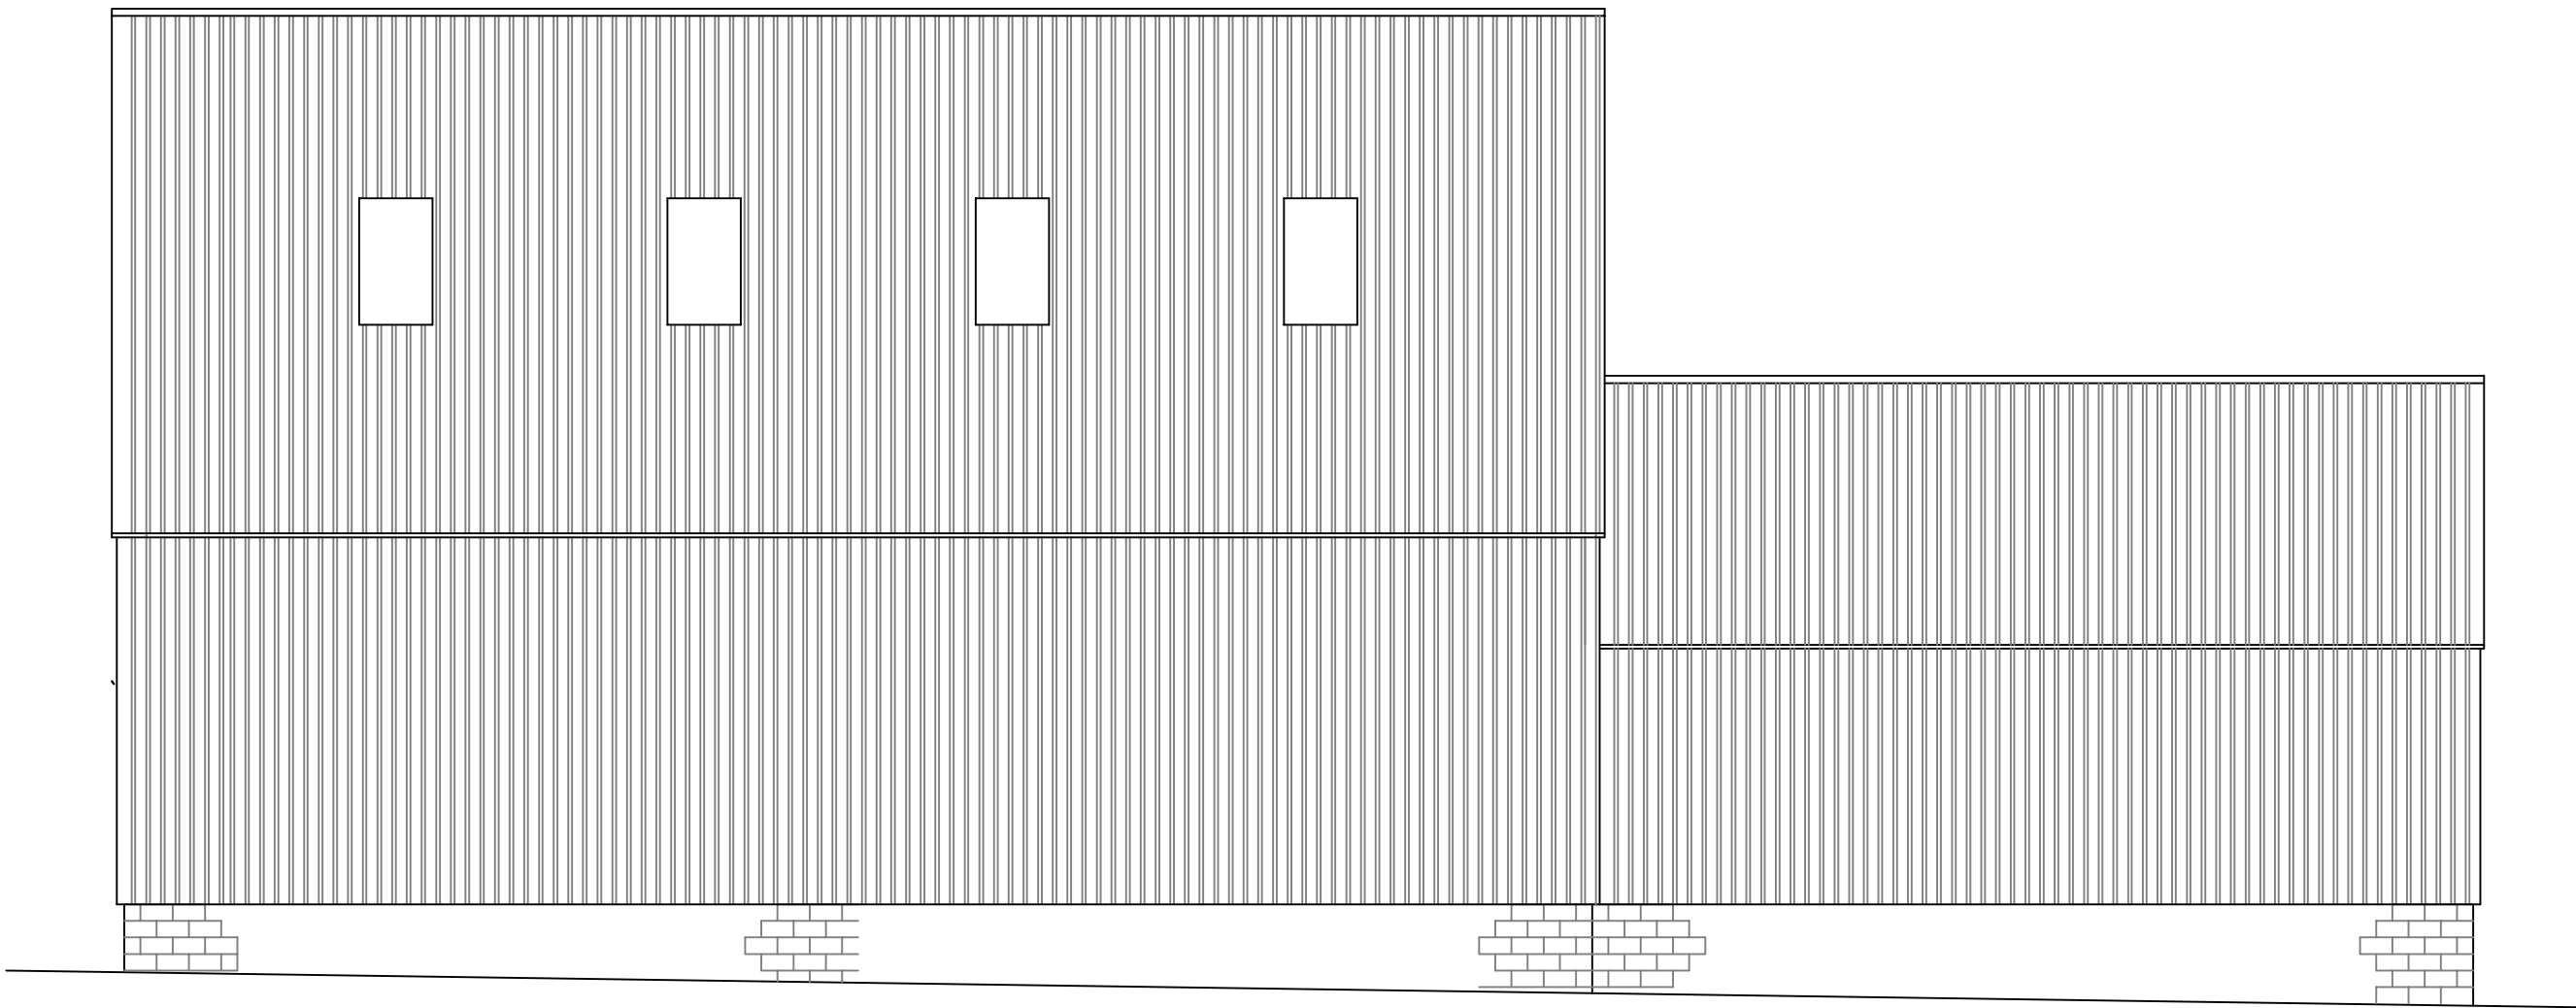

PROPOSED END (NORTH WEST) ELEVATION 1:100

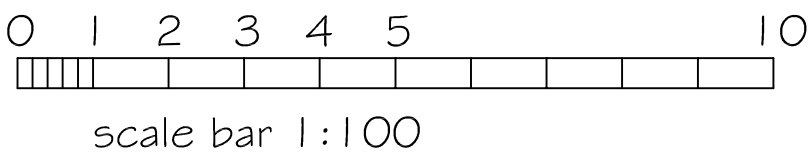

SJF PLANNING & DESIGN SERVICE 01225 782078 simonnearthebell@gmail.com		
PROPOSED WOODLAND BUILDING		
CLIENT	MR A CAMPBELL	
LOCATION	SILVER STREET LANE CHITTOE SN1 5 2EN	
TITLE	PROPOSED PLANS	
DRG NO	ISSUE	DATE
2543-1	1	DEC 2025