


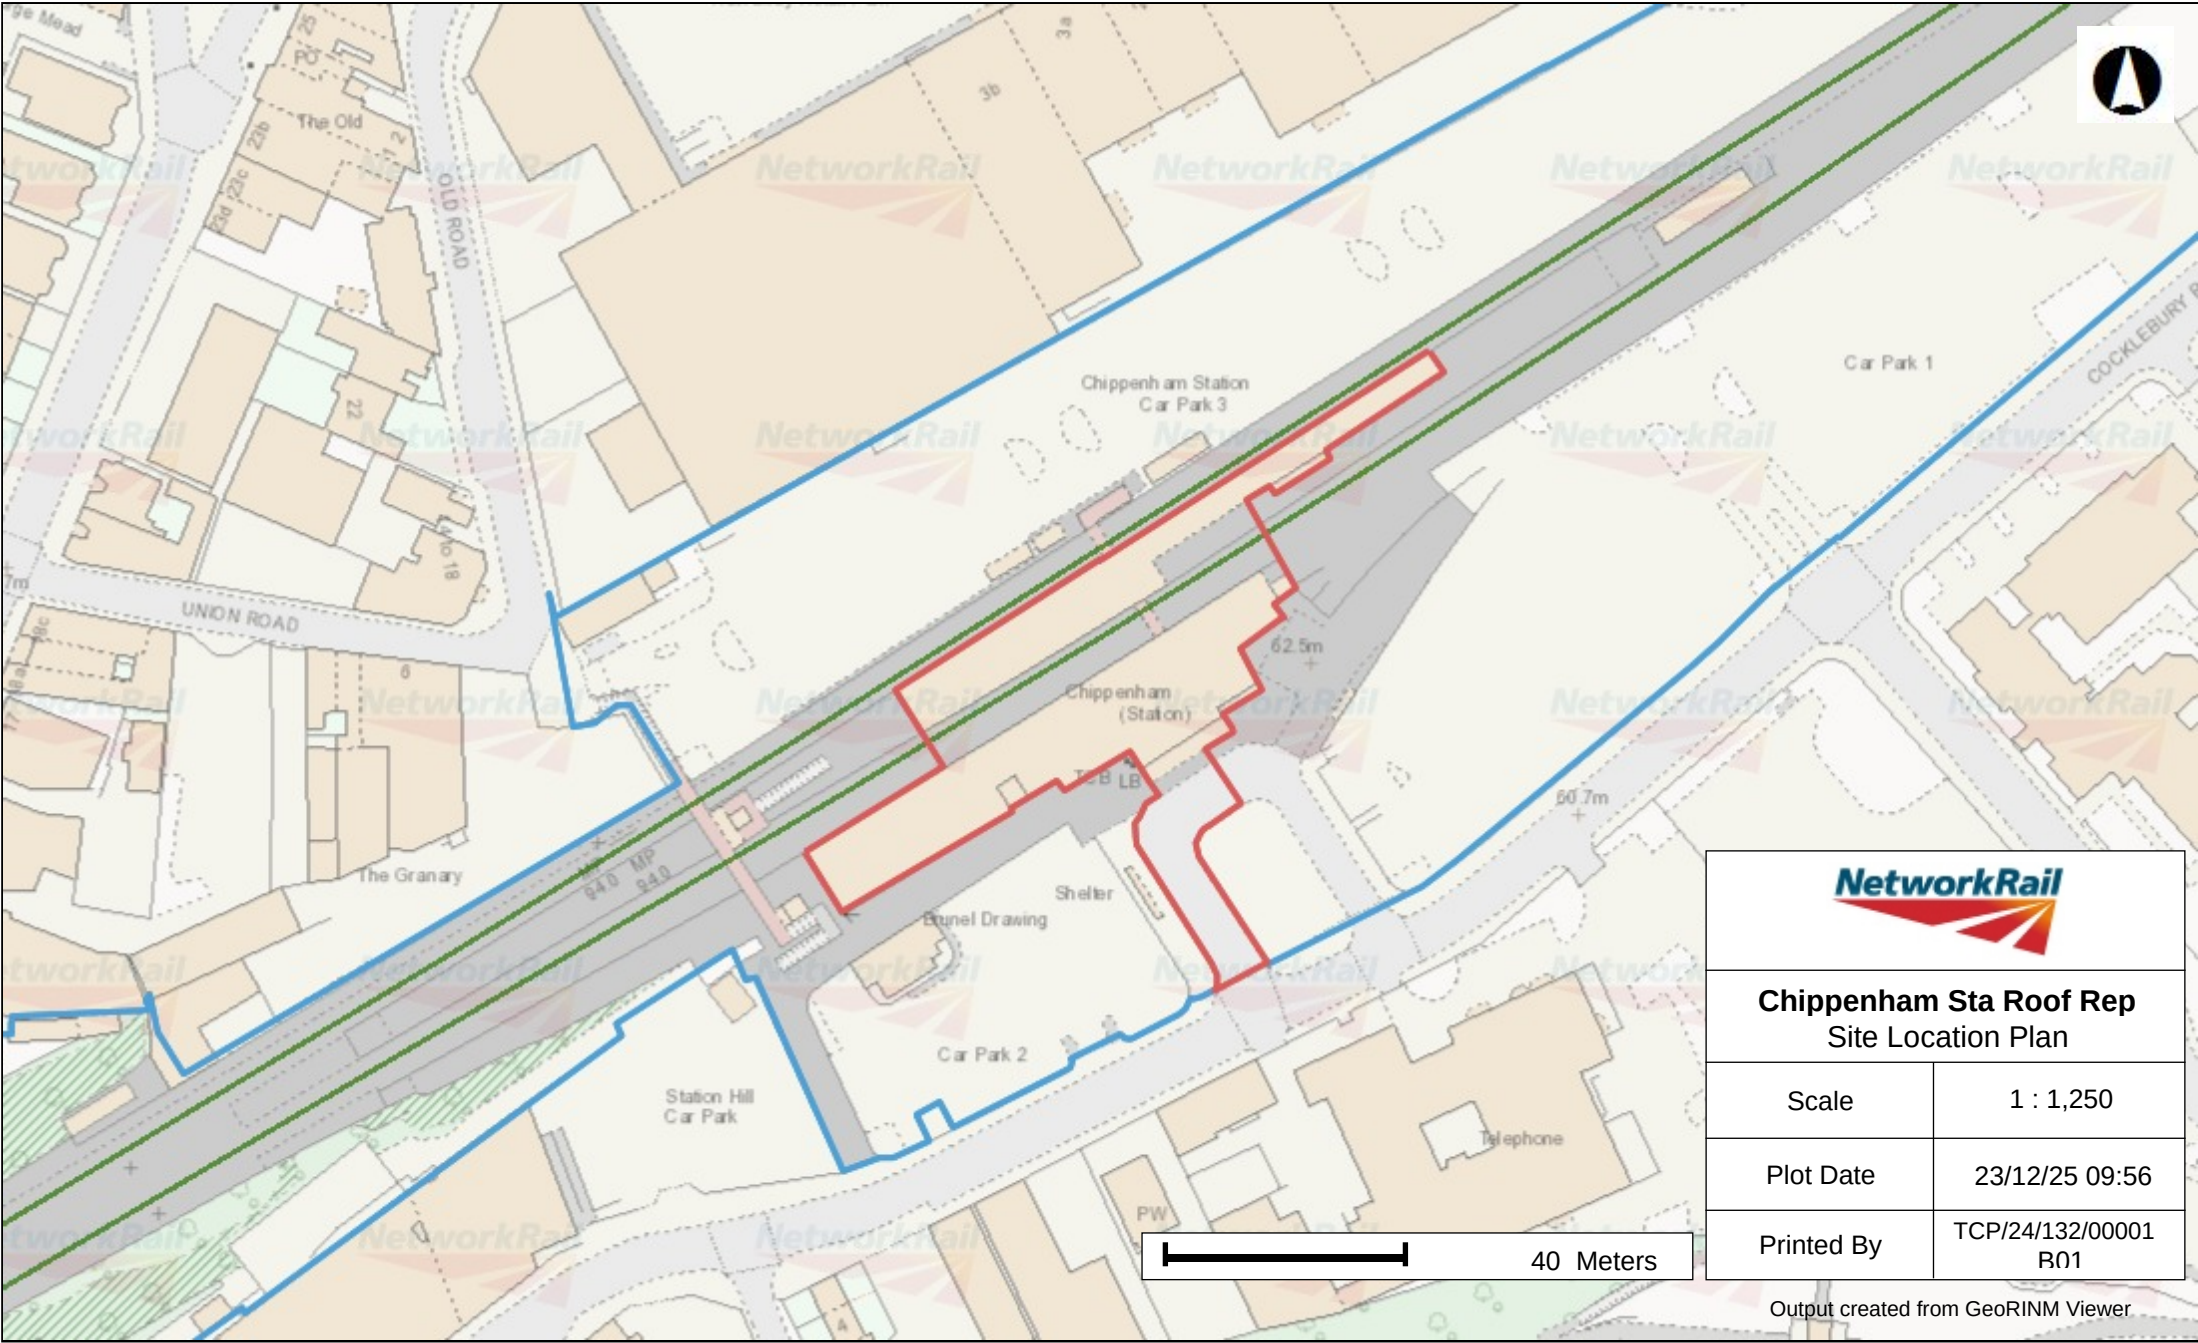

	
Chippenham Sta Roof Rep Site Location Plan	
Scale	1 : 1,250
Plot Date	23/12/25 09:56
Printed By	TCP/24/132/00001 R01

Output created from GeoRINM Viewer

COPYRIGHTS

This product includes map data licensed from Ordnance Survey. © Crown copyright and database rights 2025 Ordnance Survey AC0000849662.
© Local Government Information House Limited copyright and database rights 2025 Ordnance Survey AC0000849662.
Contains British Geological Survey materials © NERC 2025