


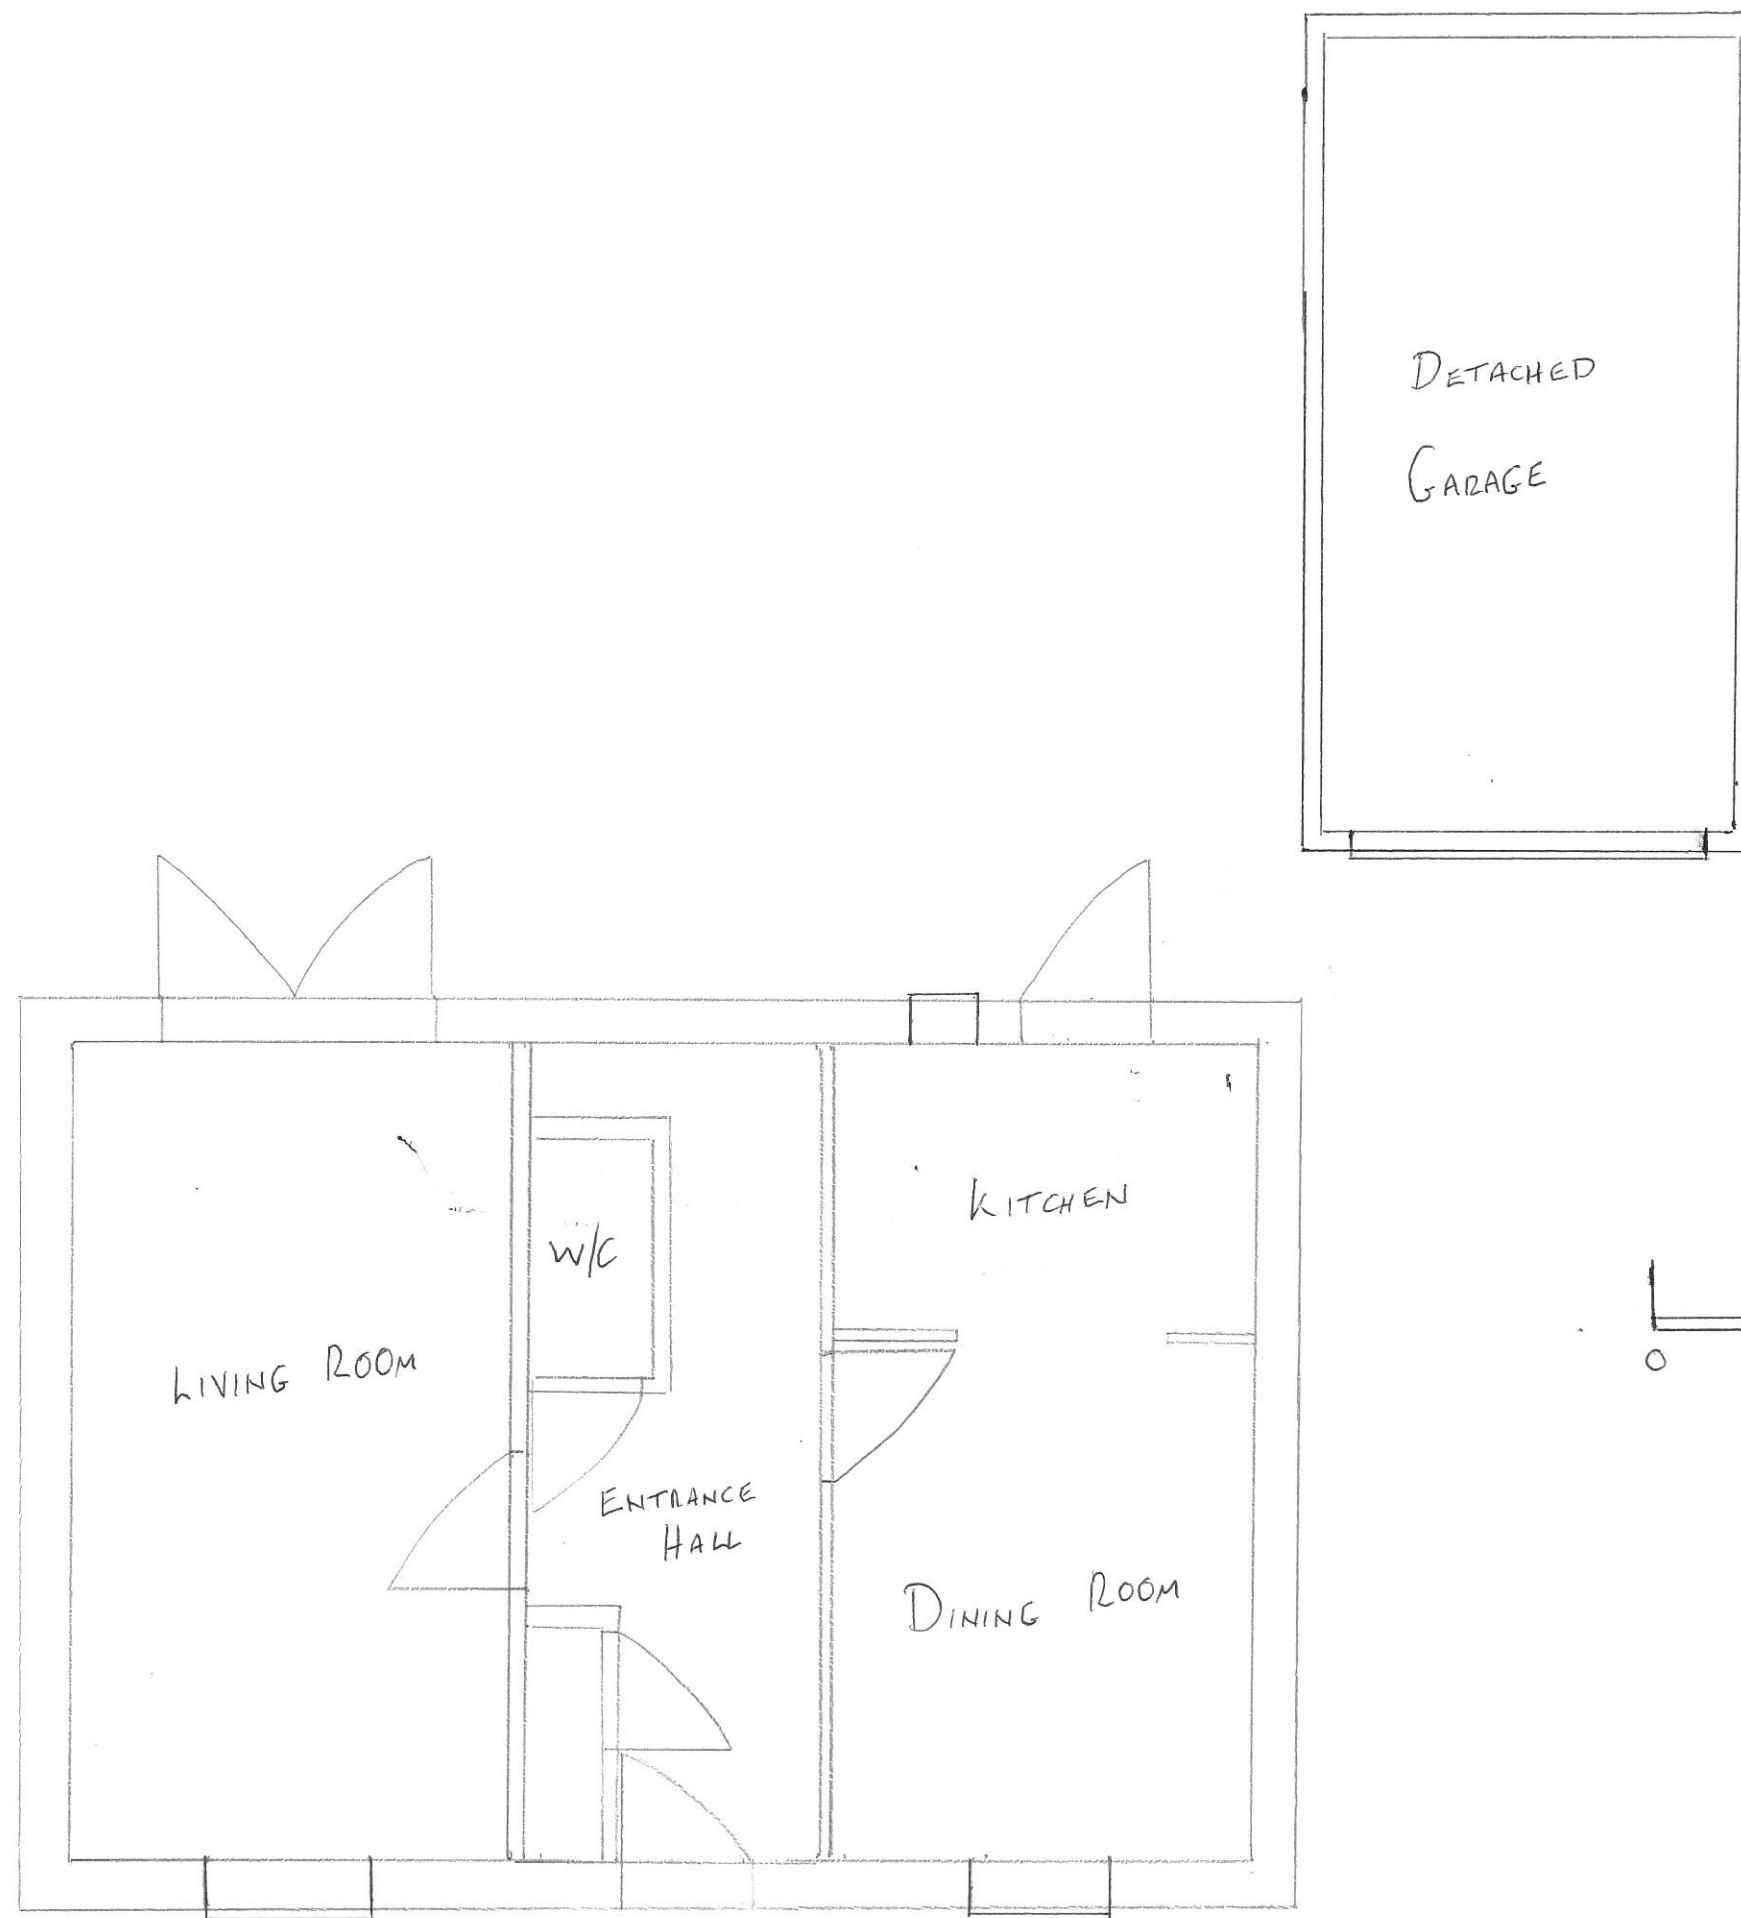

SCALE 1:50

EXISTING GROUND FLOOR
PLAN

34 MAUNDERS DRIVE
STAVERTON