


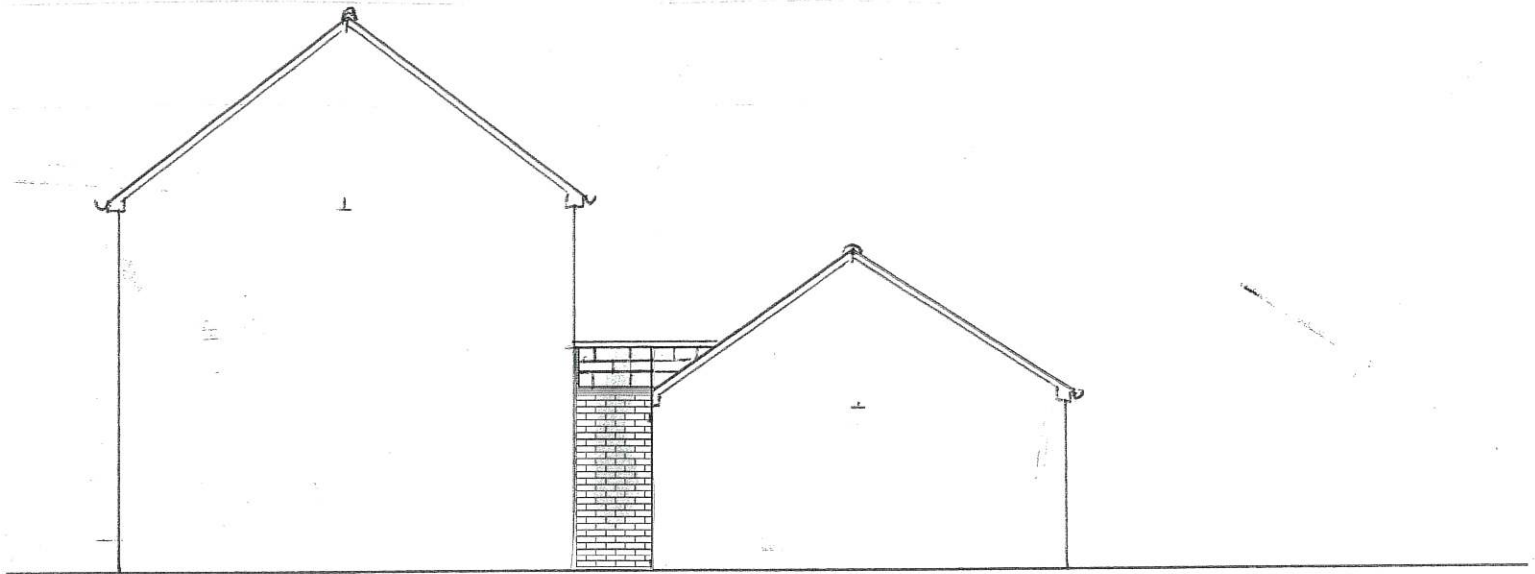

PROPOSED: LEFT ELEVATION



PROPOSED RIGHT ELEVATION



34 MAUNDERS DRIVE
STAVERTON

PROPOSED LEFT ELEVATION

PROPOSED RIGHT ELEVATION

SCALE 1:100