


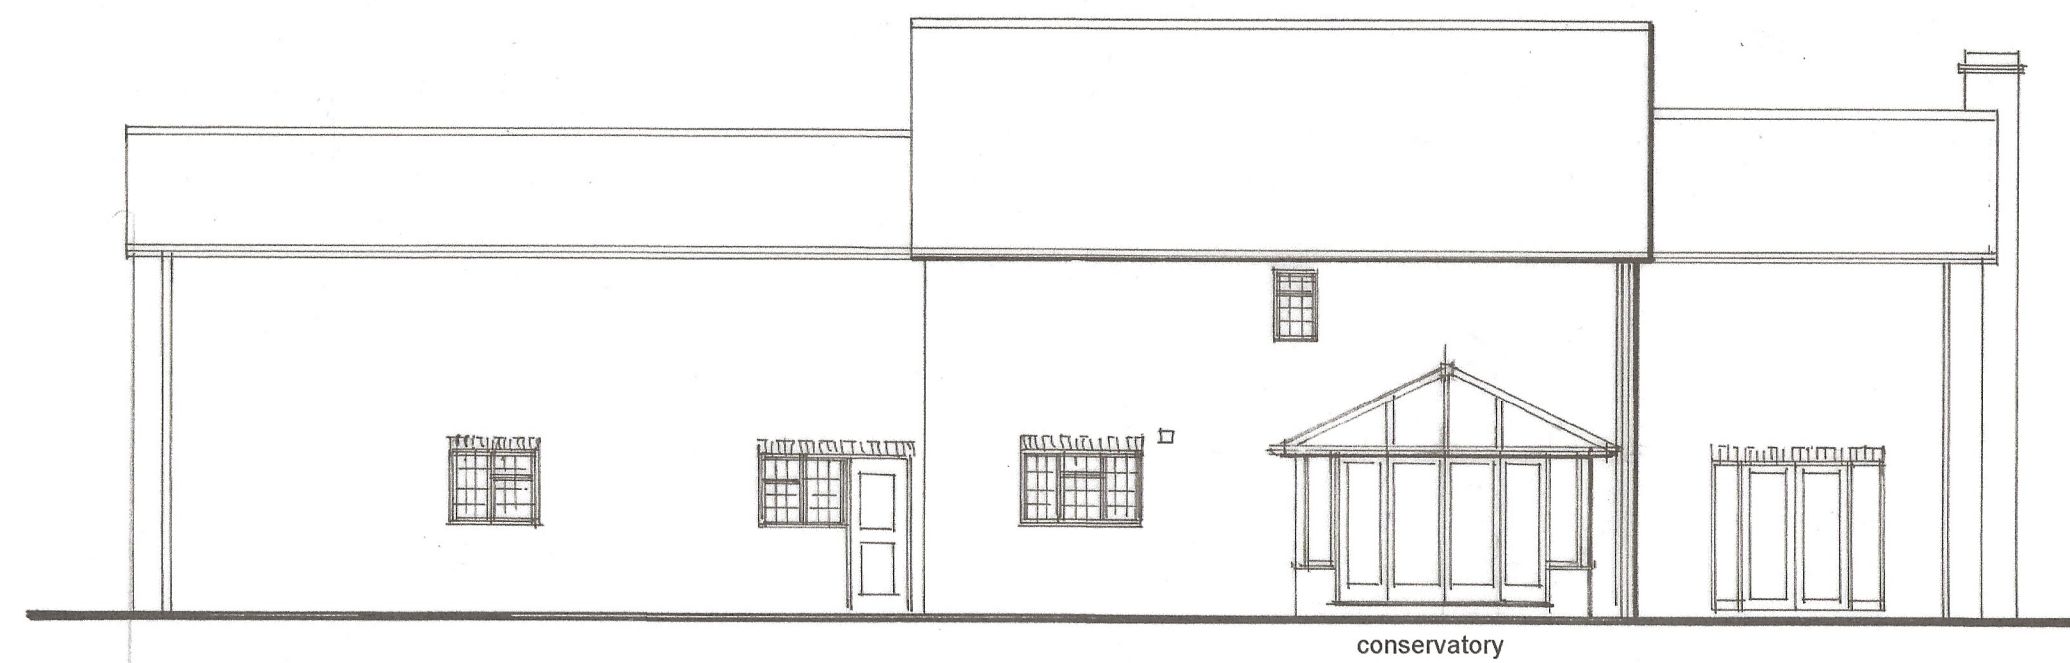


East Elevation



West Elevation




North Elevation

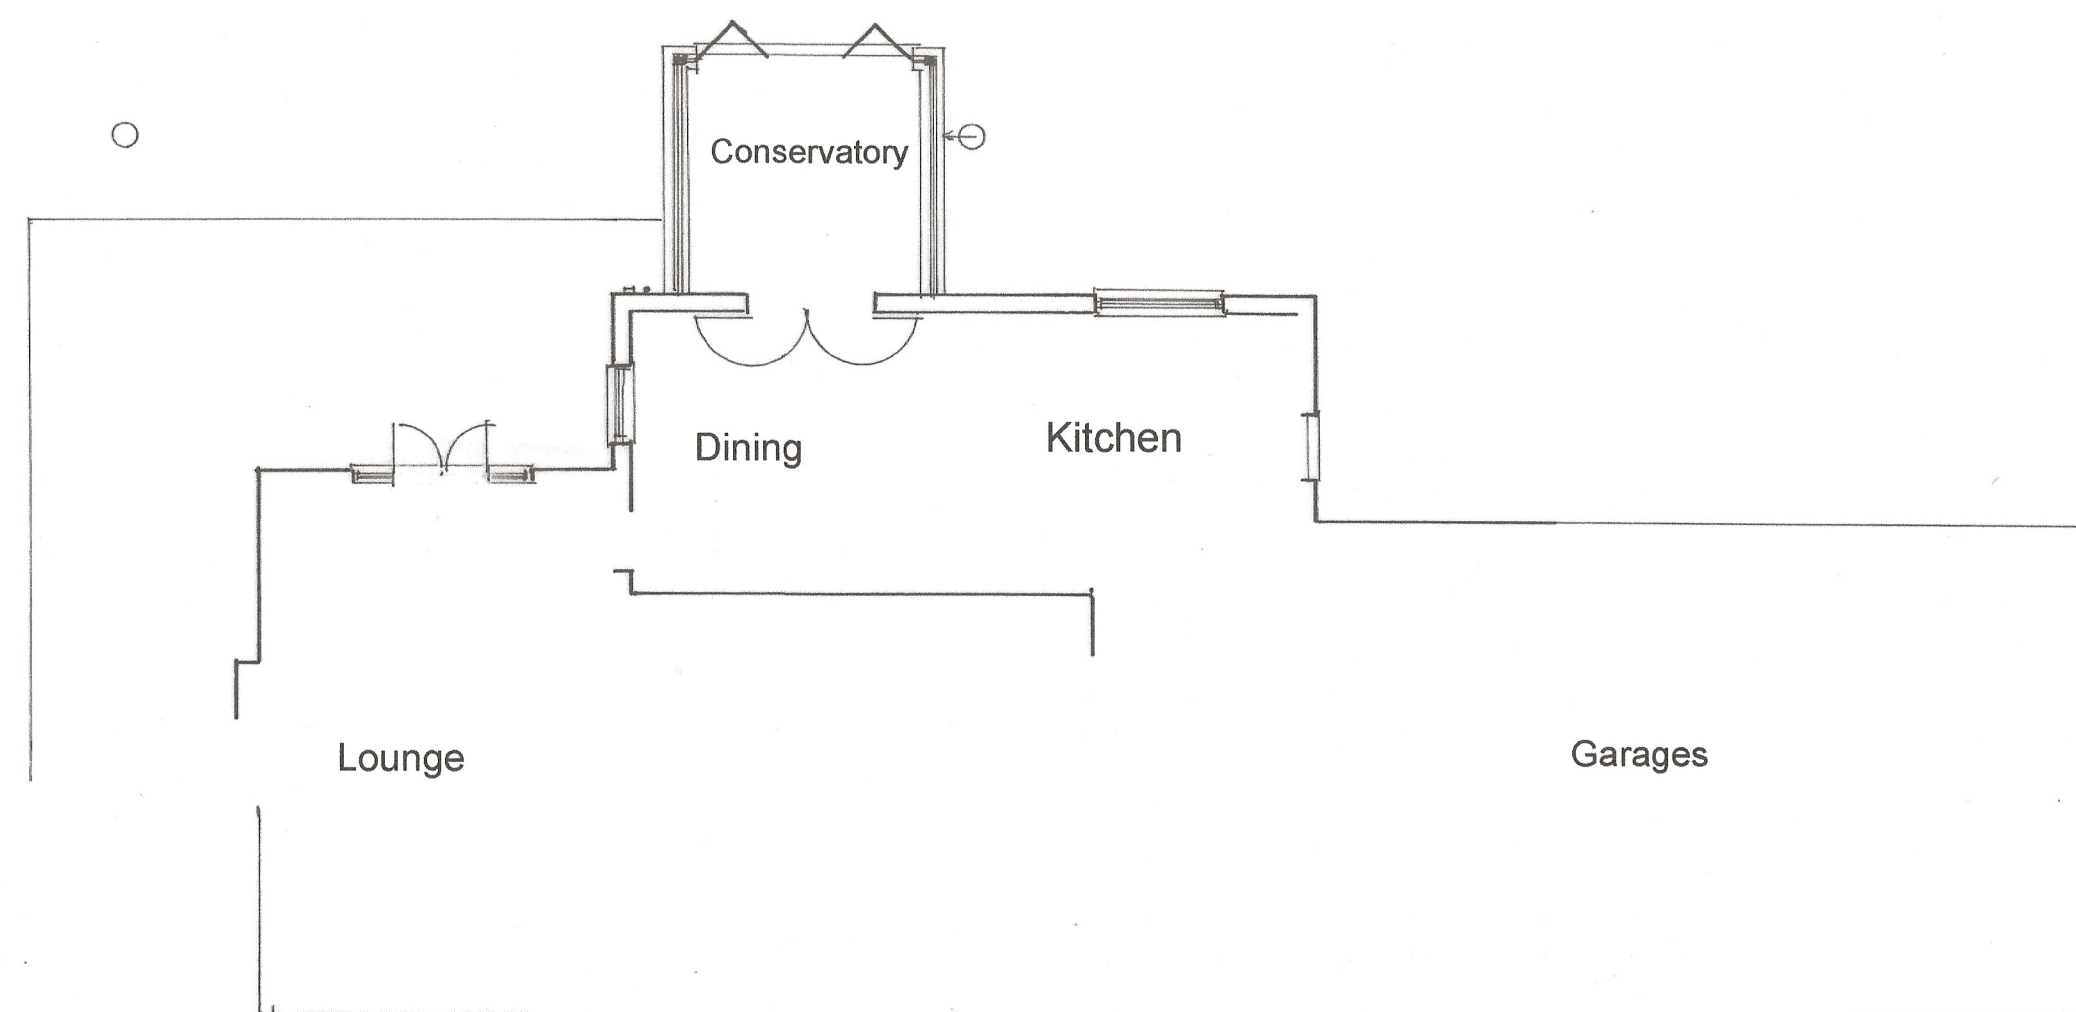

Plan of Conservatory


AS EXISTING

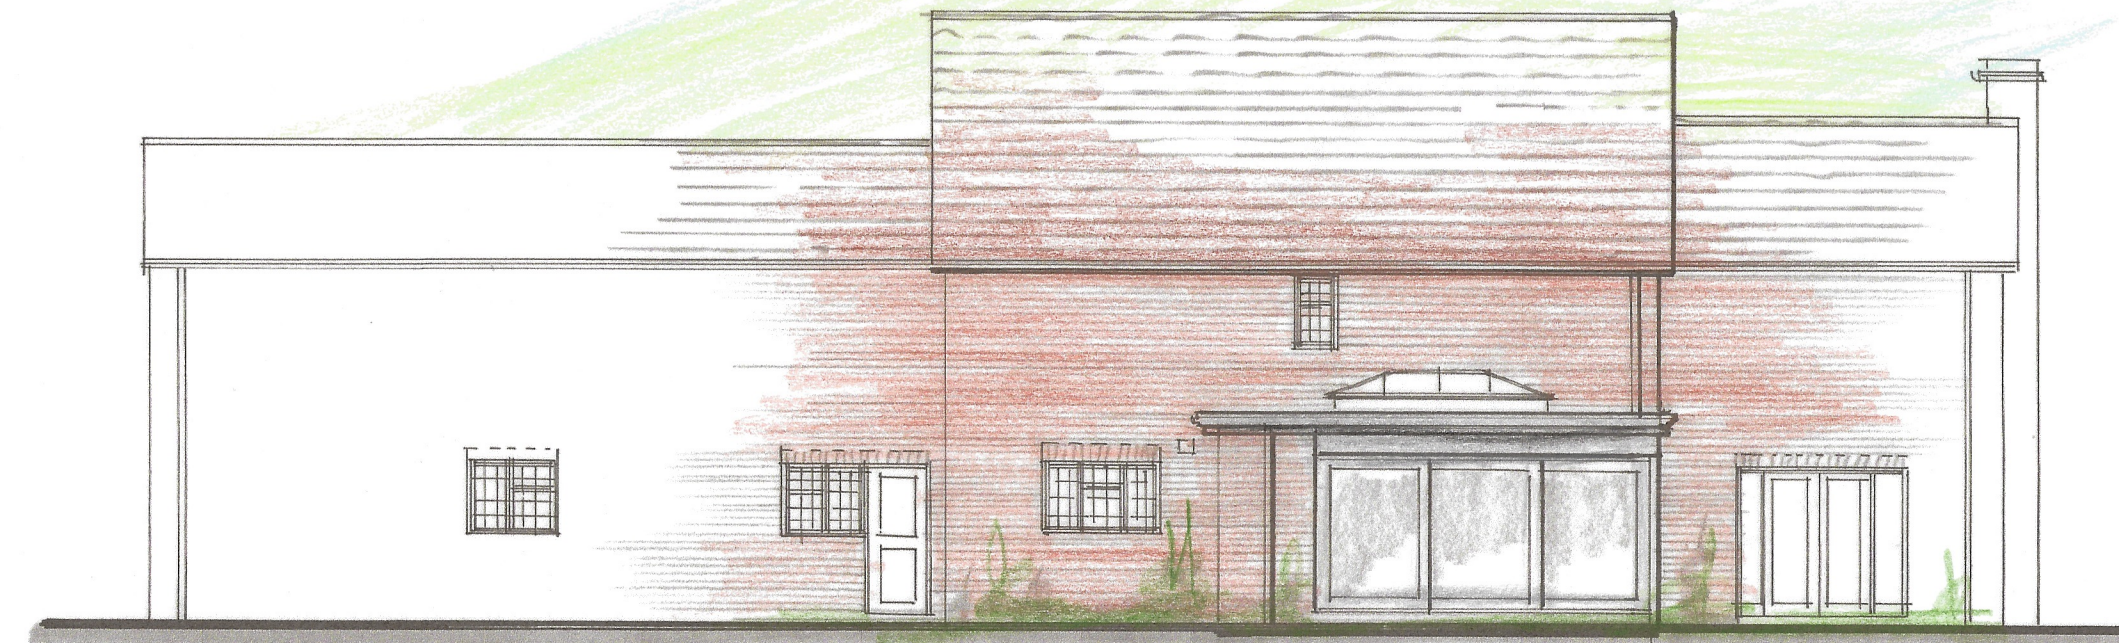


North Elevation



East Elevation

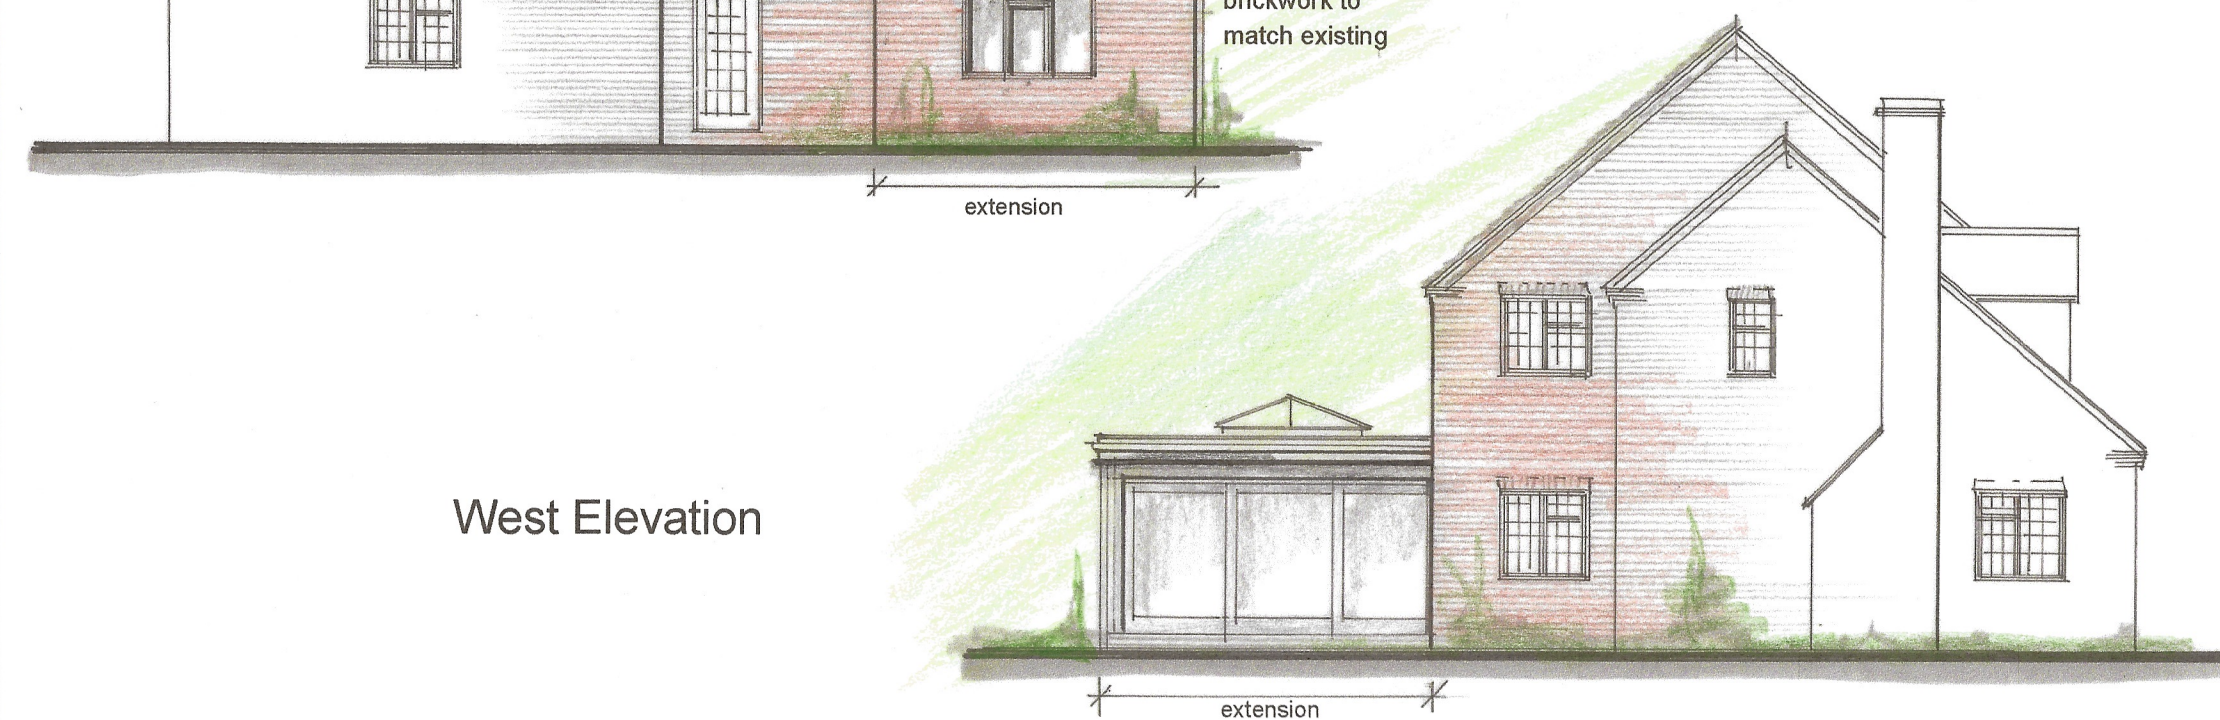


West Elevation

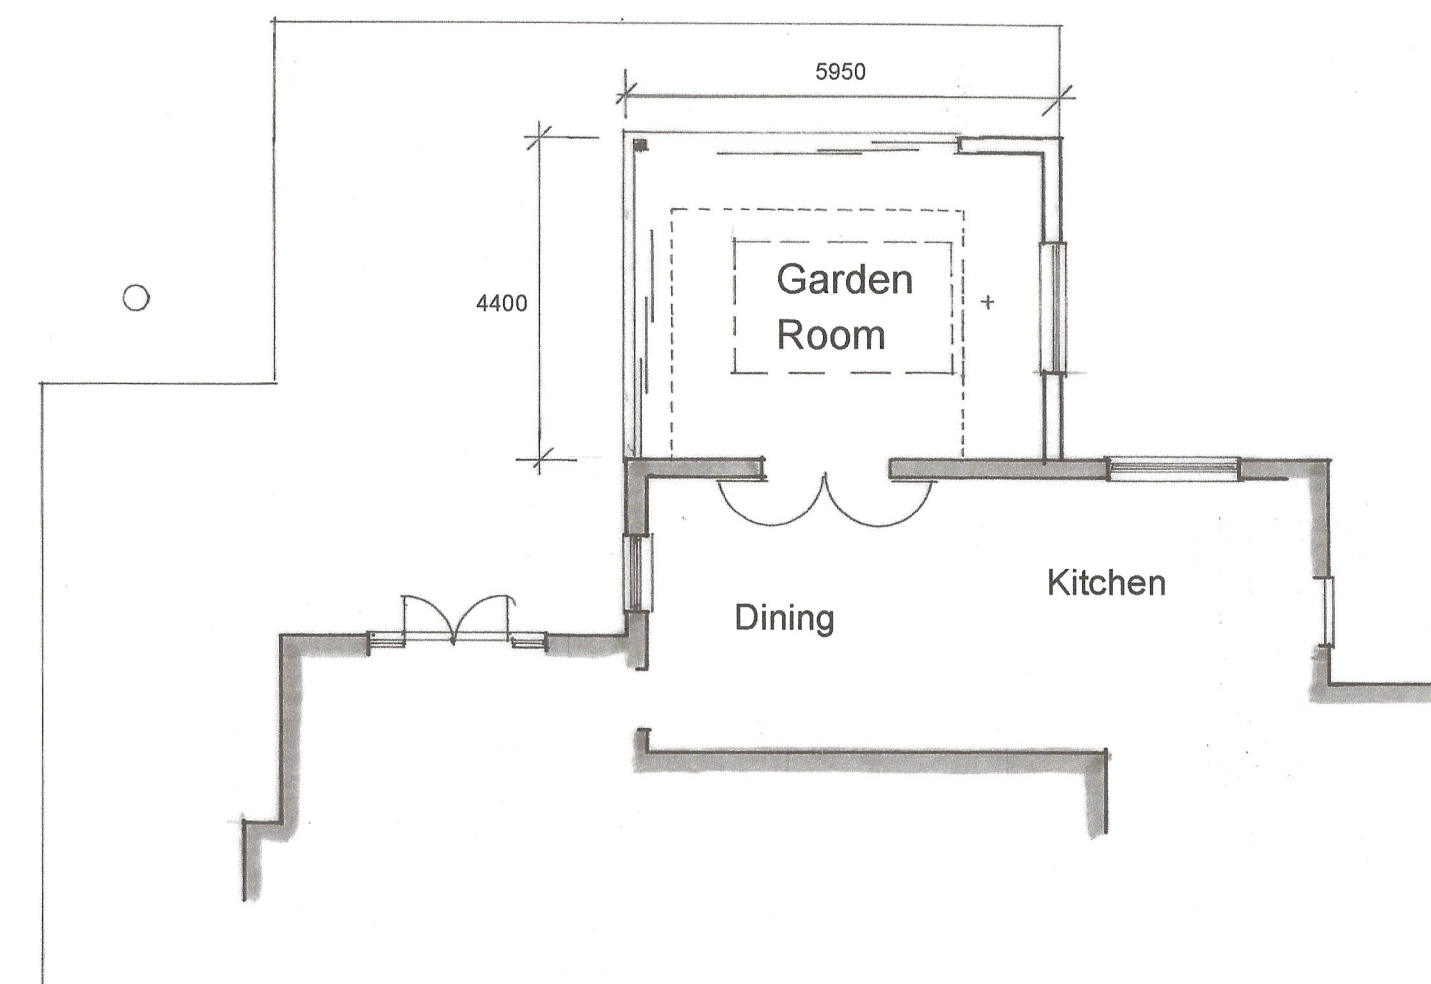

Plan of Extension


AS PROPOSED

Plans and Elevations
1-100
0 2 4 6 m at A1

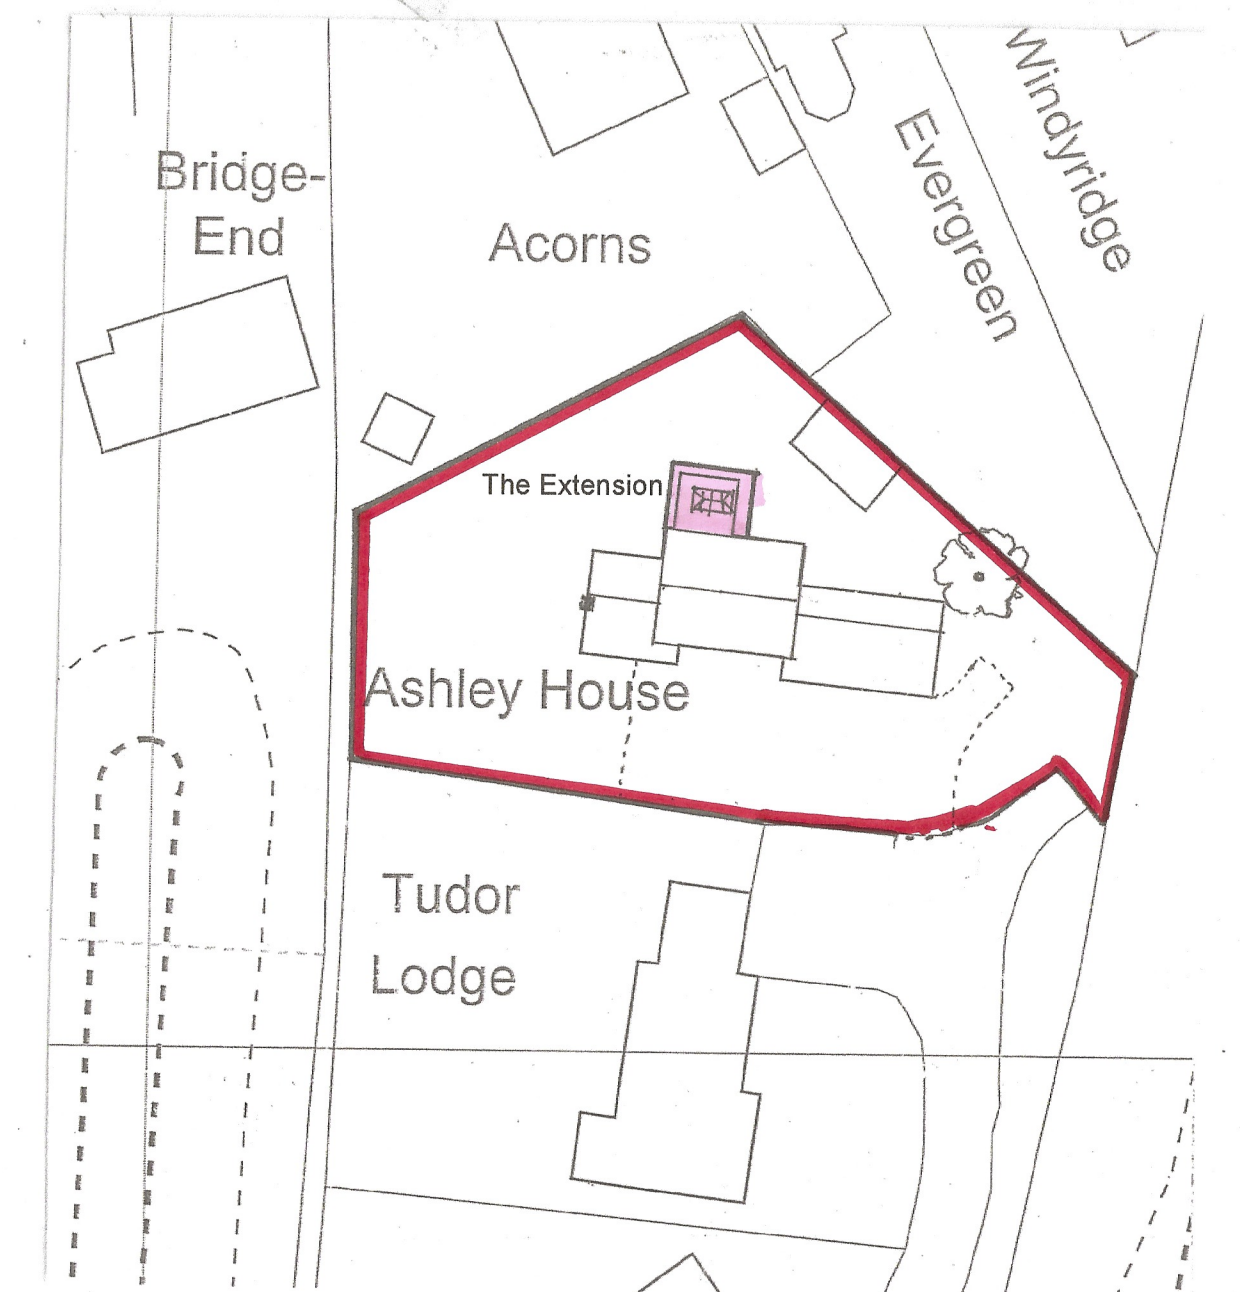


Block & Roof Plan
1-500

0 10 20 m at A1

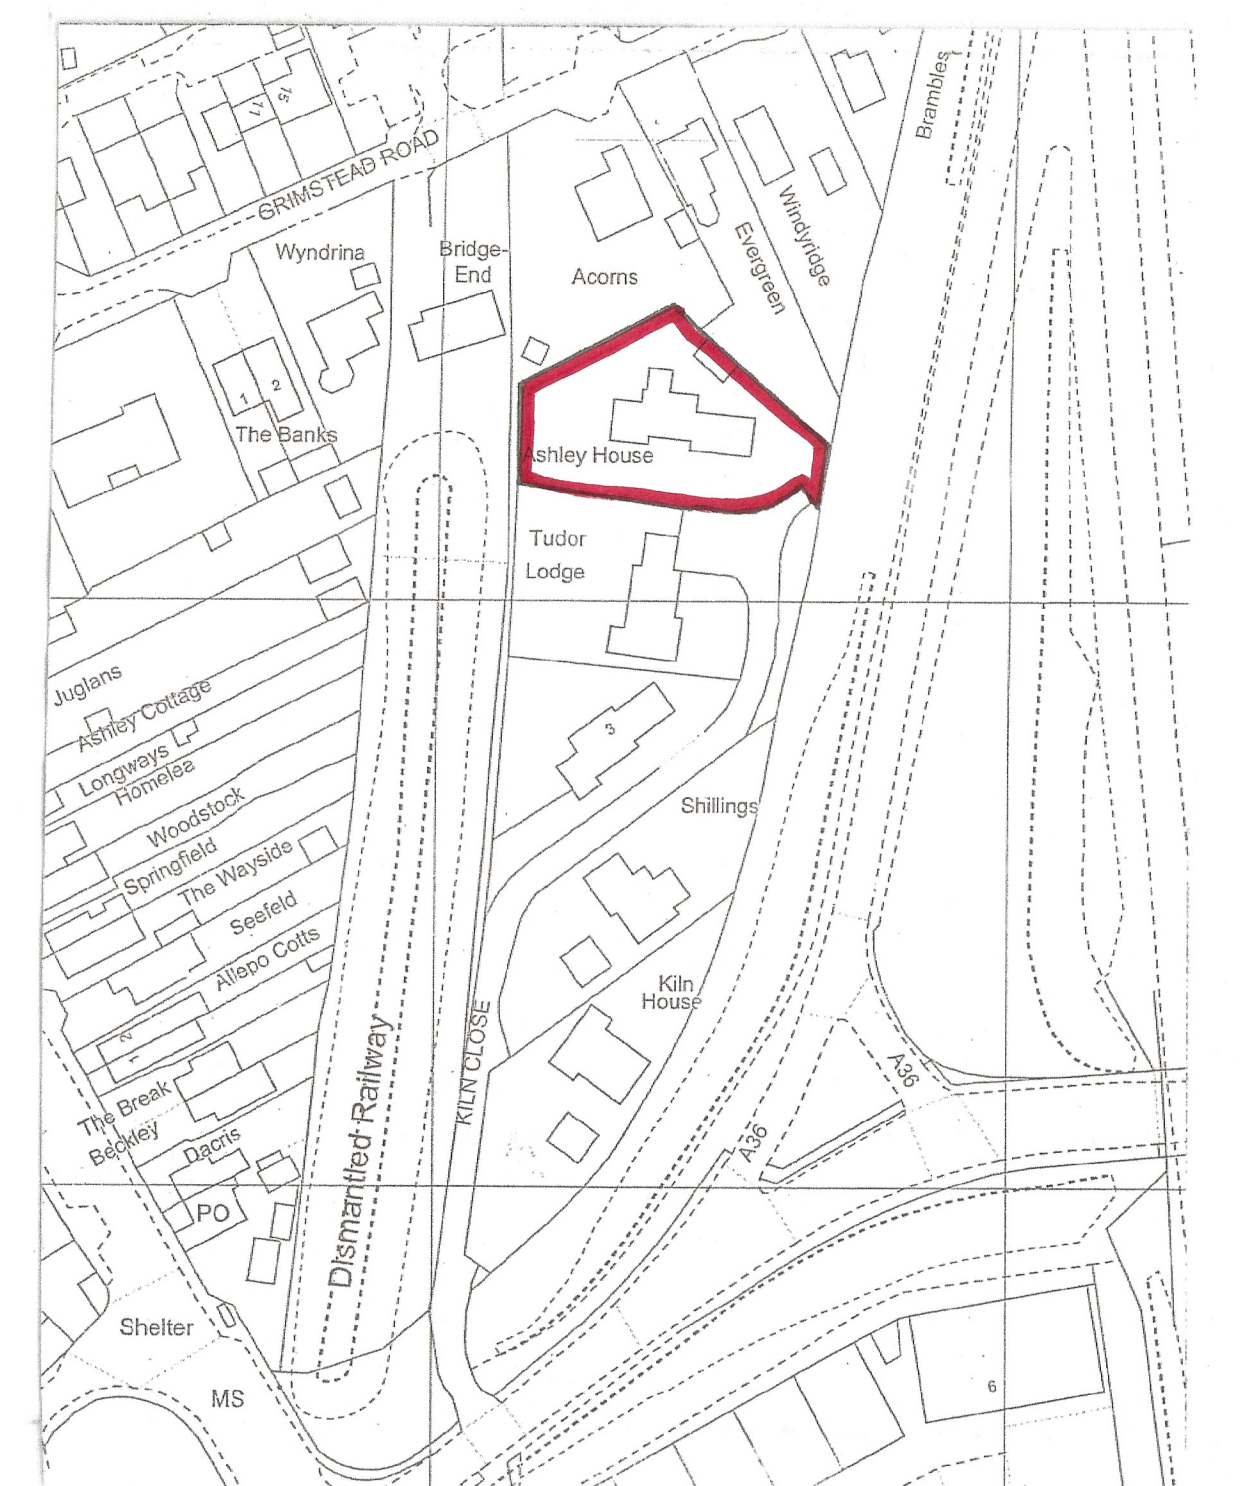

Location Plan 1-1250
Crown Copyright Reserved
Licence Number 100007045

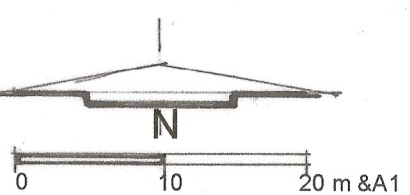

Damen Associates Ltd
Architectural Services
Kingsdown Studio
Back Drove
West Winterslow
Salisbury, Wiltshire SP5 1SX
Tel: 01960 883191
E-mail: burrows.damen@btconnect.com

Mr & Mrs R Hall
Ashley House
Kiln Close
Whaddon
SP5 3HE

Replacement of Conservatory with
Garden Room

Scale as stated

Date Dec 2025

Drwg. no. 05325 1 Rev. This plan is the Surveyors COPYRIGHT PN