



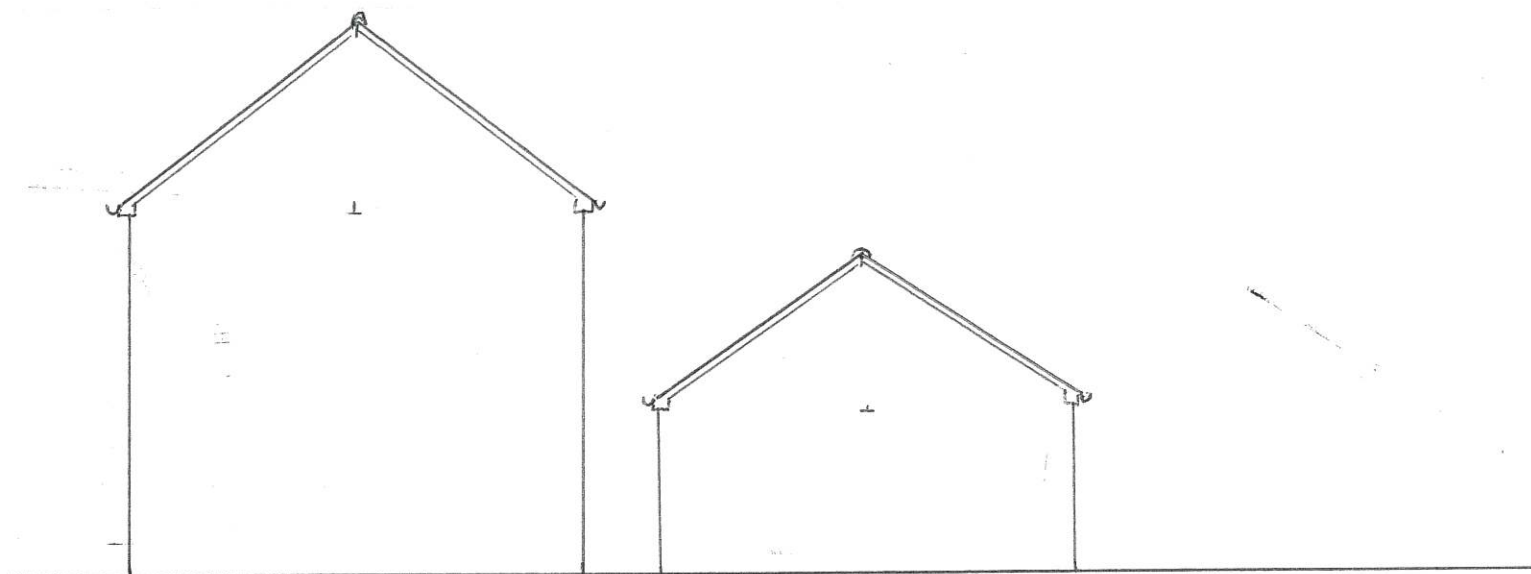

EXISTING LEFT ELEVATION

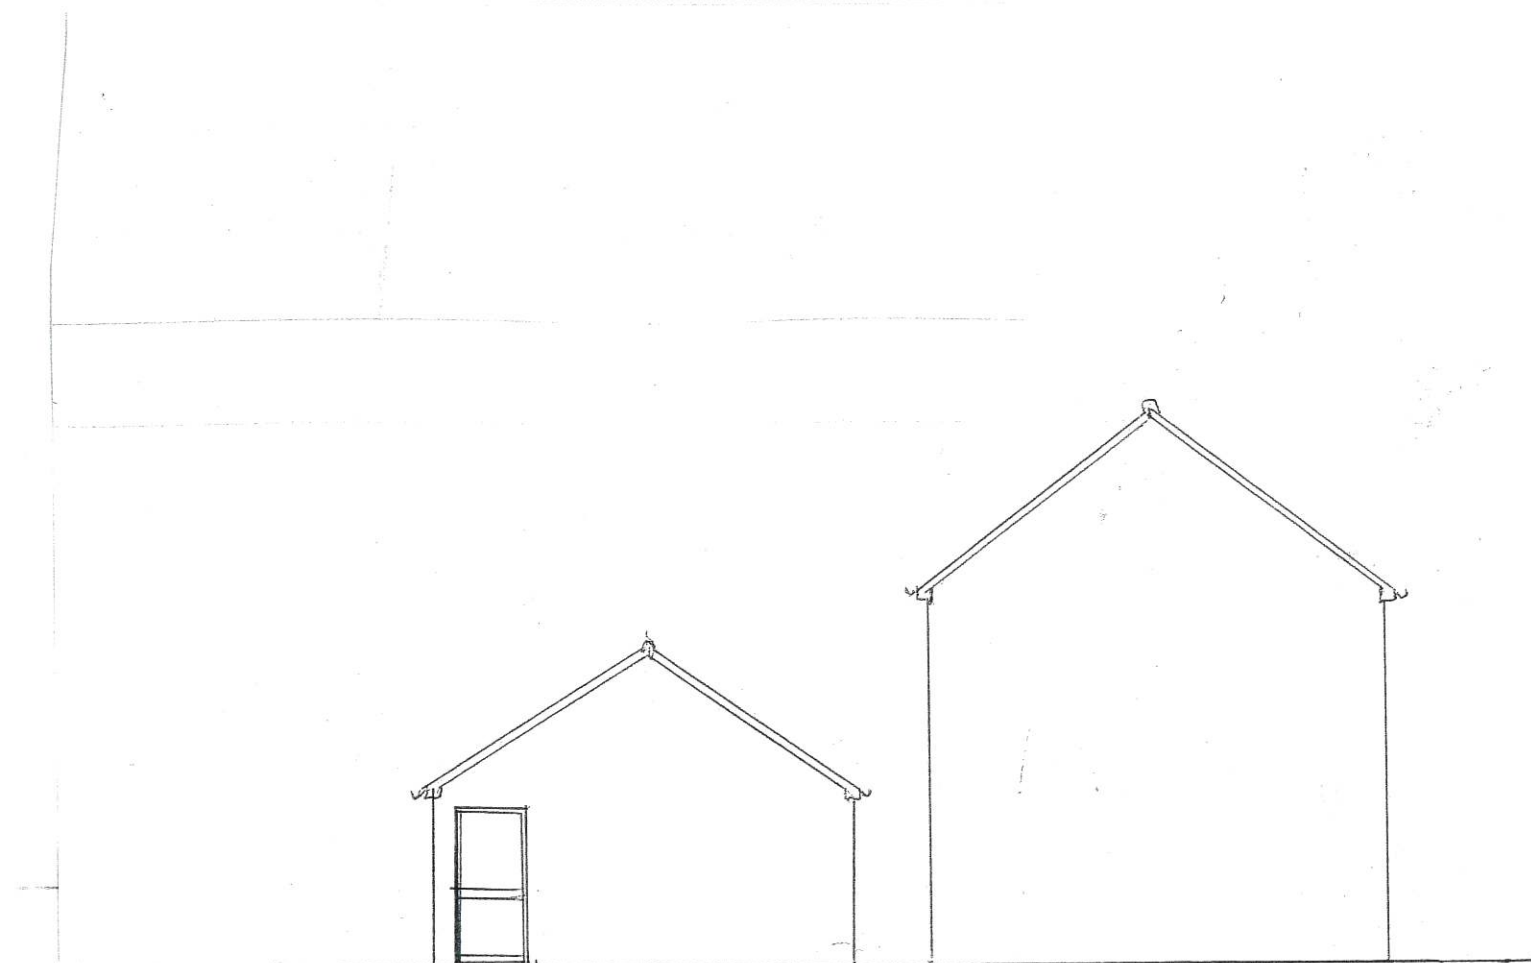

EXISTING RIGHT ELEVATION



34 MAUNDERS DRIVE  
STAVERTON

EXISTING LEFT ELEVATION

EXISTING RIGHT ELEVATION

SCALE 1:100