


All drawings to be read in conjunction with relevant engineer's designs, calculations and specifications and manufacturers specification sheets.
This drawing is to scale for planning purposes. Do not scale this drawing for construction All dimensions to be checked on site before work commences. Any discrepancies should be brought to the designers attention for rectification.

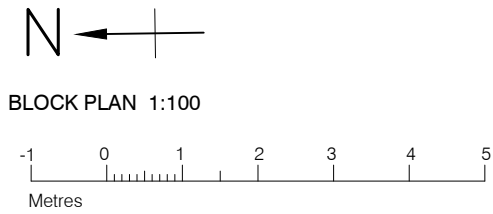

CHURCH STREET

Cornerways House

Tarmac Drive

Paving

Concrete path

Proposed single storey extension

Existing conservatories to be demolished

4282



6083

3959

Rear garden

Church Cottage

Ronnerdale

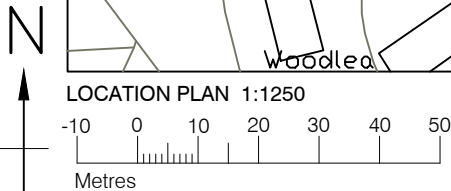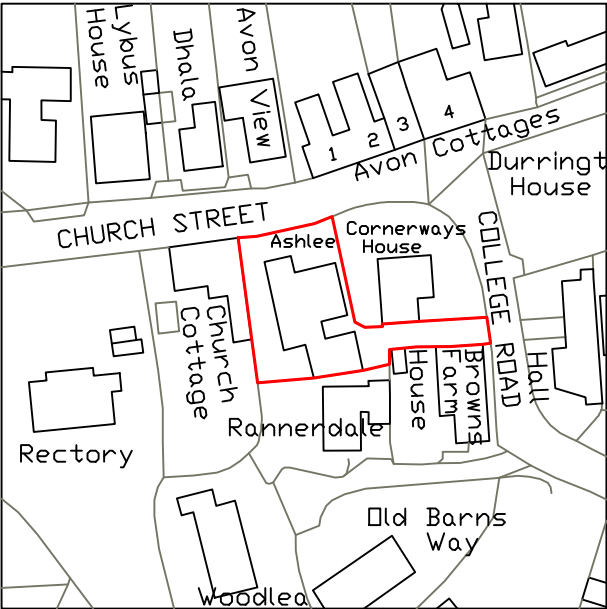

© Crown Copyright and database rights 2022 OS 100035409. Reproduction in whole or in part is prohibited without the prior permission of Ordnance Survey



07771 884777
hp@sarsendesigns.co.uk
www.sarsendesigns.co.uk

CLIENT Kirsty and Andrew Fenner

TITLE Block Plan

REVISION

PROJECT Ashlee College Road
Durrington

DATE 26 November 2025

SCALE 1: 100 and 1:1250 @ A3

DWG NO.

ACR04BP PLANNING ISSUE