

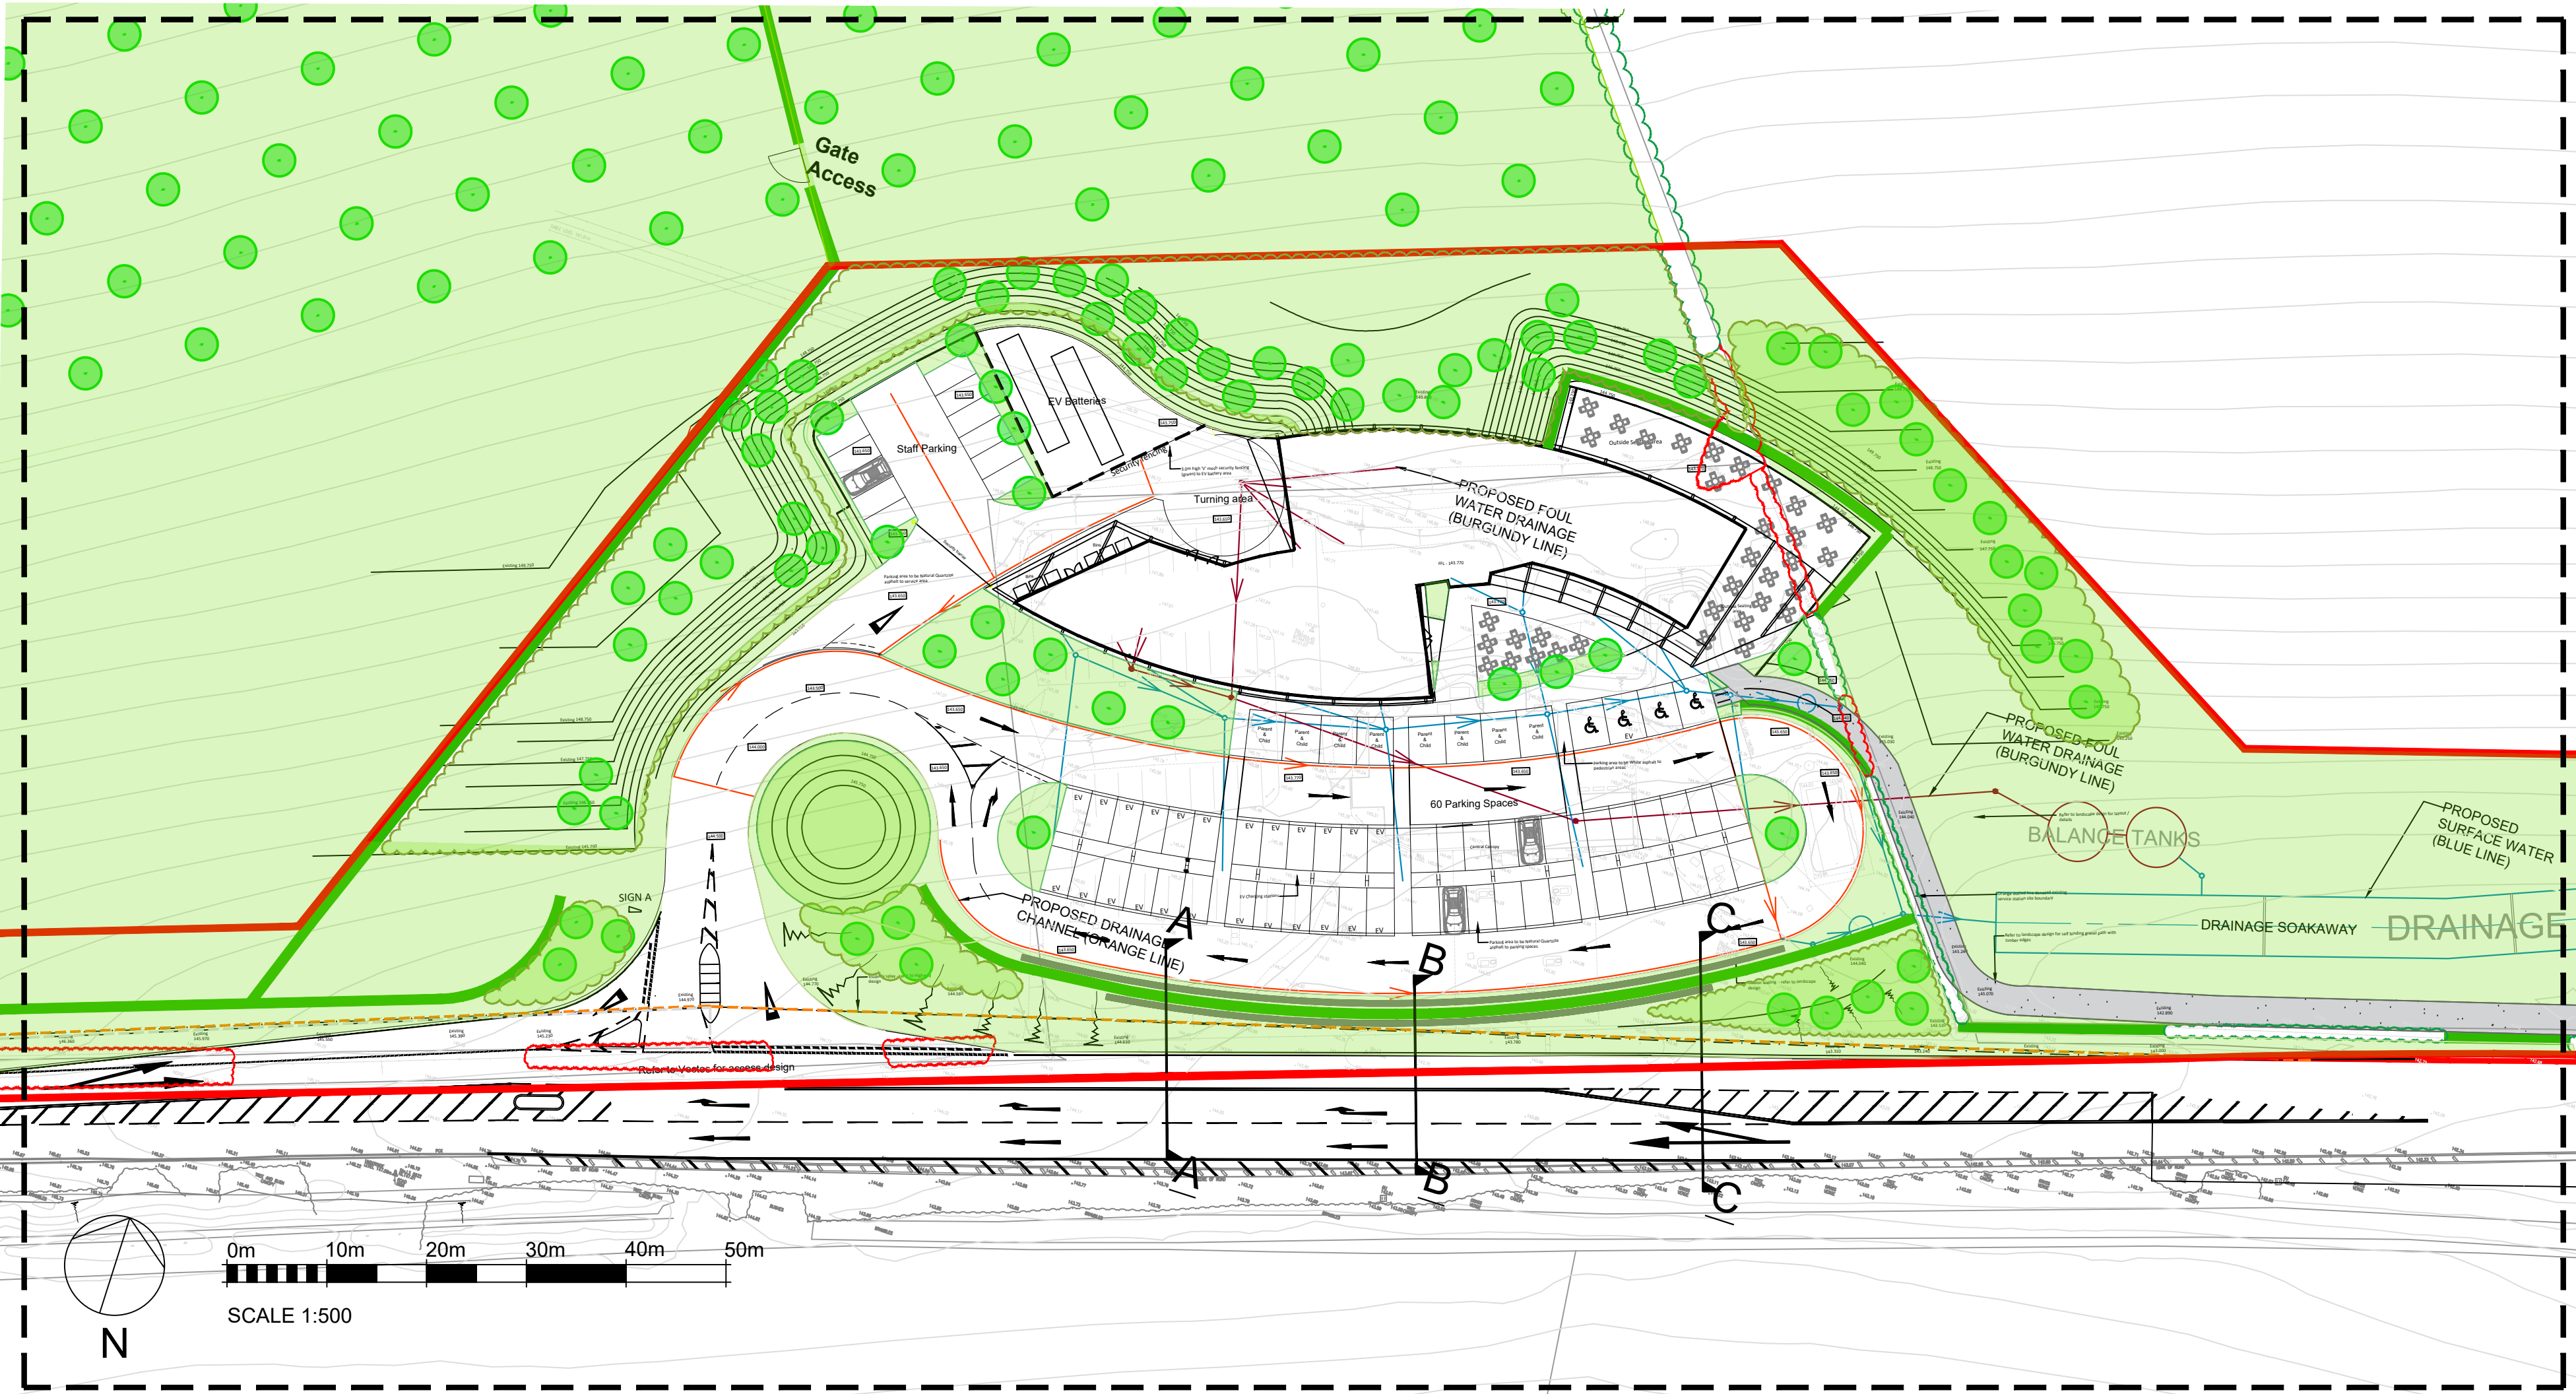



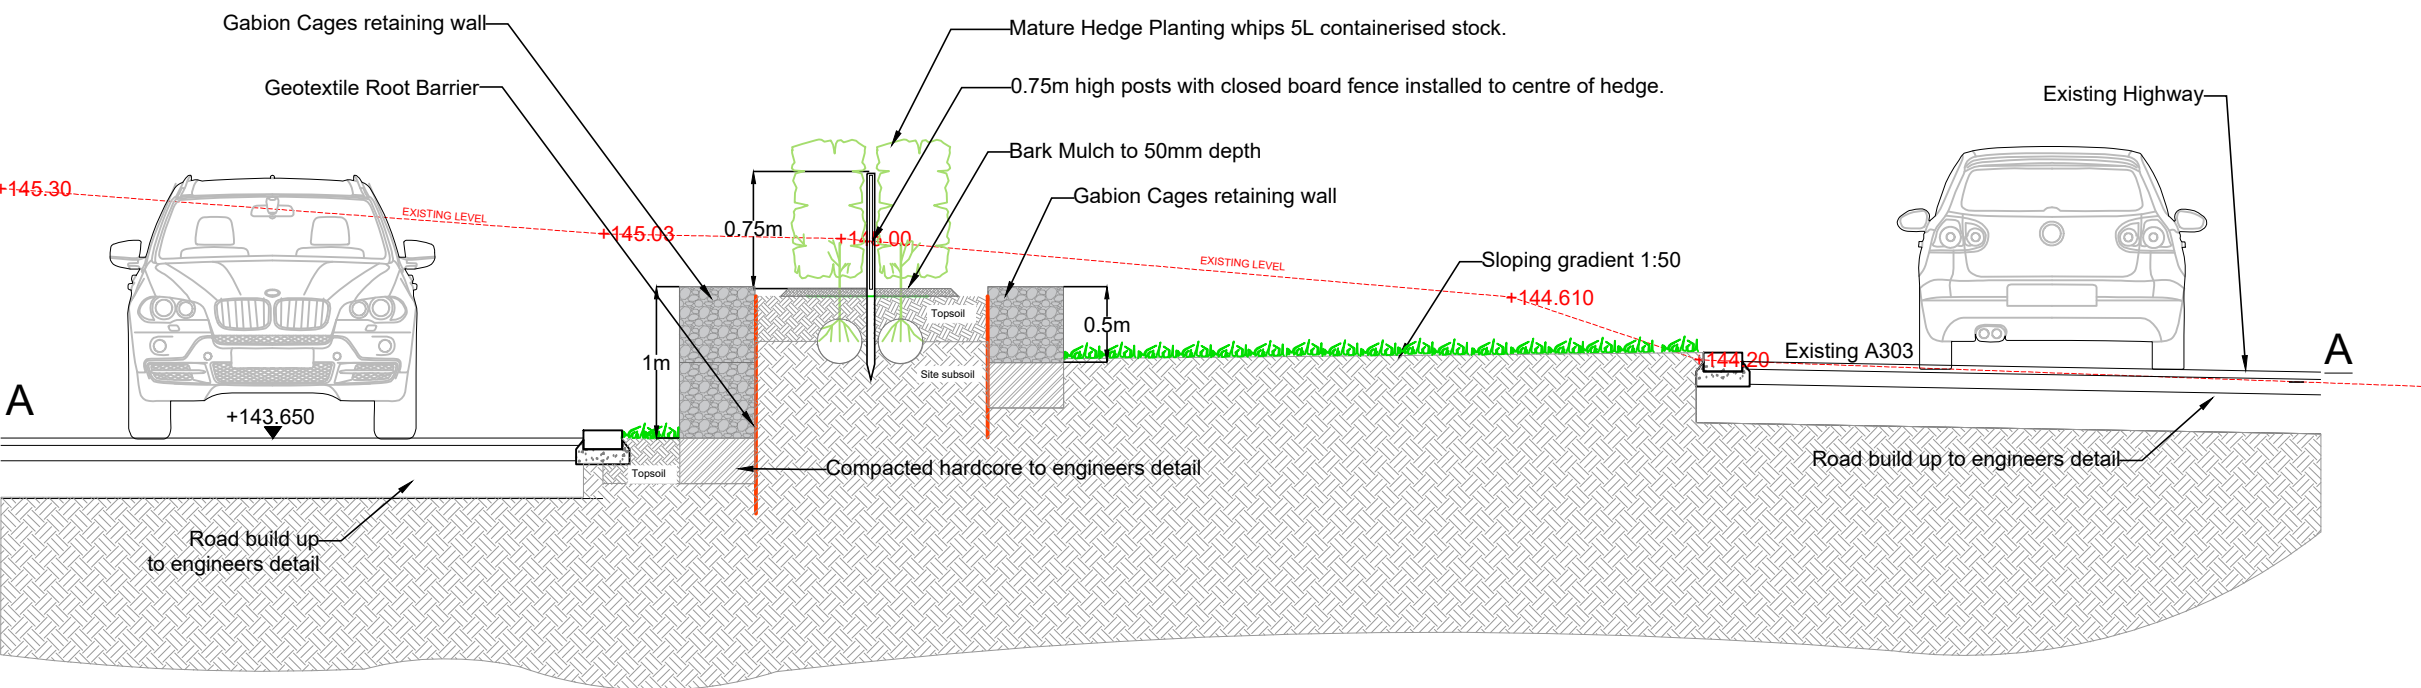


KEY			
	Proposed Redline Boundary		Native Scrub Woodland with Emergent Native Trees
	Existing Trees/ Hedge - Retained and Enhanced		Gabion Wall Refer to LHC Landscape Details 9202 Gabions to be designed to Engineer's specification
	Existing Hedge - Removed		New Native Hedgerow
	Proposed Tree Native Planting		Shrub Planting - Native & Ornamental
			Proposed Species Rich Grassland
			Proposed Wildflower Meadow
			Self-binding Gravel with Gravel board edge

SECTION A (1:50)


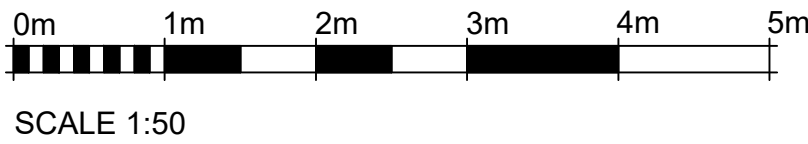


SECTION B (1:50)

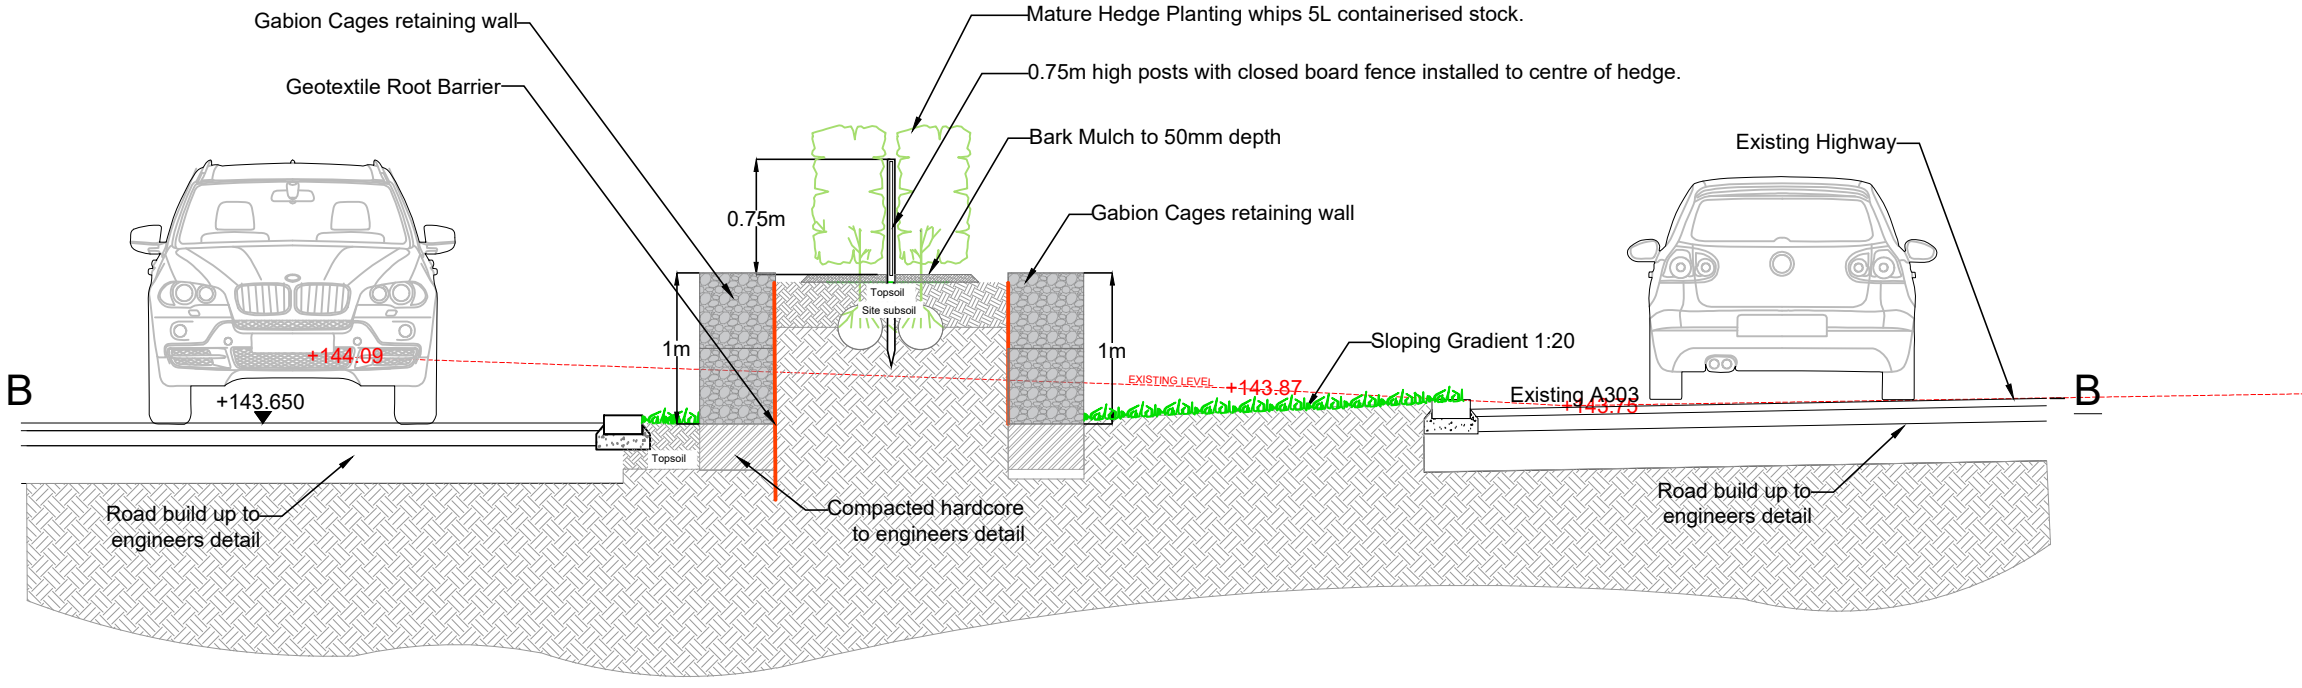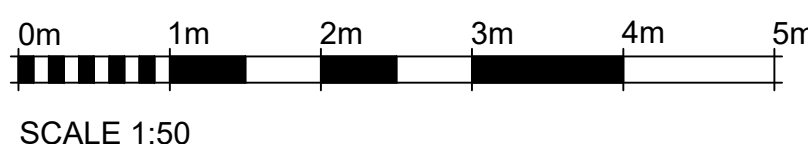

These drawings are not to be used for Tender or Construction Purposes

SECTION C (1:50)

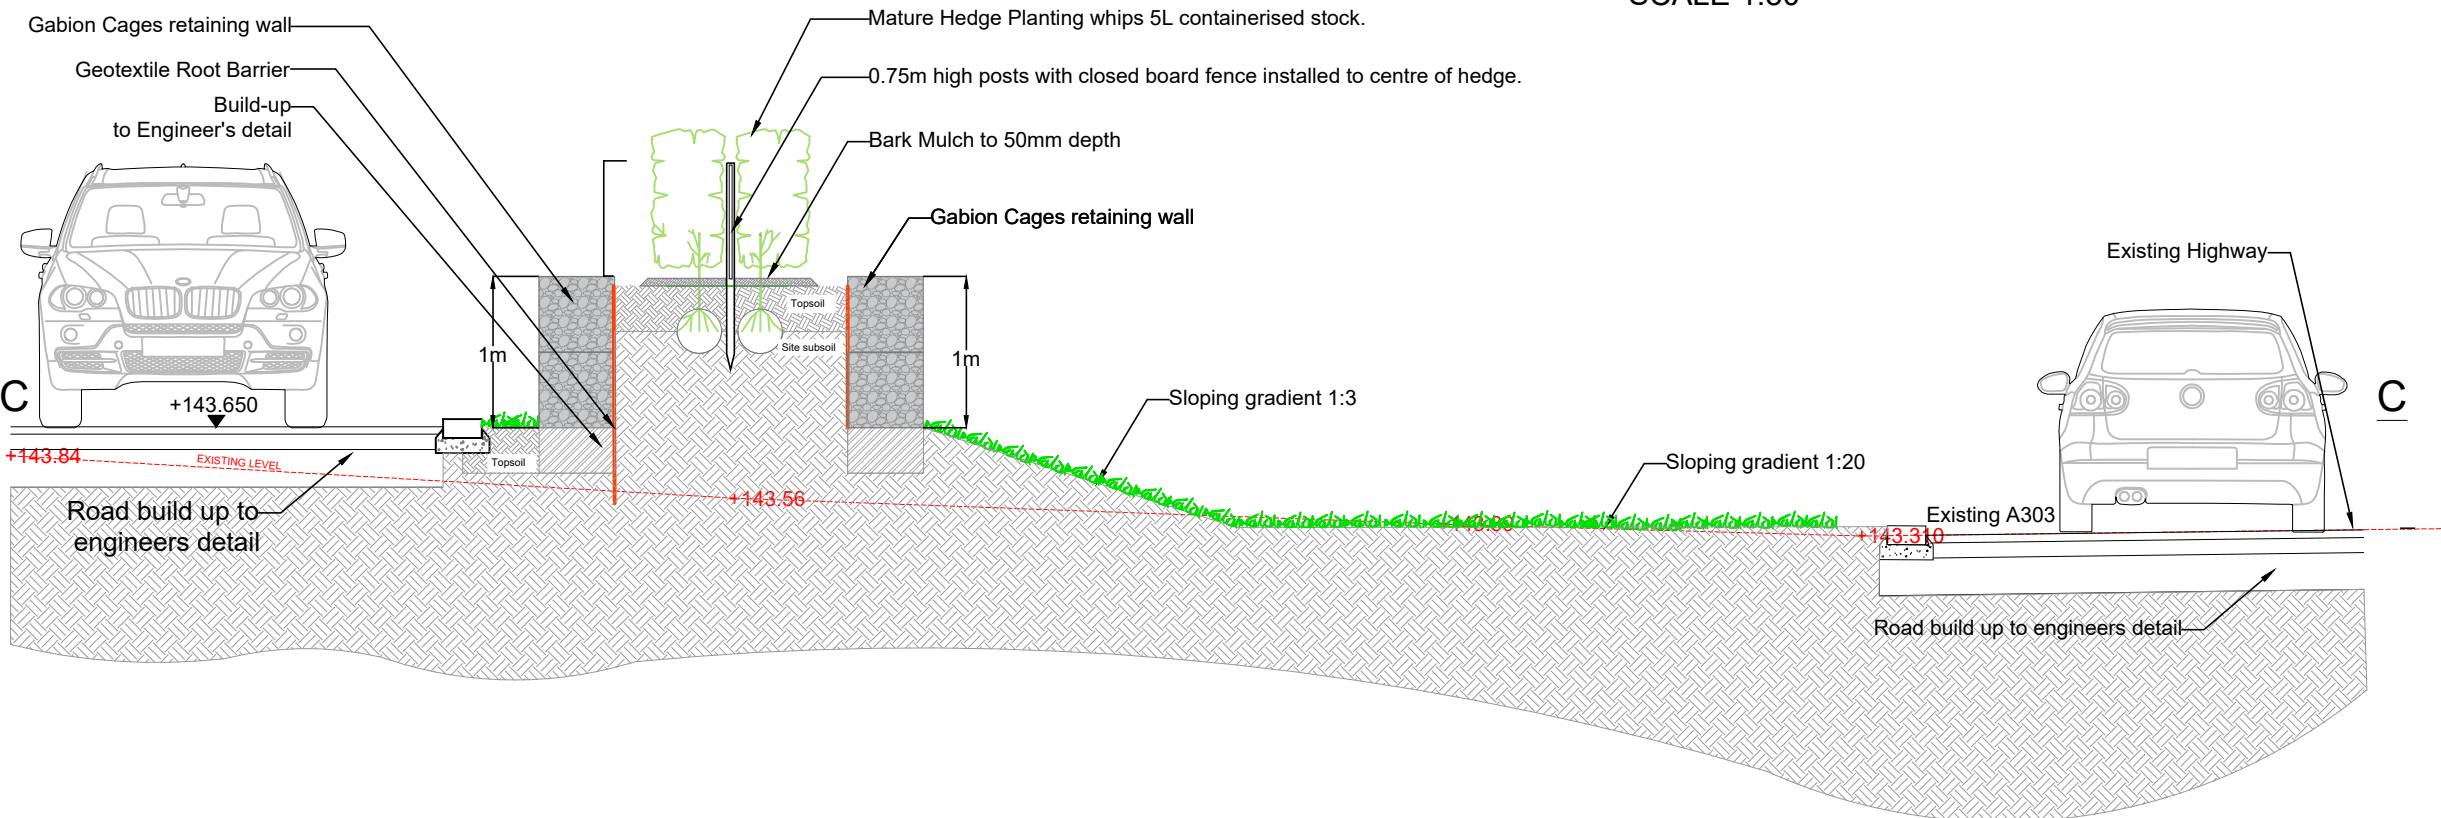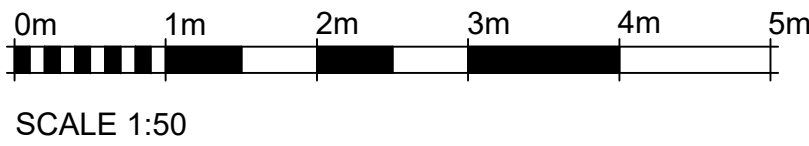

PROJECT TITLE			
Chicklade Services			
DETAIL			
Landscape Details (Sheet 1 of 3)			
DRAWING NUMBER			
25098 -LHC - 00 - XX- DR - L - 9201			
STATUS			
D0	FOR PLANNING		
REVISION		DATE	SCALE
P1		AUGUST 2025	As Shown @ A1
CONTRACTORS MUST CHECK ALL DIMENSIONS ON SITE - ONLY FIGURED DIMENSIONS ARE TO BE WORKED FROM - DISCREPANCIES MUST BE REPORTED TO THE ARCHITECT BEFORE PROCEEDING			LHC PROJECT NUMBER
© THIS DRAWING IS COPYRIGHT			22021CS