Proposed Garage Plan Scale 1:100

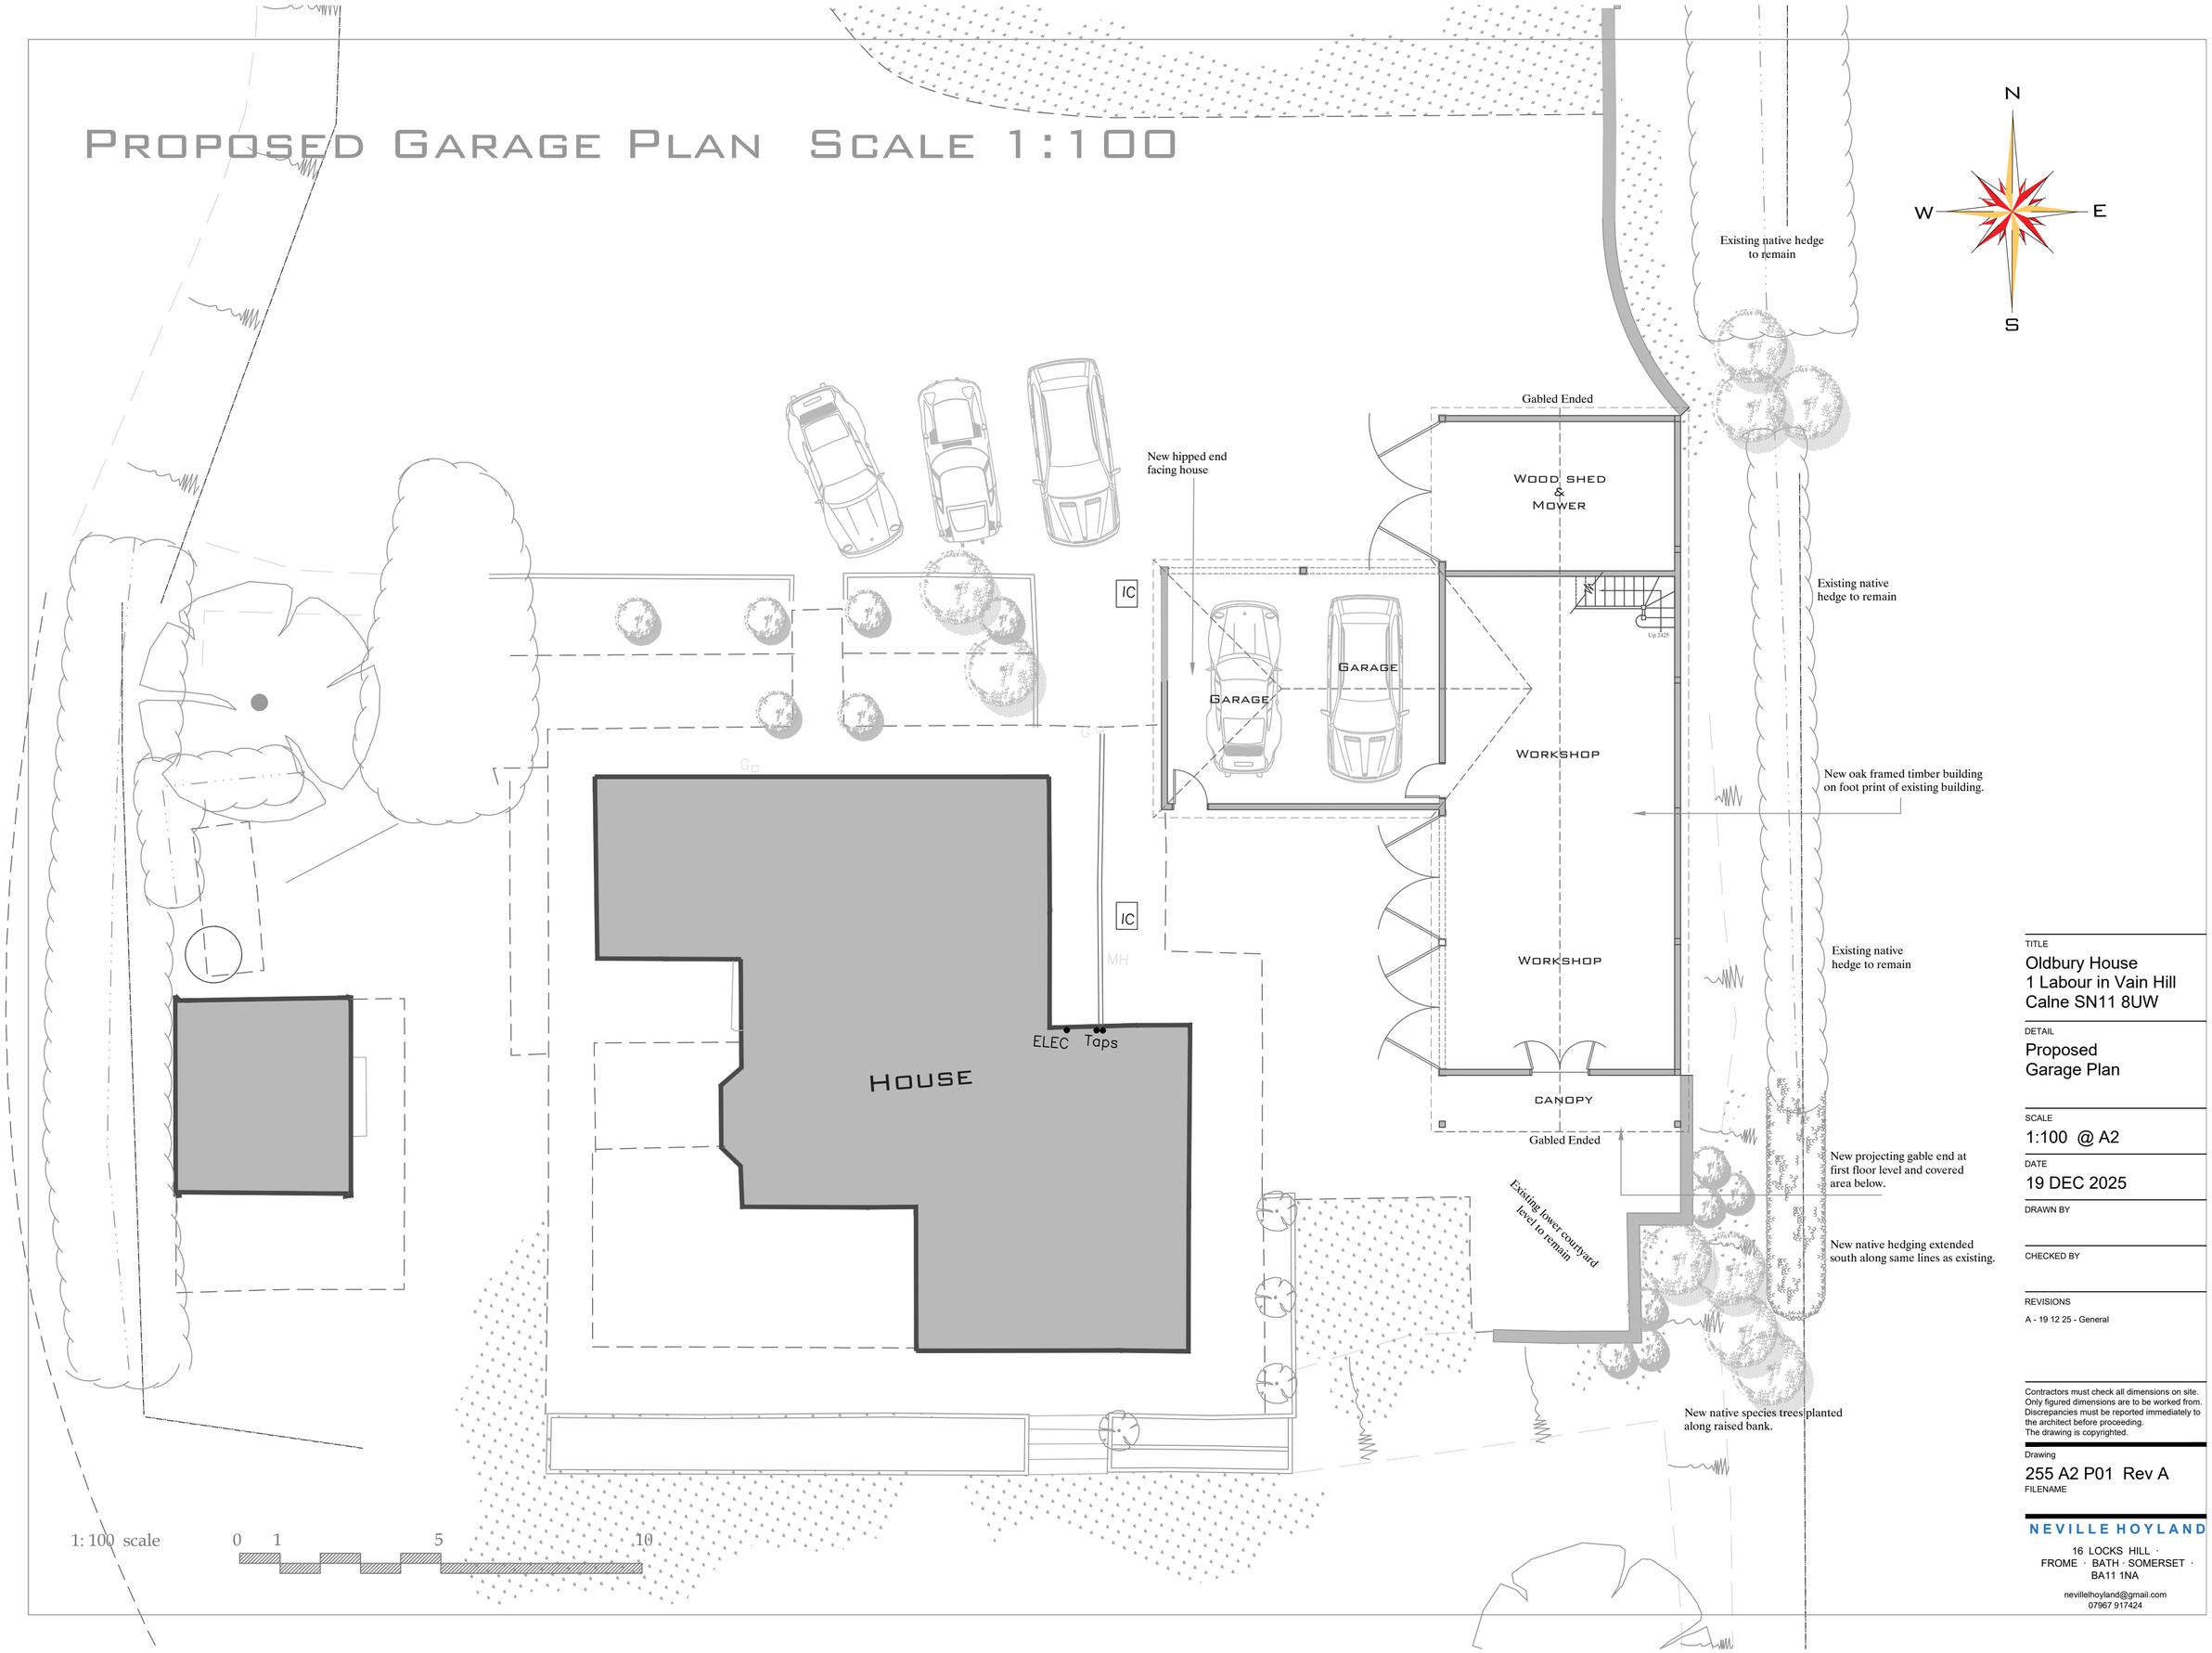

TITLE
Oldbury House
1 Labour in Vain Hill
Calne SN11 8UW

DETAIL
Proposed
Garage Plan

SCALE
1:100 @ A2

DATE
19 DEC 2025

DRAWN BY

CHECKED BY

REVISIONS
A - 19 12 25 - General

Contractors must check all dimensions on site.
Only figured dimensions are to be worked from.
Discrepancies must be reported immediately to the architect before proceeding.
The drawing is copyrighted.

Drawing
255 A2 P01 Rev A
FILENAME

NEVILLE HOYLAND
16 LOCKS HILL ·
FROME · BATH · SOMERSET ·
BA11 1NA
nevillehoyland@gmail.com
07967 917424