

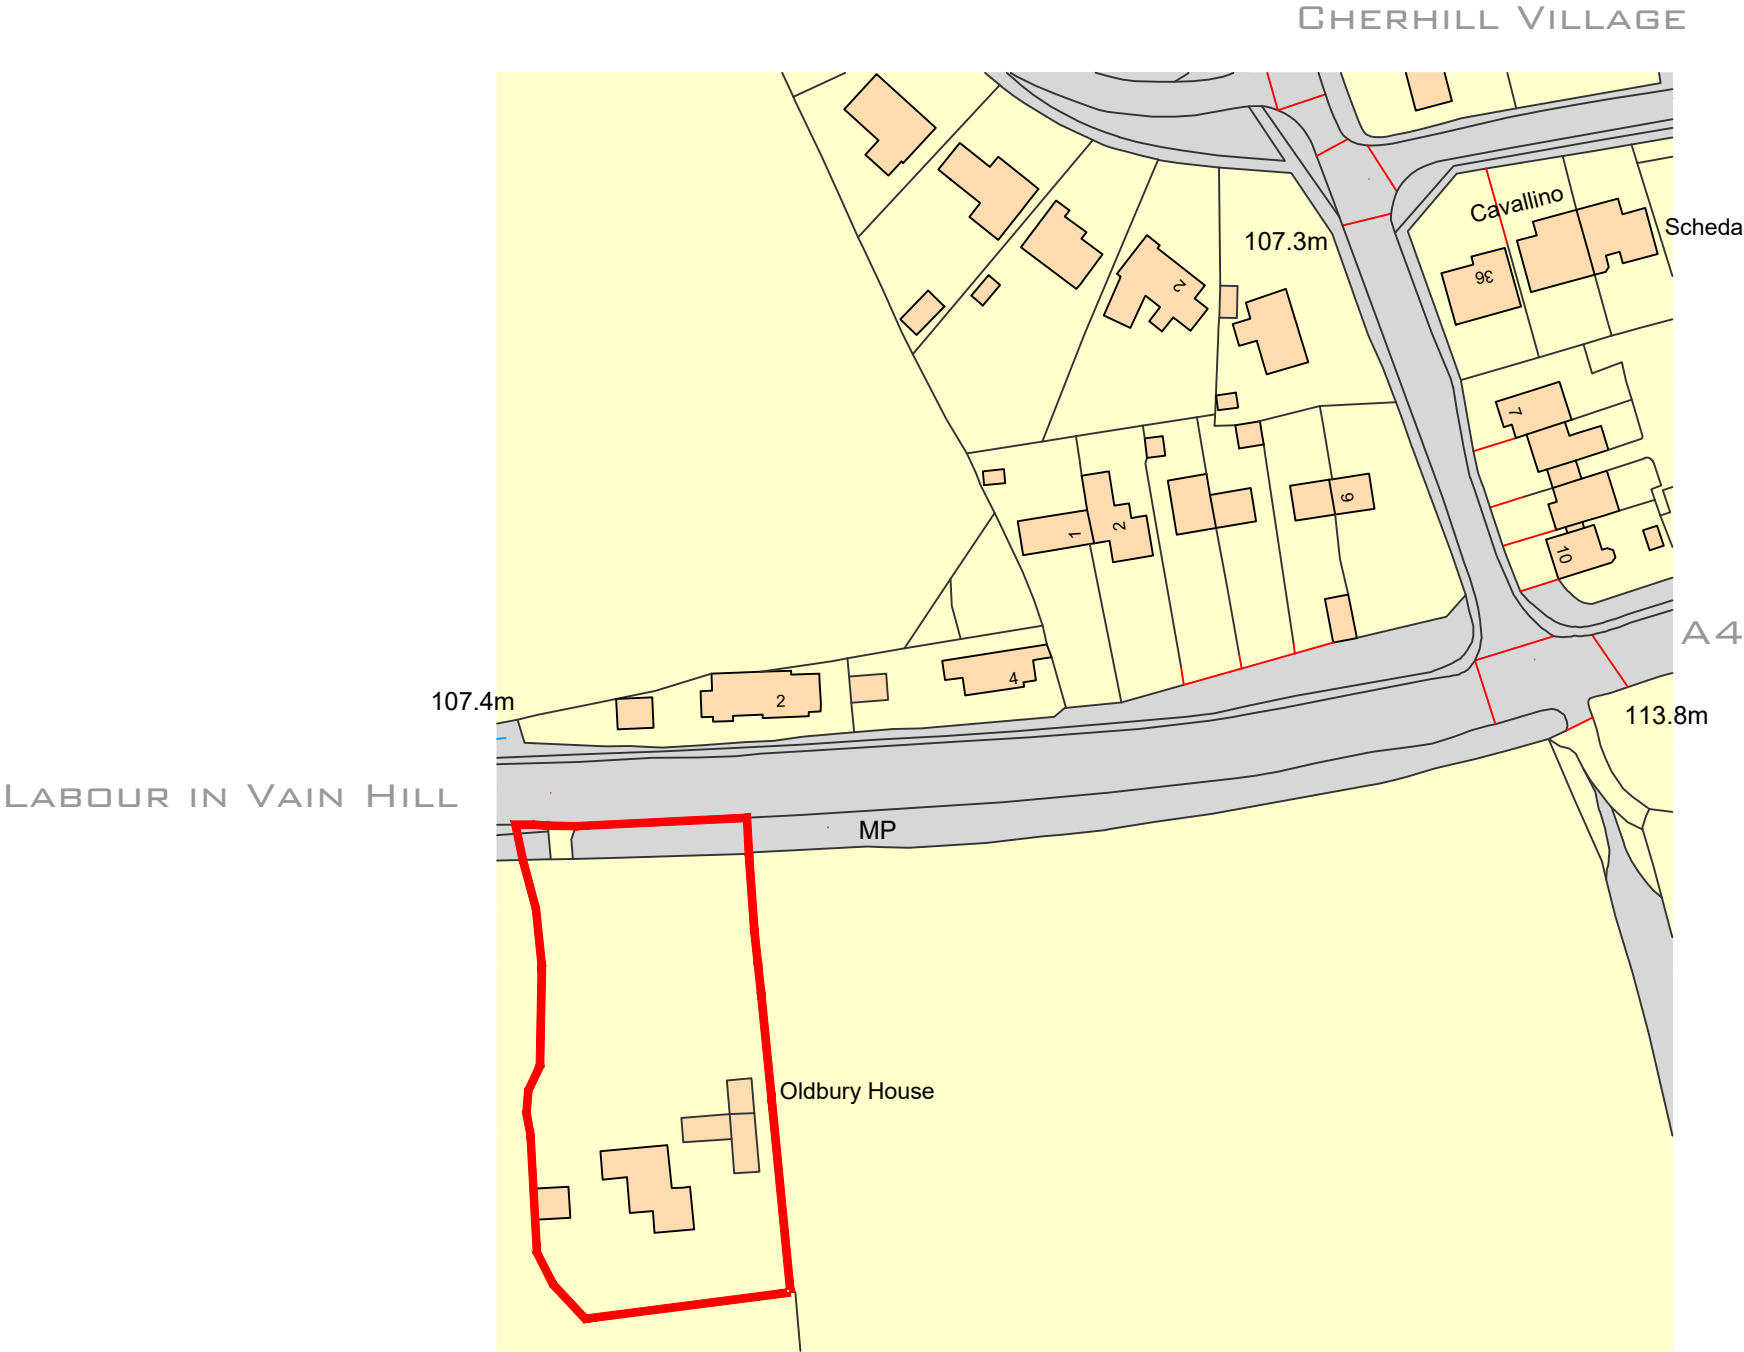


SITE LOCATION PLAN SCALE 1:1250

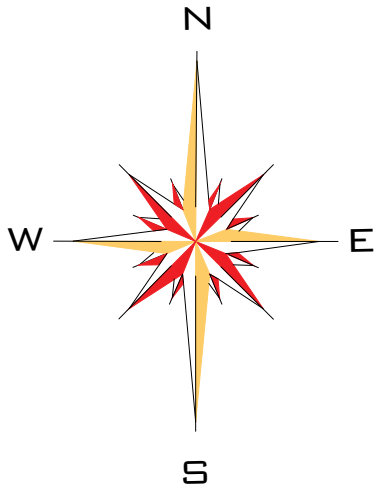

1:1250 scale

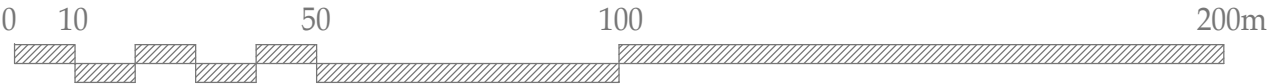

TITLE Oldbury House 1 Labour in Vain Hill CHERHILL SN11 8UW	DETAIL Site Location Plan	SCALE As Noted @ A3 DATE 11 Nov 2025	DRAWN BY CHECKED BY	REVISIONS	Contractors must check all dimensions on site. Only figured dimensions are to be worked from. Discrepancies must be reported immediately to the architect before proceeding. The drawing is copyrighted.	Drawing 255 A3 SLP 01 REVISION	NEVILLE HOYLAND 16 LOCKS HILL FROME BA11 1NA TEL 07967 917424 nevillehoyland@gmail.com
---	---	--	---	----------------------------------	---	---	---