

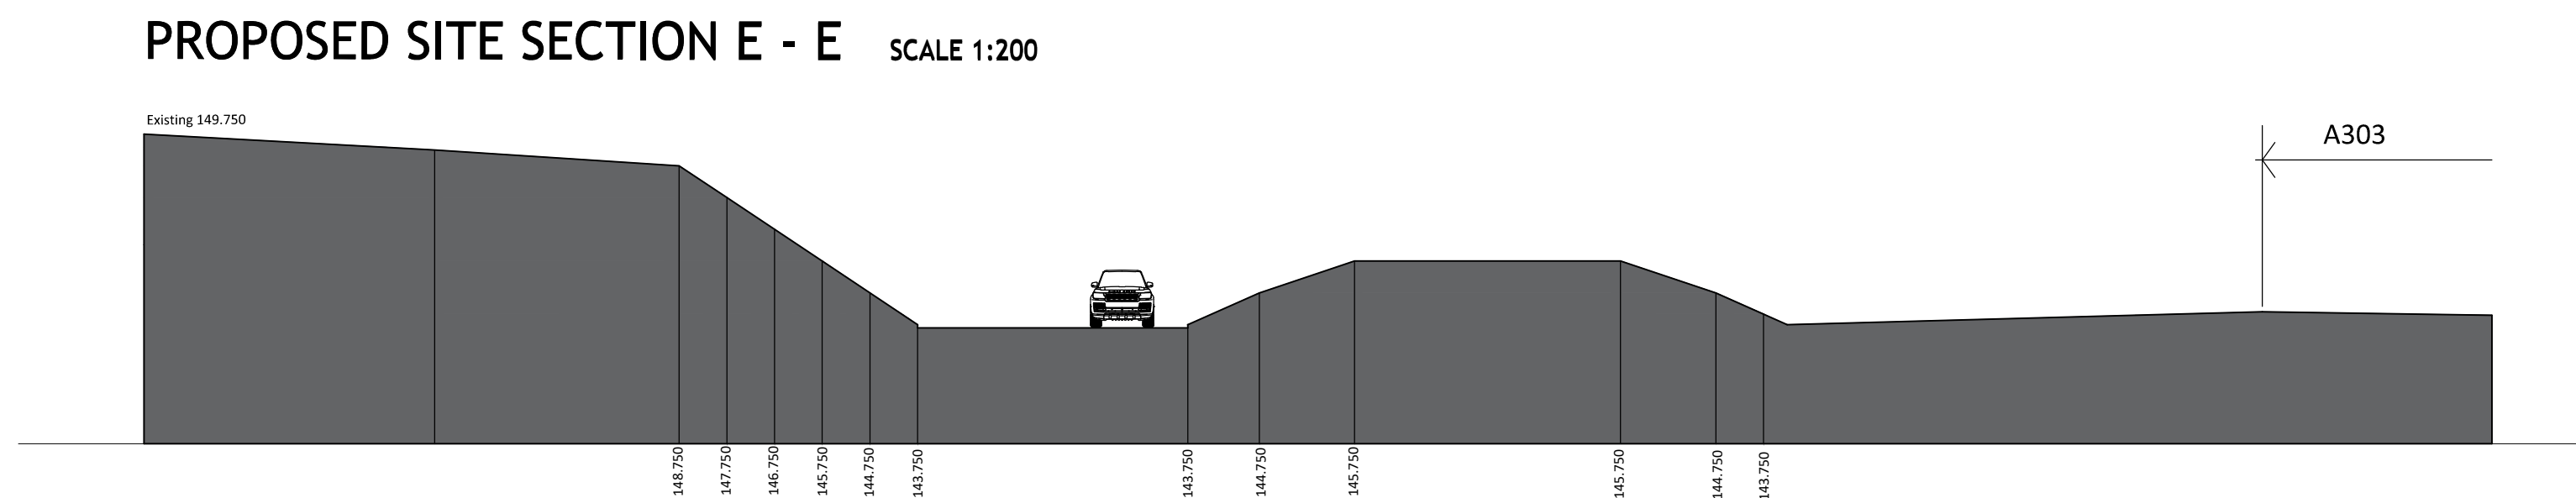
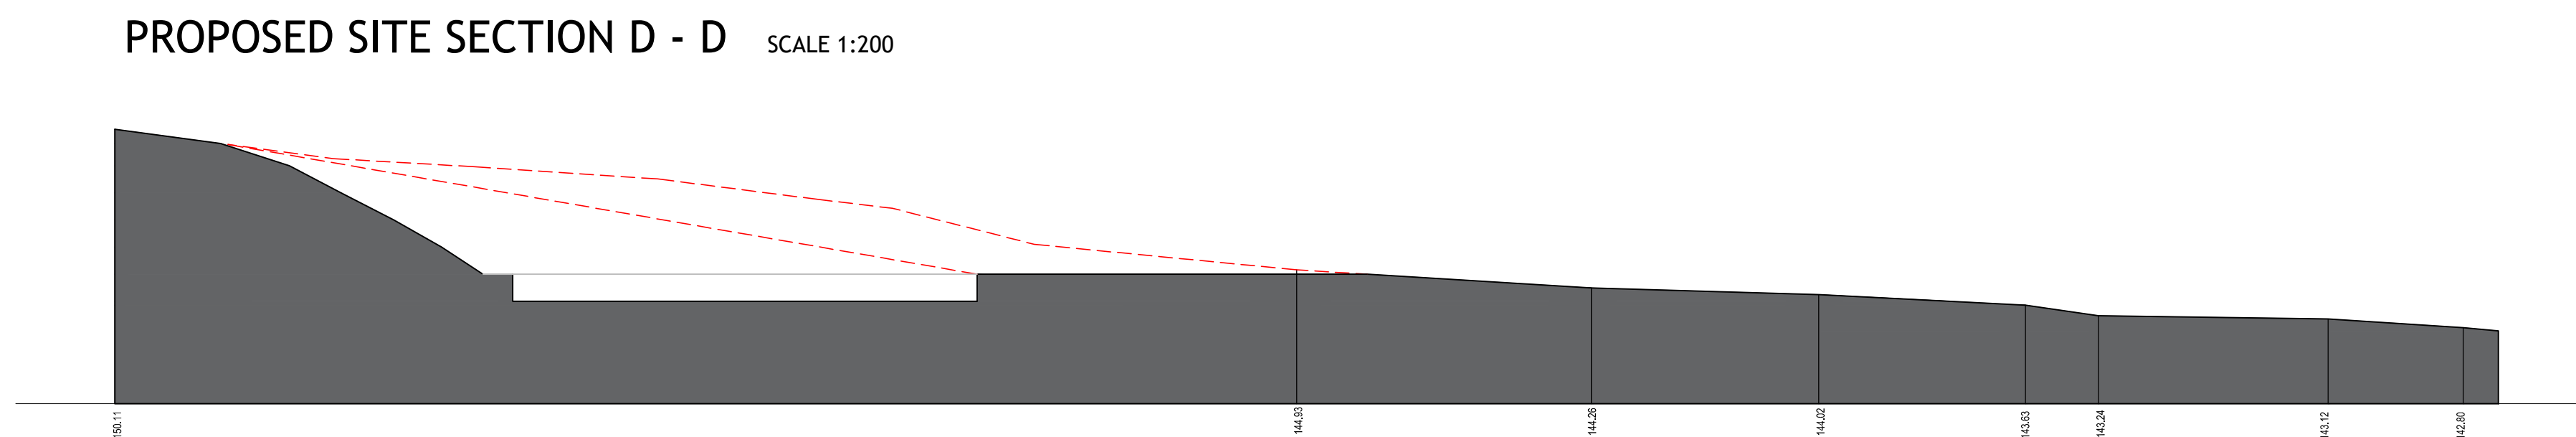
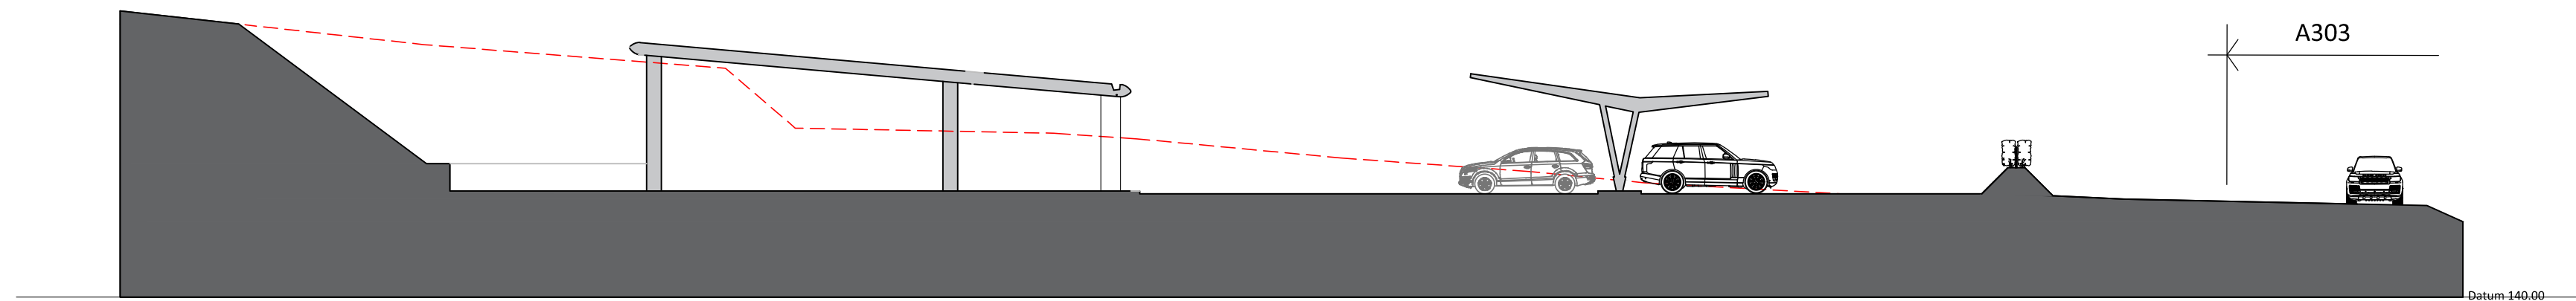
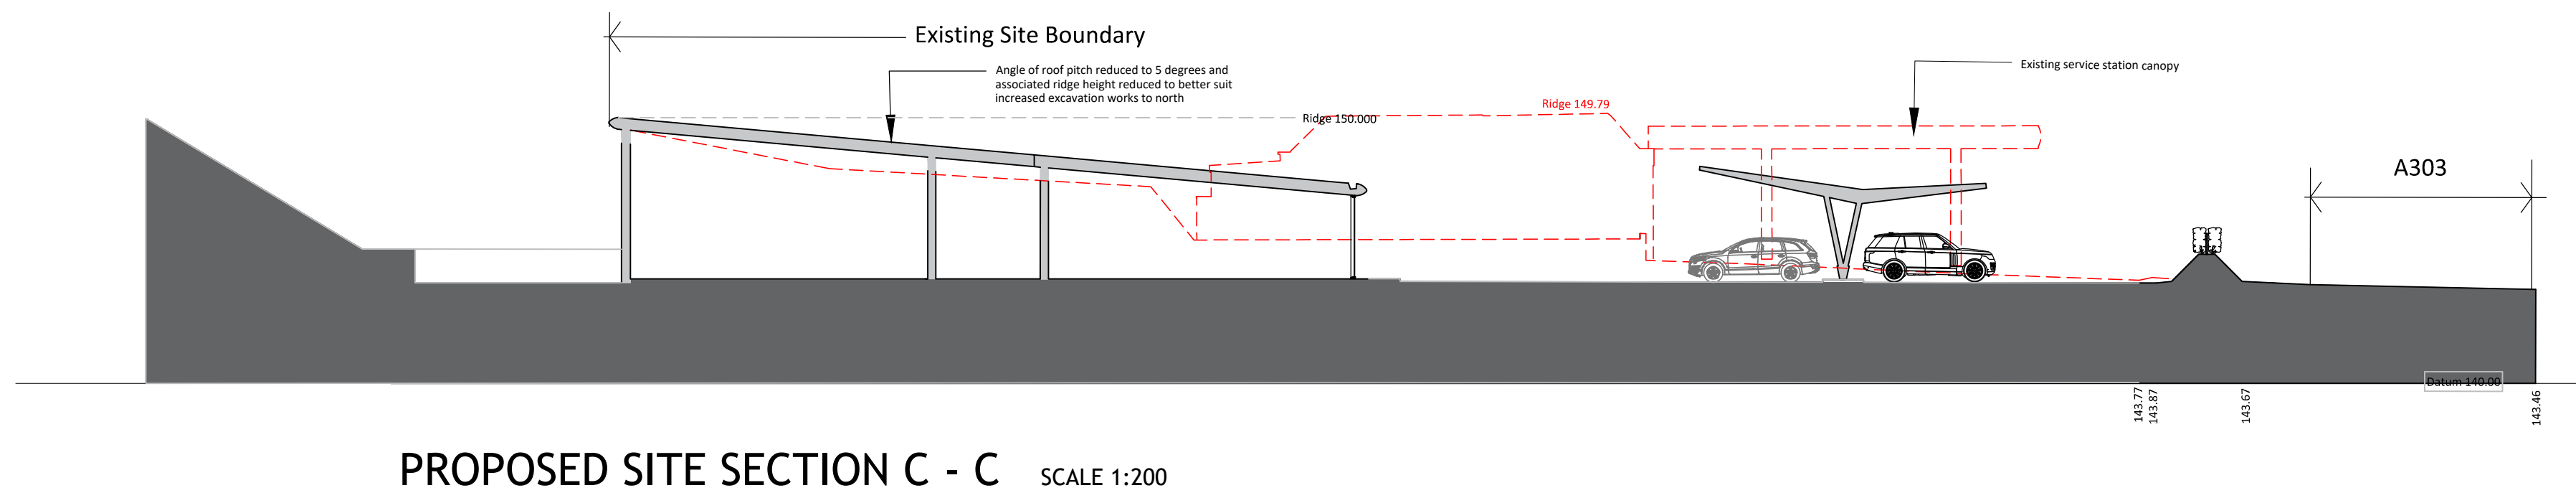
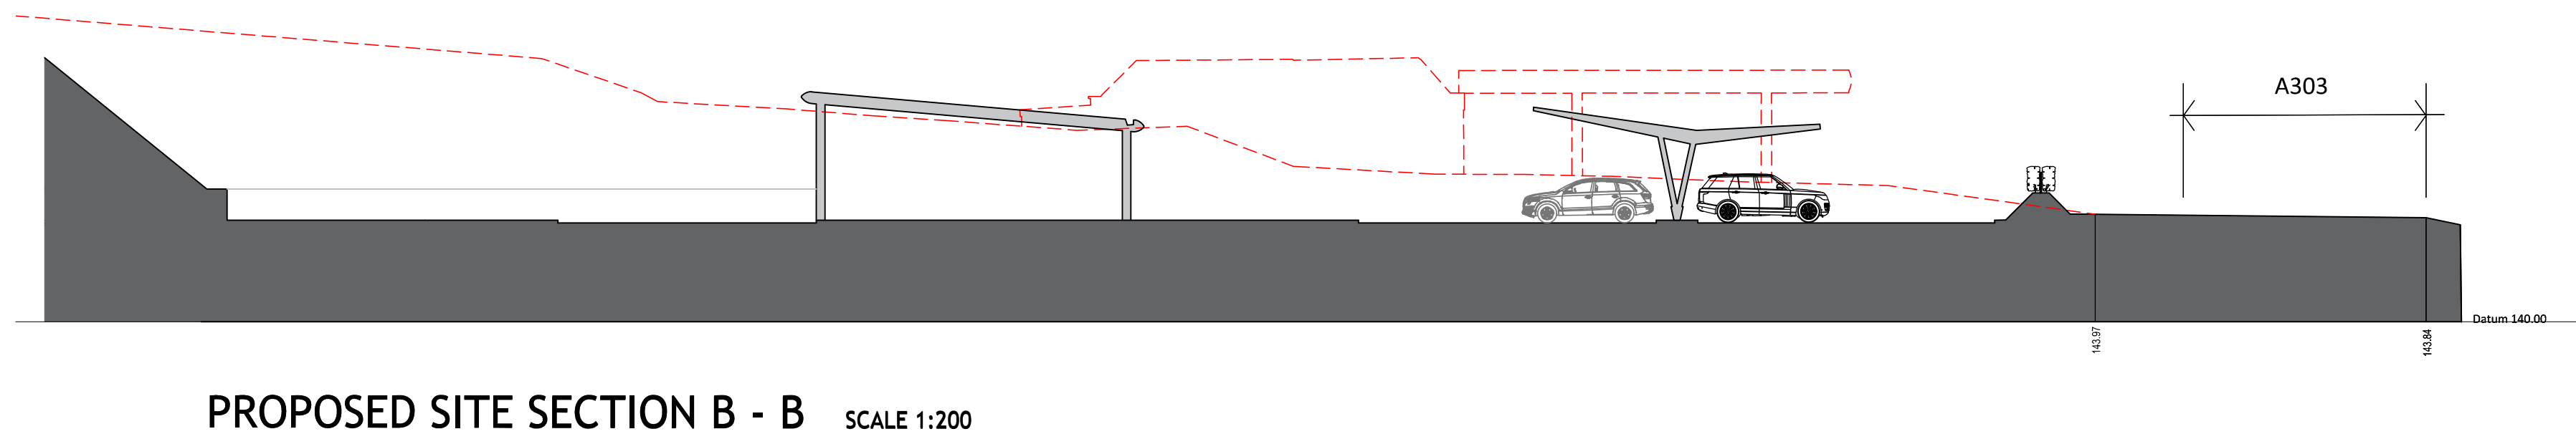


Do not scale from this drawing. If in doubt, ask.

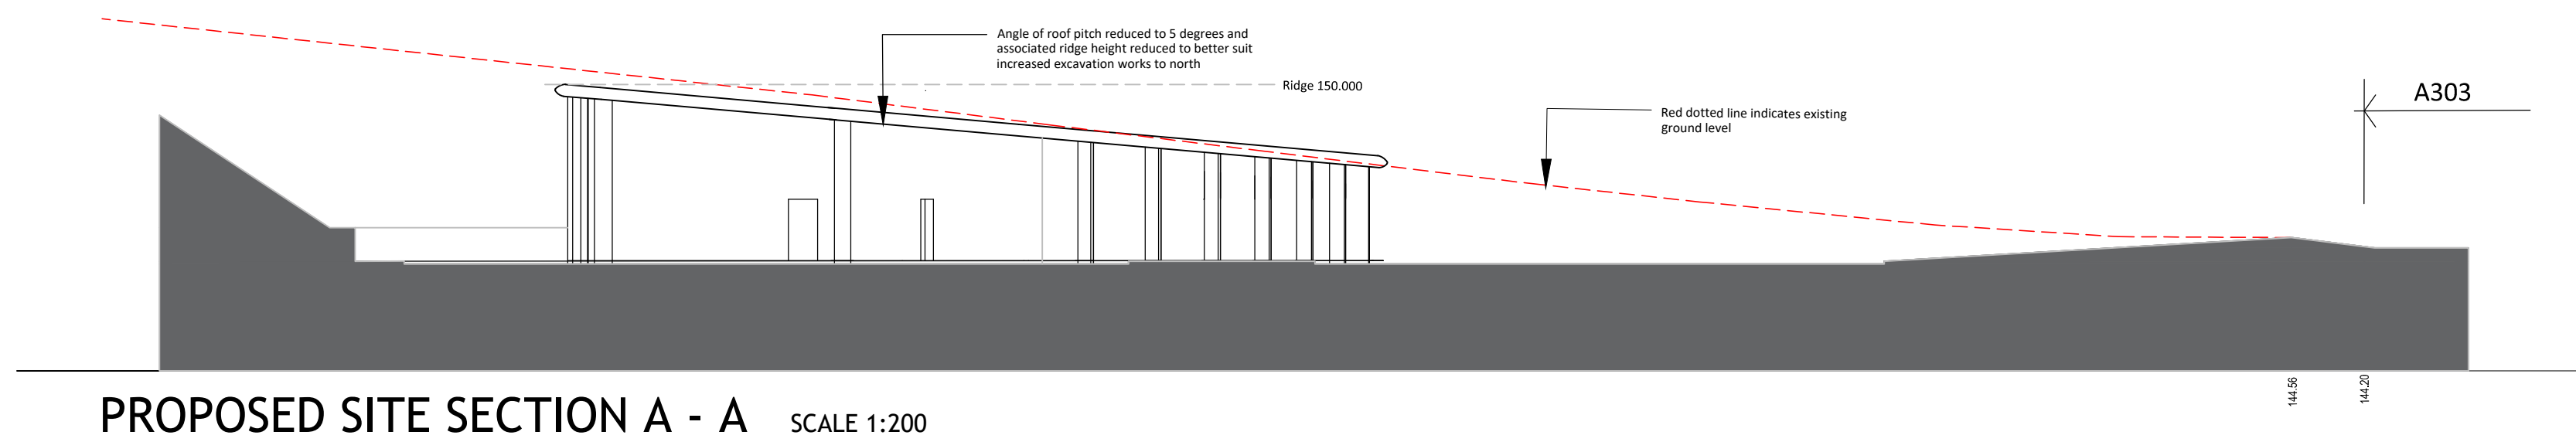

PROPOSED SITE SECTIONS

SCALE 1:200

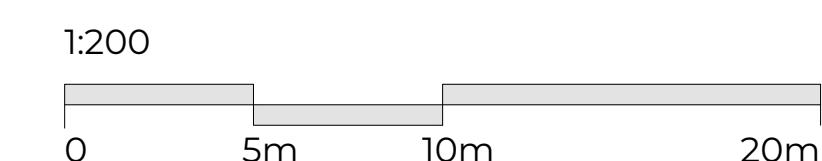

DRAWING DEVELOPED FROM
SECTIONS PRODUCED BY
BAXTER GREEN ASSOCIATES

T3	CRI	PLANNING ISSUE	17/10/25	BS
T2	CRI	FOR COMMENT	10/10/25	BS
T1	PA	PRELIMINARY ISSUE	30/08/25	BS

PLANNING



Hampshire 01794 511255
Devon 01392 327054
admin@s4architects.co.uk
www.studiofourarchitects.co.uk

Client

INSTAVOLT
NEW EV CHARGING SUPERHUB
CHICKLADE SERVICES

Title
PROPOSED SITE SECTION SECTIONS

Date	Scale	Paper	Drawn
AUG 25	1:200	A1	PA
Job No.	Drg. No.	Revision	
45075	100	T3	

450725 - Download Site Sections