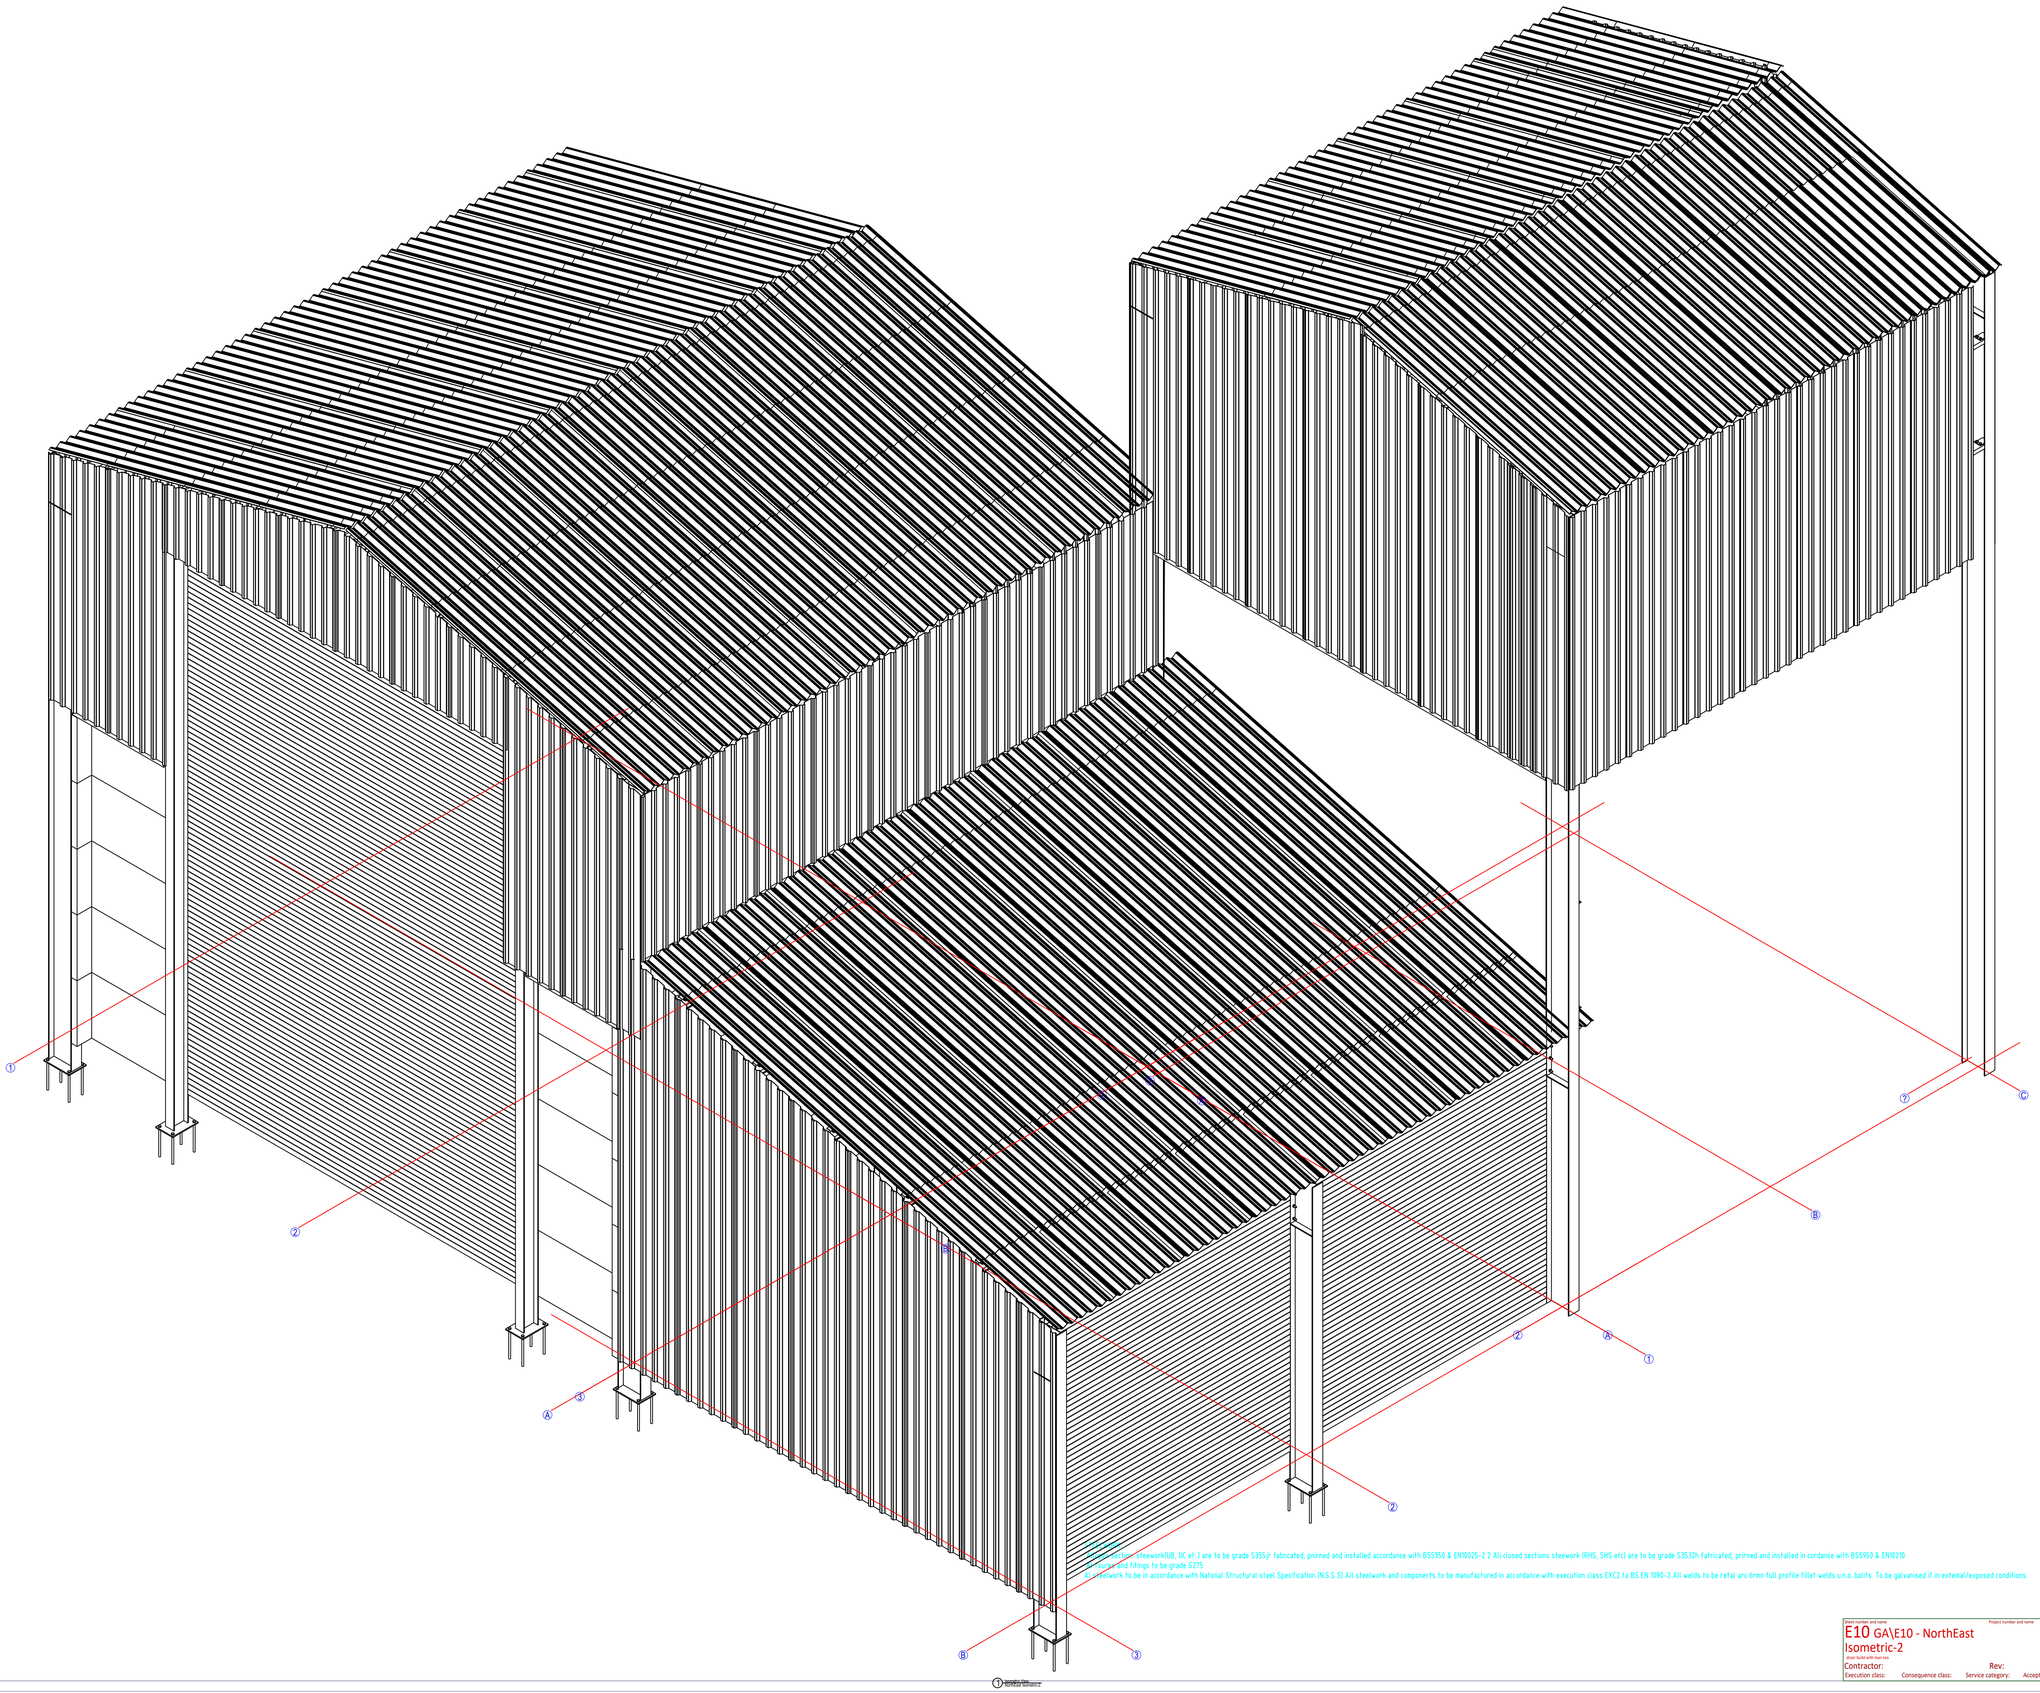



All steelwork
Hollow sections (Steelwork)(UB, UC etc) are to be grade S355jr fabricated, primed and installed accordance with BS5950 & EN10025-2 2 All closed sections steelwork (RHS, SHS etc) are to be grade S355Jh fatricated, primed and installed in cordance with BS5950 & EN10210
All bolts and fittings to be grade 8.8 TB
All steelwork to be in accordance with National Structural steel Specification (N.S.S.S) All steelwork and componerts to be manufactured in accordance with execution class EXC2 to BS EN 1090-2 All welds to be retal arc 6mm full profile fillet welds u.n.o. bolts. To be galvanised if in extemal/exposed conditions.

Project number and name
E10 GA\E10 - NorthEast
Isometric-2
Plan build with topo doc
Contractor:
Execution class: Consequence class: Service category: Acceptance criteria:
Rev:
Drawing date: 11/12/2025
Drawn:
Checked:
Approved:
Format: A1 Scale: 1/37 Unit: mm

Parabuild