




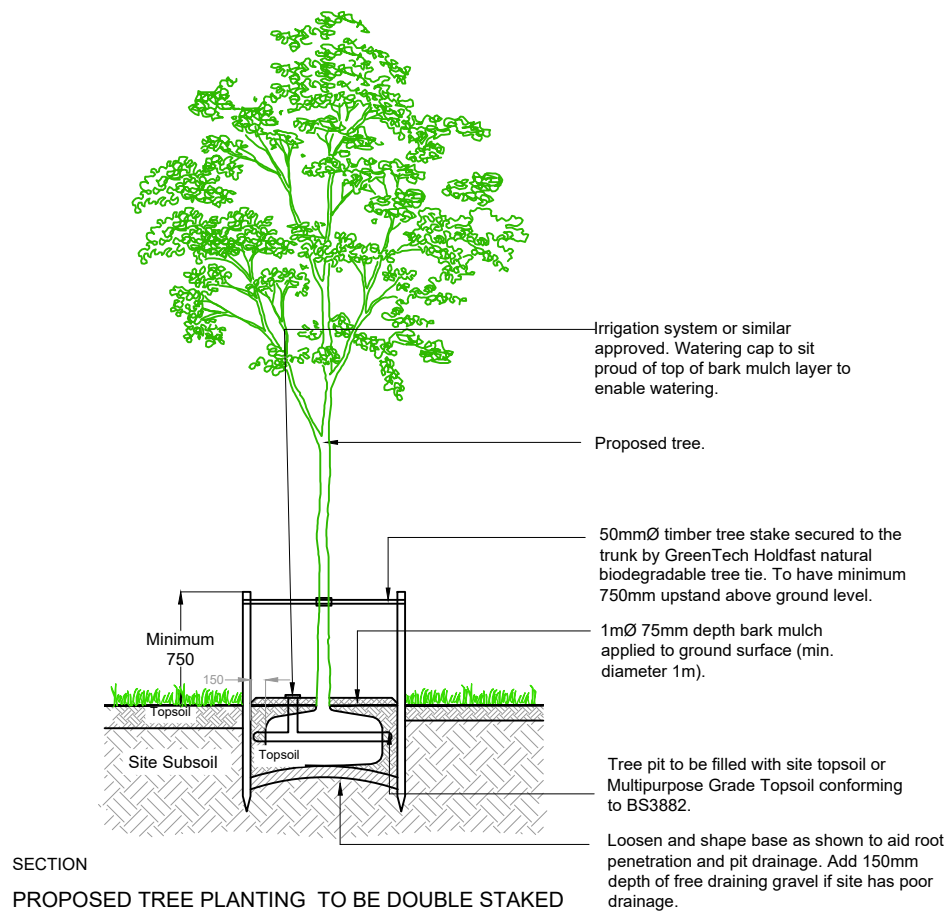


SECTION
PROPOSED TREE PLANTING TO BE DOUBLE STAKED

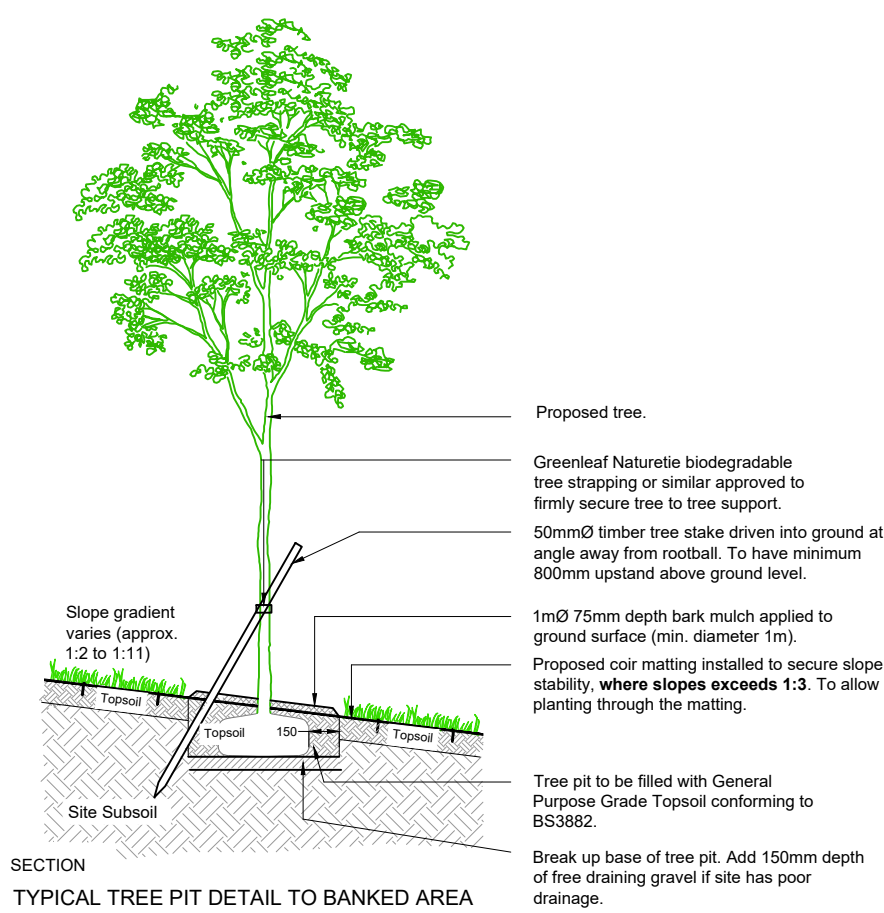

SECTION
TYPICAL TREE PIT DETAIL TO BANKED AREA

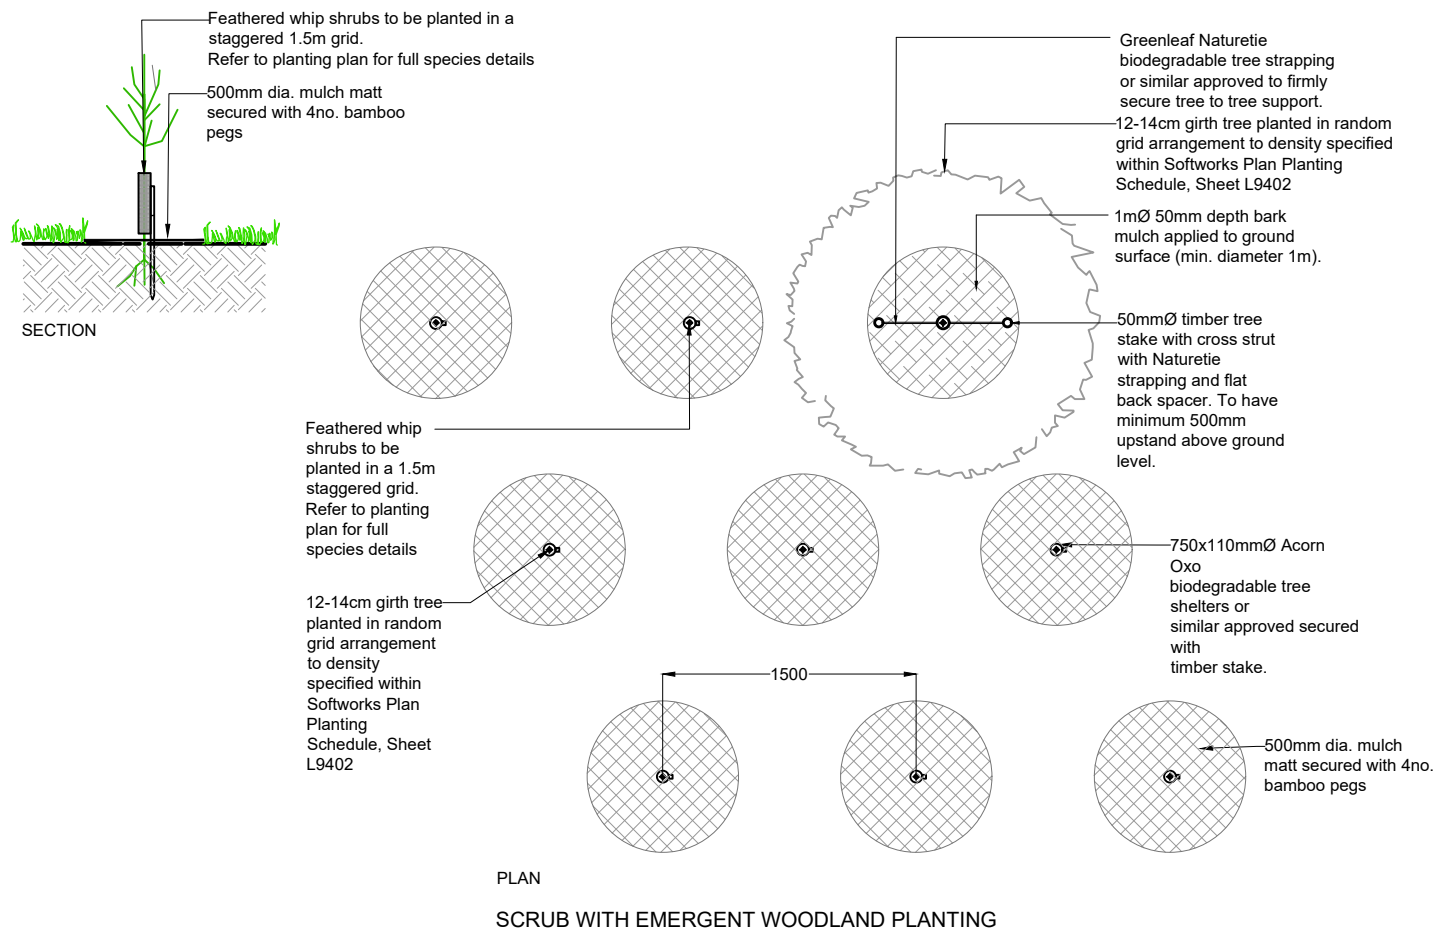

PLAN
SCRUB WITH EMERGENT WOODLAND PLANTING

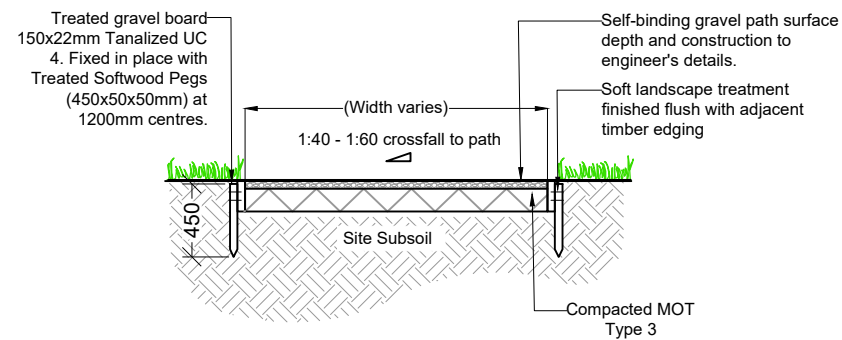

SECTION
SELF BINDING GRAVEL PATH

These drawings are not to be used for Tender or Construction Purposes

P3	17.11.25	NO OVER FOOTPATH REMOVED	AF
P2	21.10.25	UPDATED FOR PLANNING	PL/AF
P1	05.09.25	FOR PLANNING	AF/DE
REV	DATE	COMMENTS	AUTHOR / CHECKED

PROJECT TITLE			
Chicklade Services			
DETAIL			
Landscape Details (Sheet 2 of 3)			
DRAWING NUMBER (PROJECT ORIGINATOR-ZONE-LEVEL-TYPE-ROLE-NUMBER)			
25098 - LHC - 00 - XX - DR - L - 9202			
STATUS		STATUS DESCRIPTION	
D0		FOR PLANNING	
REVISION	DATE	SCALE	
P3	AUGUST 2025	1:50 @ A3	
CONTRACTORS MUST CHECK ALL DIMENSIONS ON SITE - ONLY FIGURED DIMENSIONS ARE TO BE WORKED FROM - DISCREPANCIES MUST BE REPORTED TO THE ARCHITECT BEFORE PROCEEDING - © THIS DRAWING IS COPYRIGHT			LHC PROJECT NUMBER
			25098