




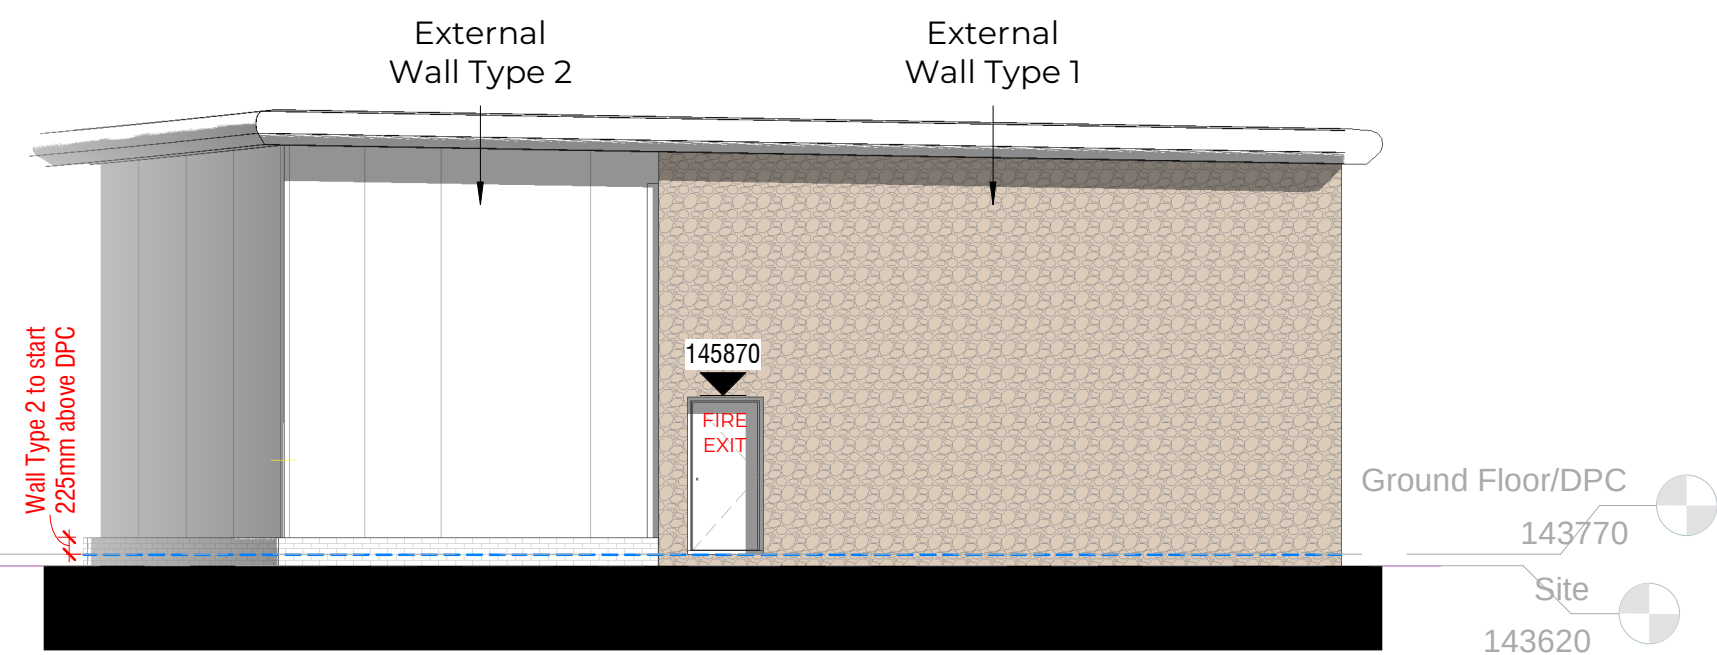


Elevation A
1:100

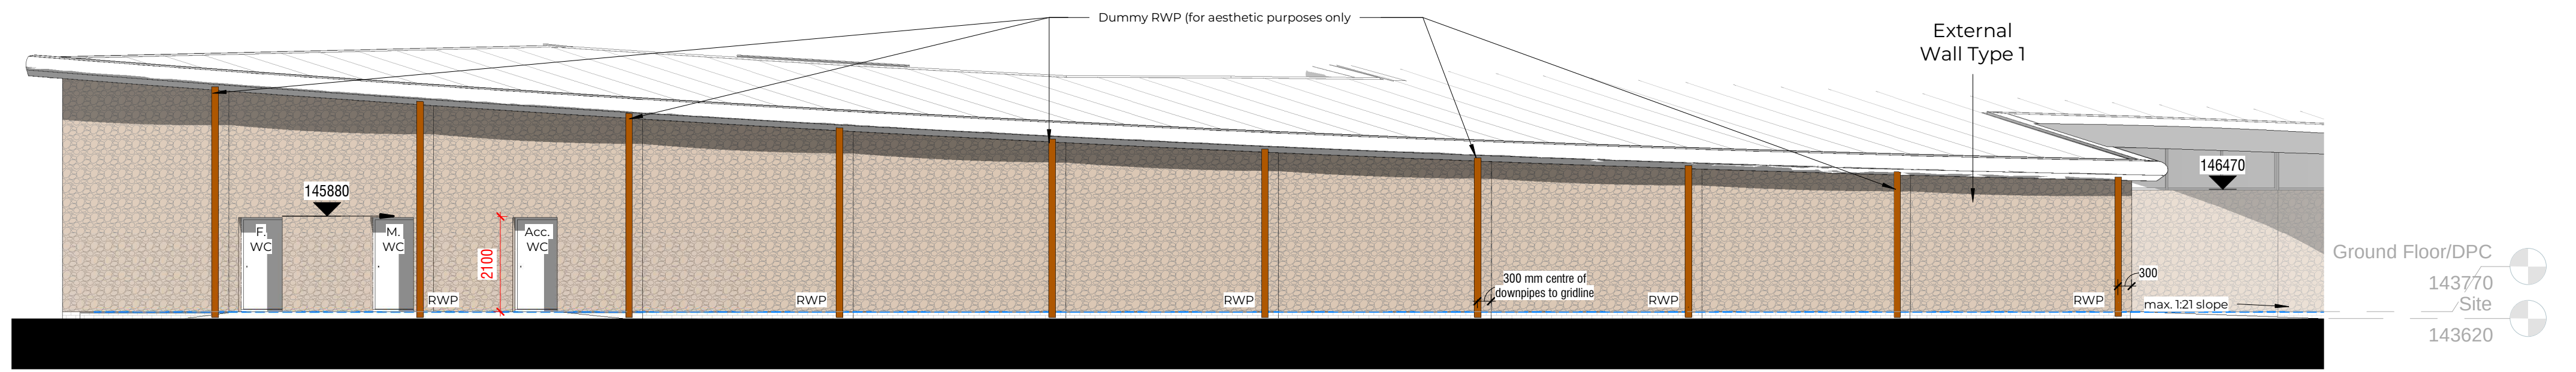


Elevation B
1:100

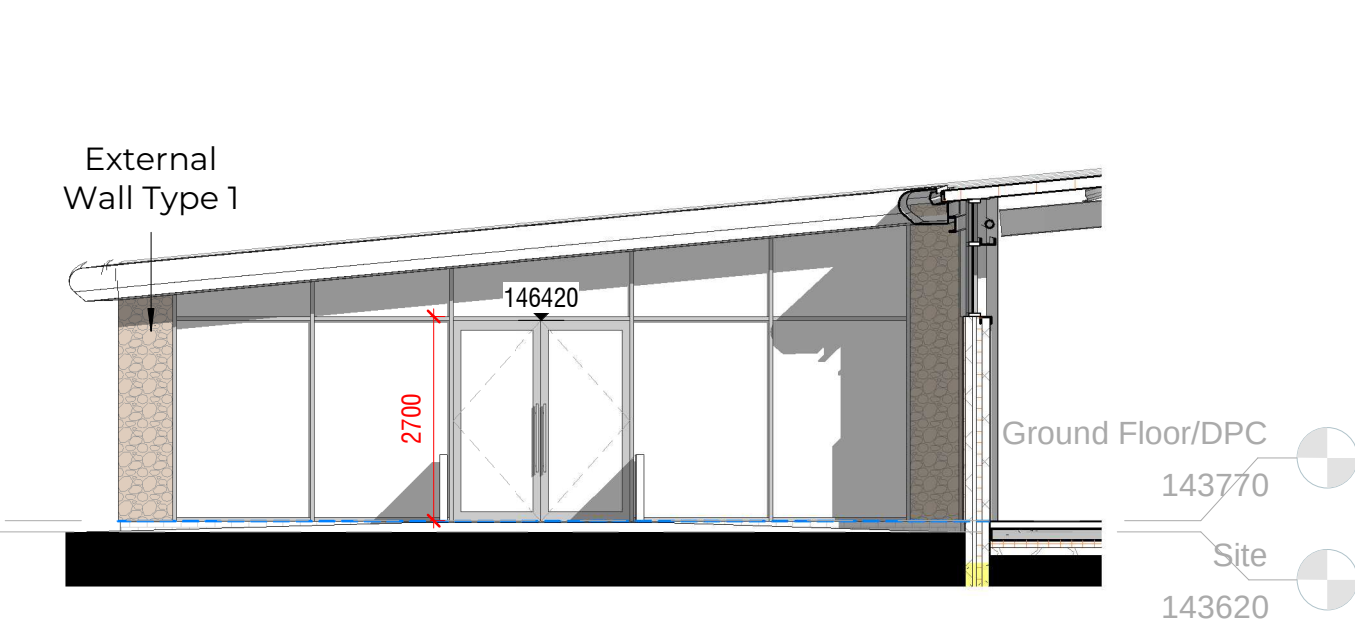


Elevation C
1:100

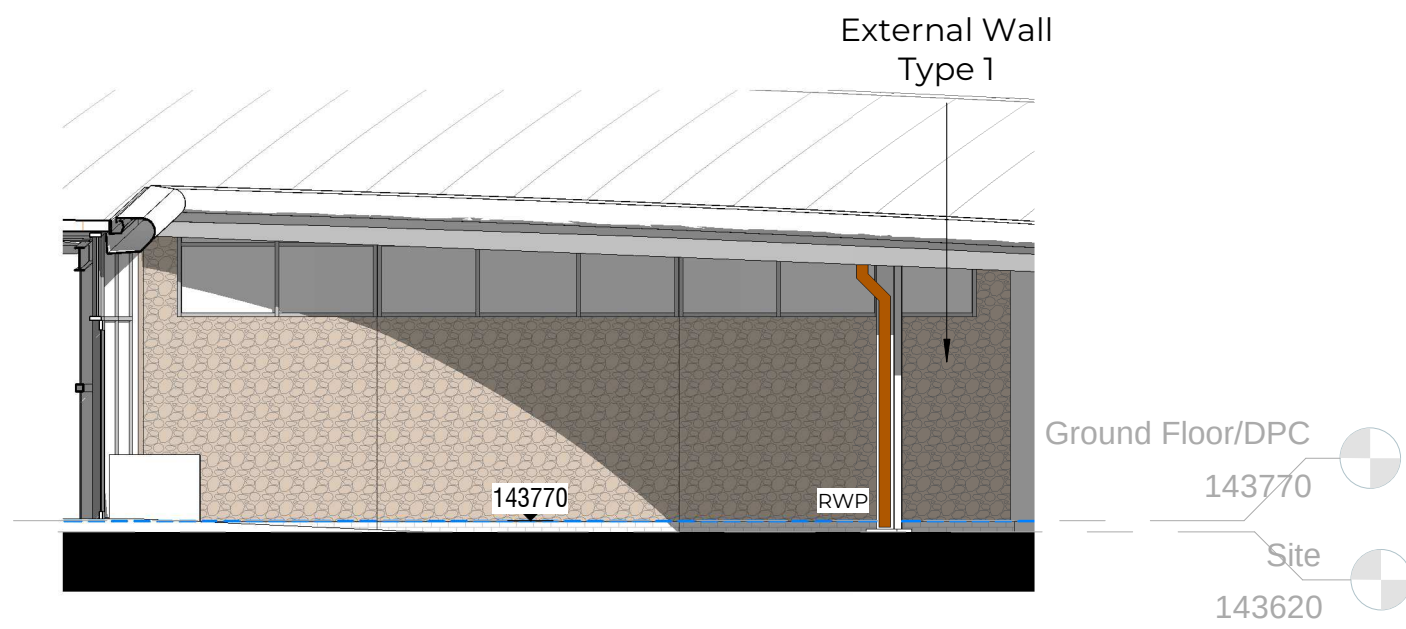


Elevation D
1:100

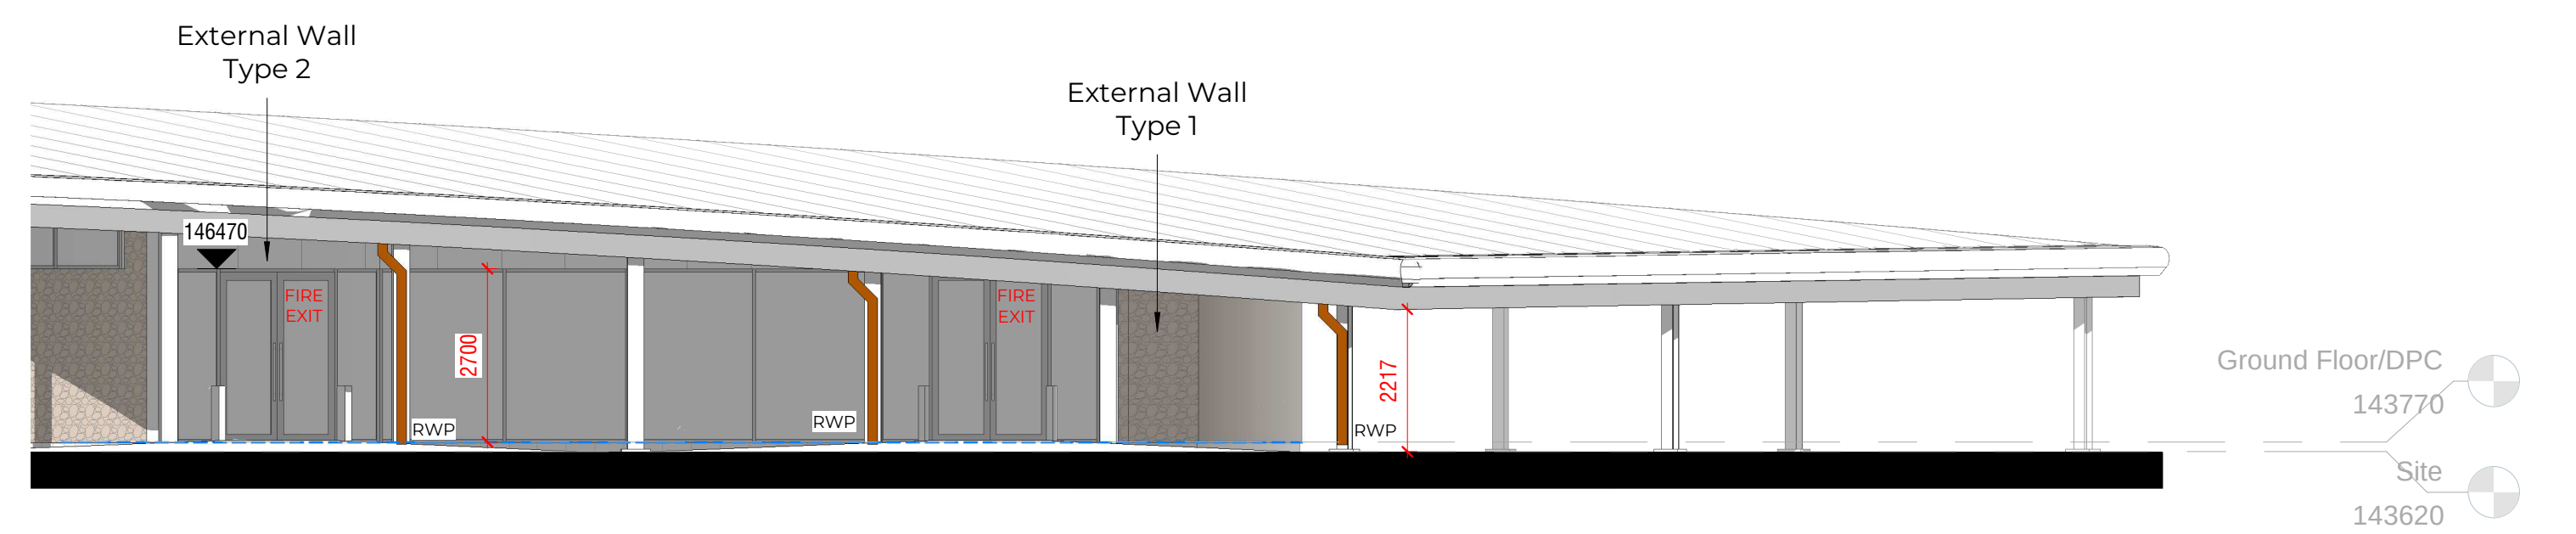


Elevation E
1:100

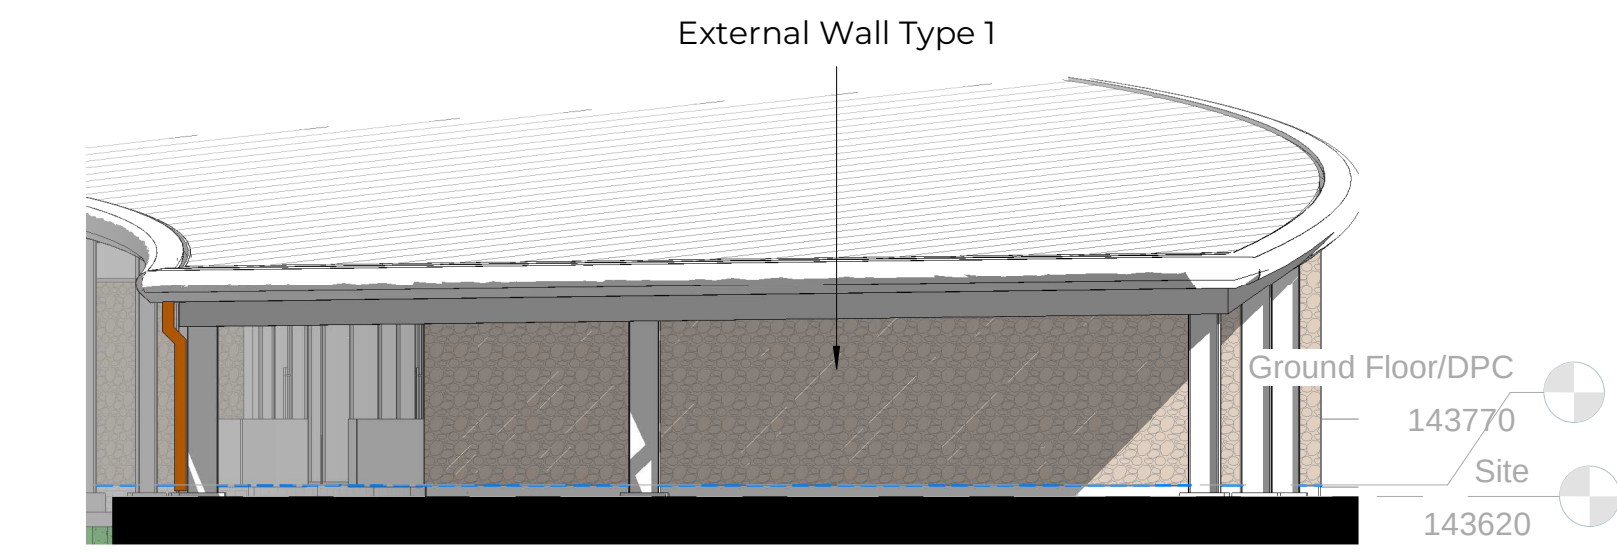


Elevation F
1:100

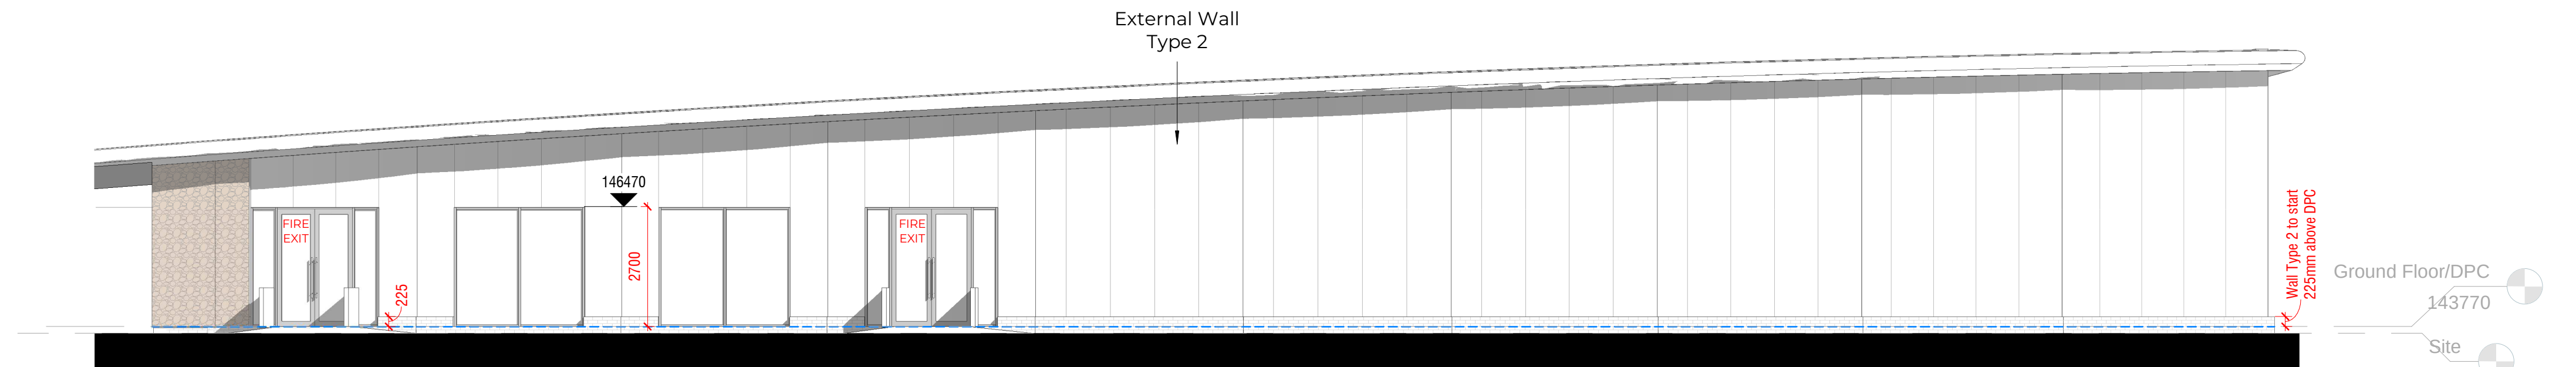


Elevation G
1:100

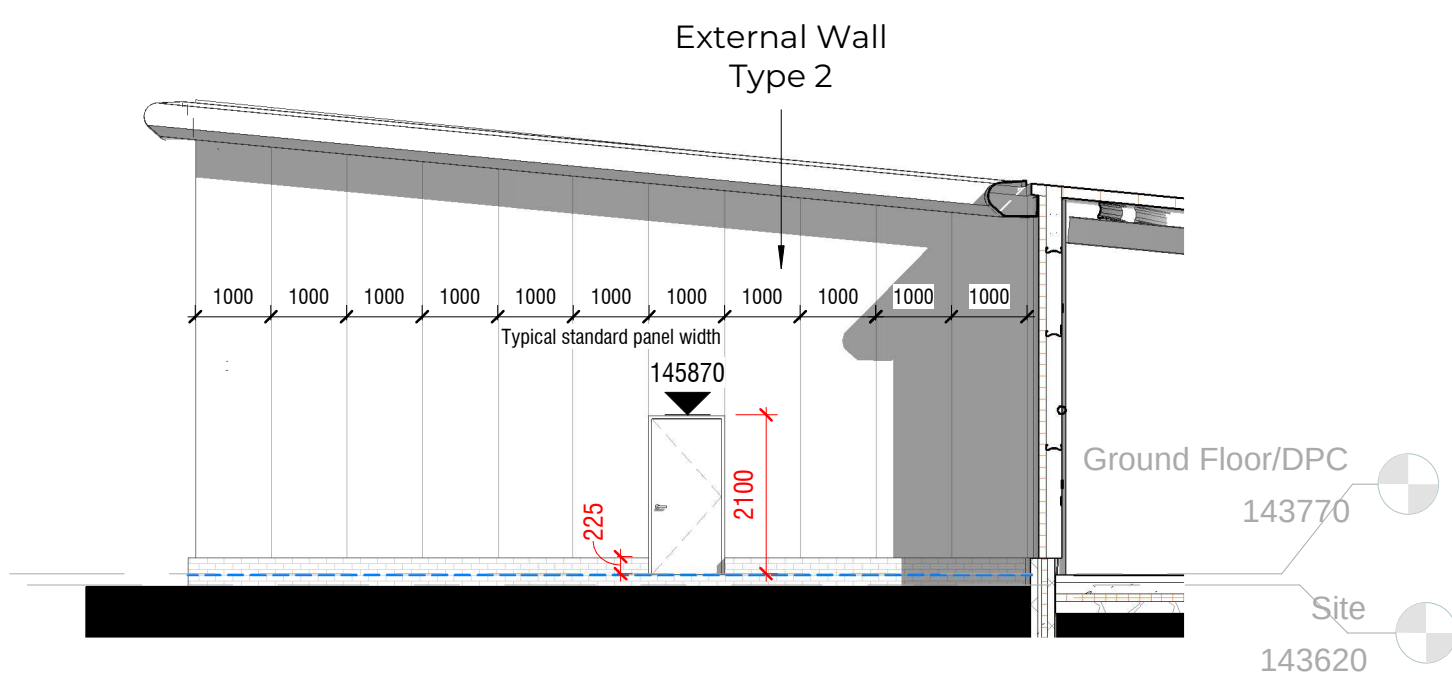


Elevation H
1:100

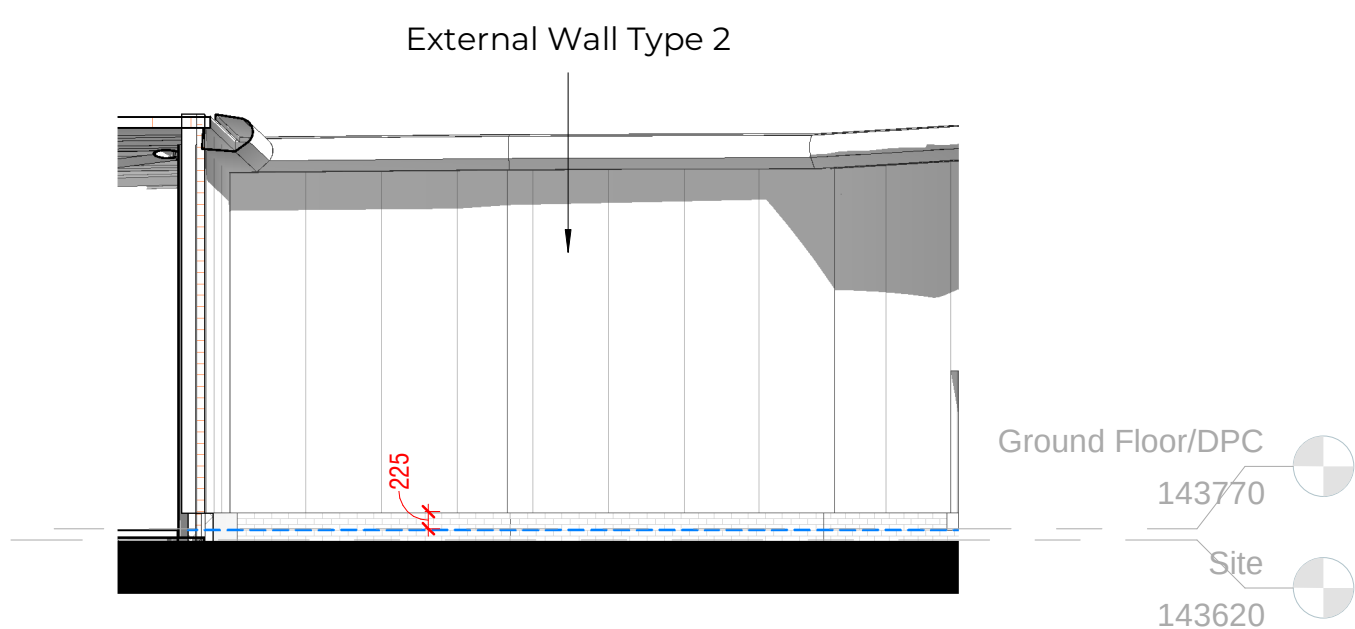

Elevation J
1:100

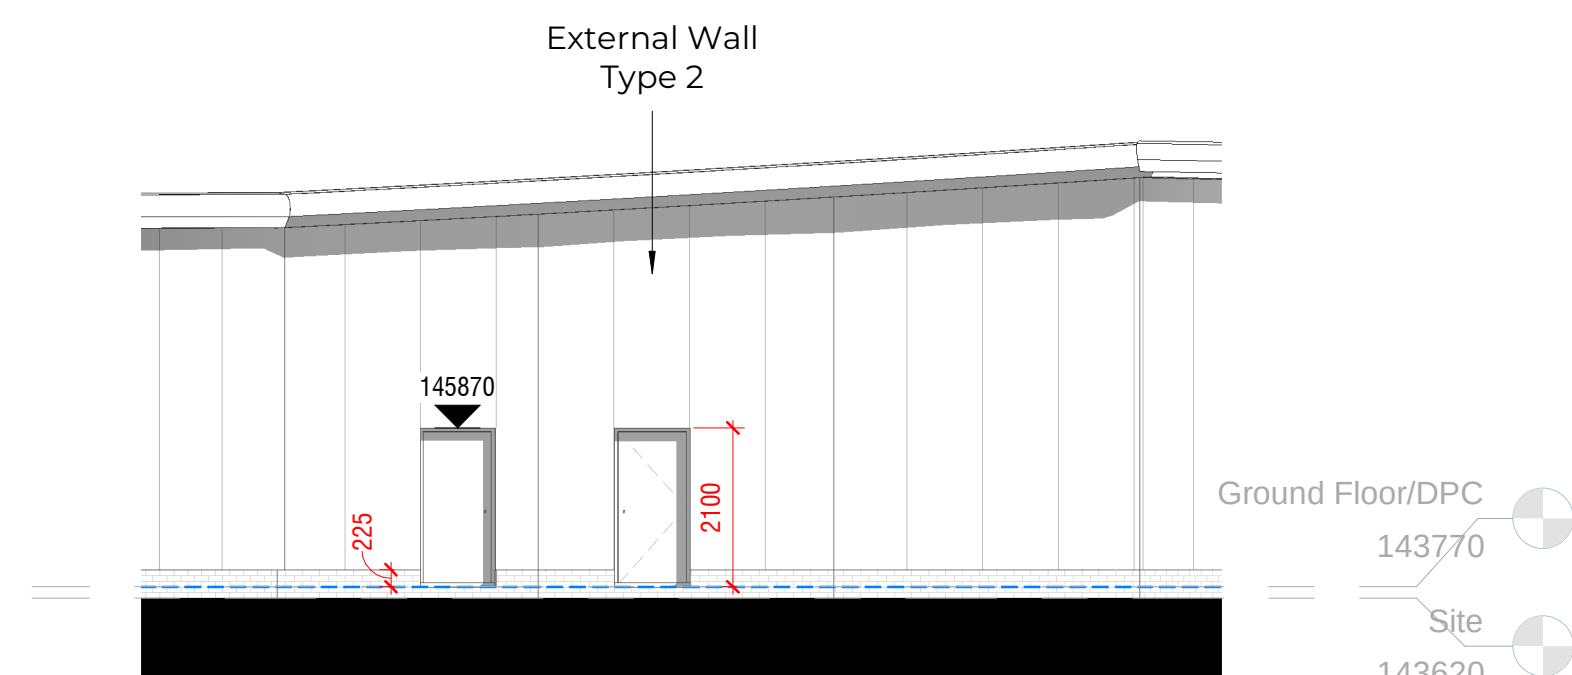

Elevation K
1:100

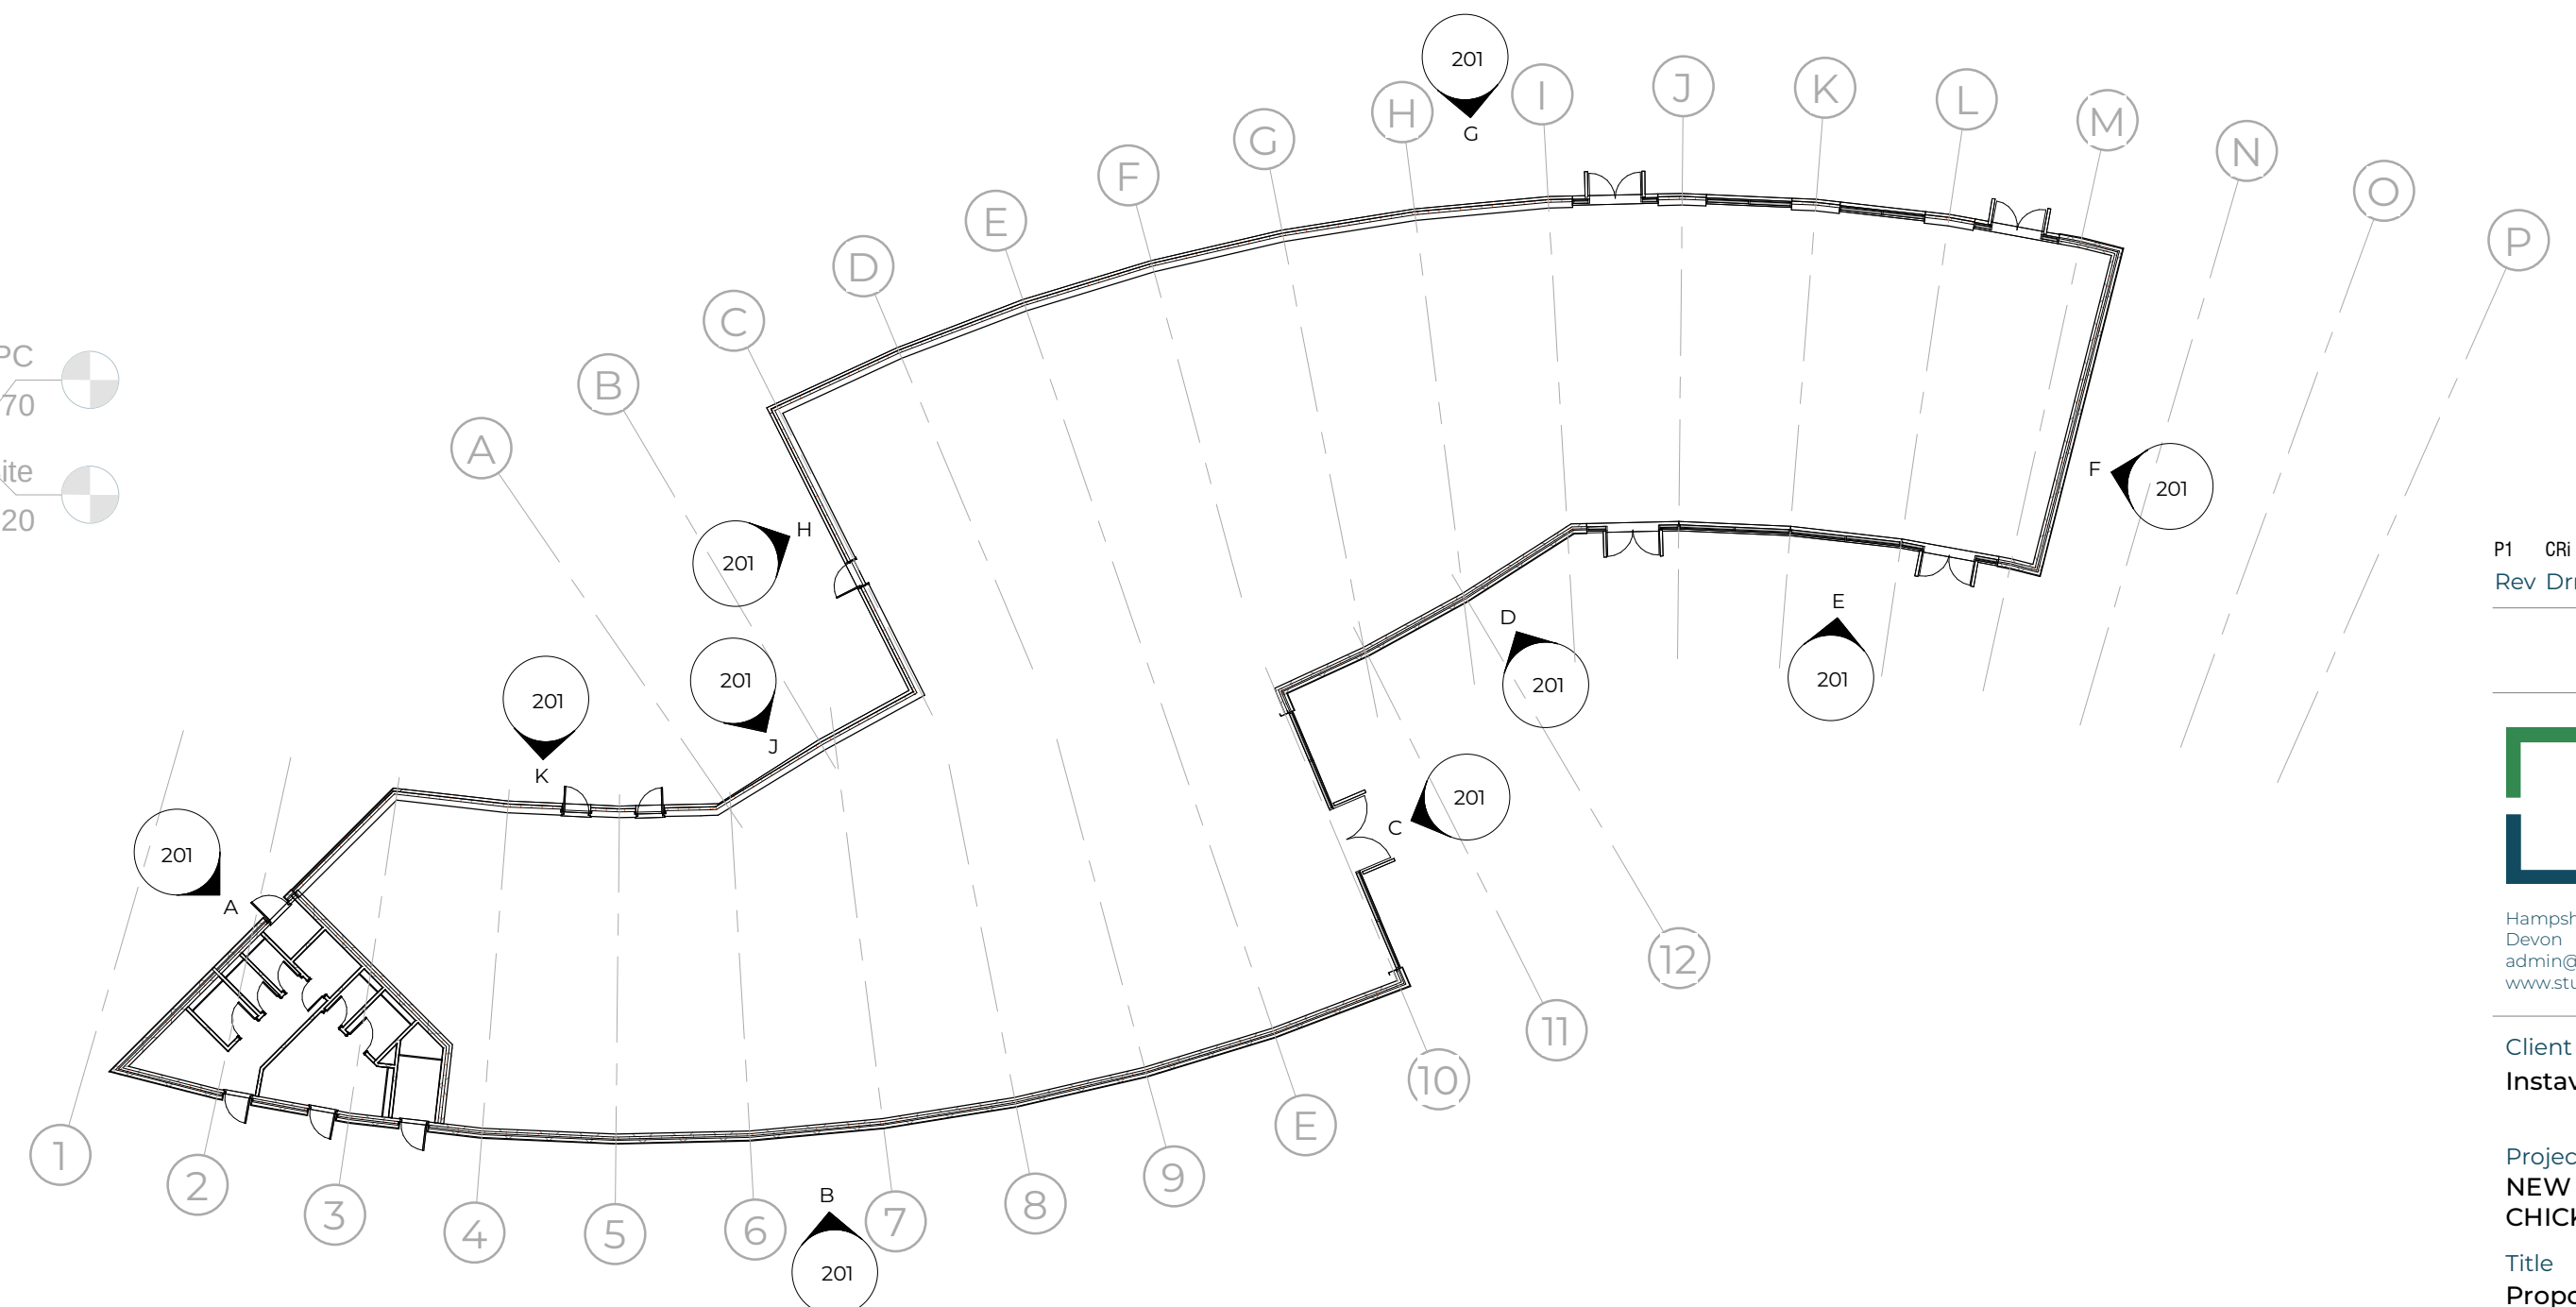

Key Plan
1:250

External Walls (above DPC).
Type 1 - External Masonry Wall with Stonework Cladding.
Type 2 - External Insulated Cladding Panels (100mm core Kingspan Quadcore Evolution Axis)

P1 CRI Planning Issue 10.12.25
Rev Drn Revision Date Chk

PLANNING



Hampshire 01794 510255
Devon 01392 327054
admin@saarchitects.co.uk
www.studiofourarchitects.com

Client
Instavolt

Project
**NEW EV-CHARGING SUPERHB
CHICKLADE SERVICES**

Title
Proposed Elevations

Date	Scale	Paper	Drawn
Oct 25	As indicated	A1	CRI
Job N° 45075	Dwg. N° 201	Revision P1	

Z:\My Documents\Proposals\45075 Chicklade Services Ltd\chicklade\0255.rvt