

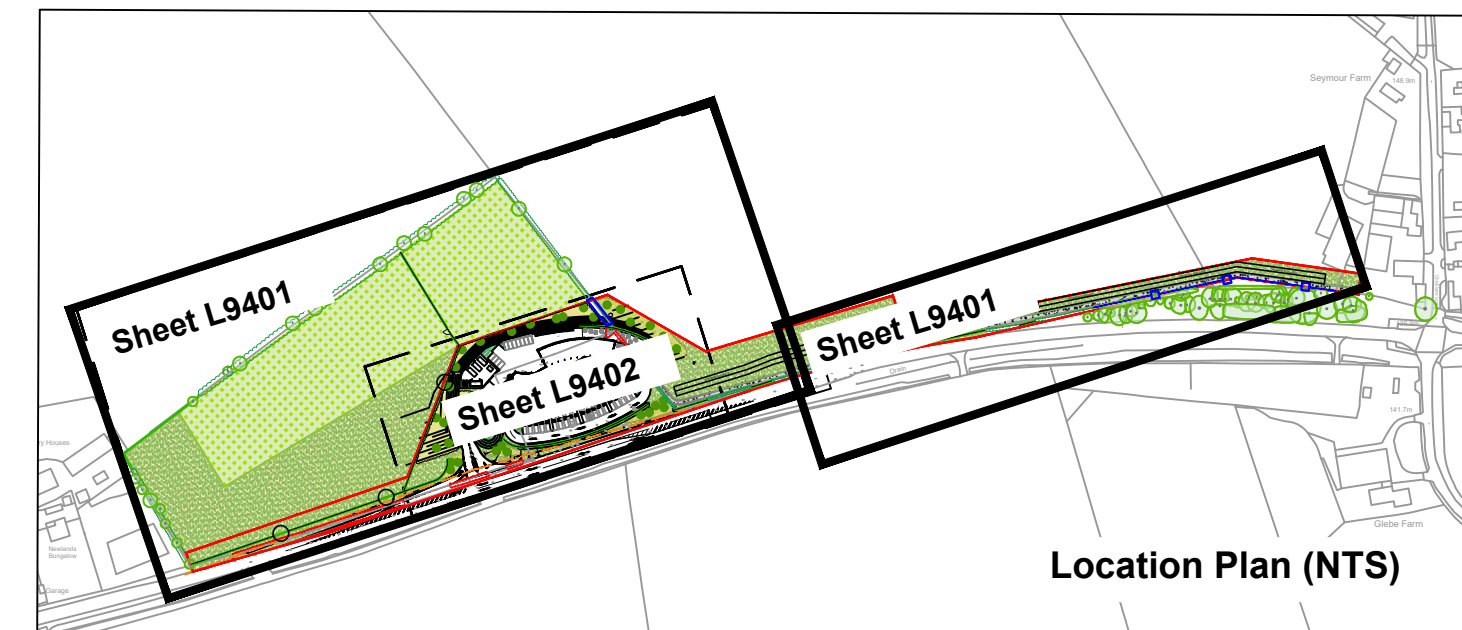


- KEY**
- Proposed Redline Boundary
 - Existing Trees/ Hedge - Retained and Enhanced
 - Existing Woodland Retained - Root Protection Areas (RPA) (Pink)
 - Existing Hedge - Removed
 - Tree Planting
 - Native Scrub Woodland with Emergent Native Trees
 - New Native Mixed Species Hedgerow
 - Tree Protection Fencing
Temporary fencing during construction phases to protect existing hedgerows & trees
 - Bunding
Refer to LHC Landscape Details L9201-L9202
 - Wildflower Turf
 - Native & Ornamental Shrub Planting
 - Grass Seed - Species Rich Grassland
 - Grass Seed - Wildflower Meadow (Outside of Redline, within Wider Ownership)

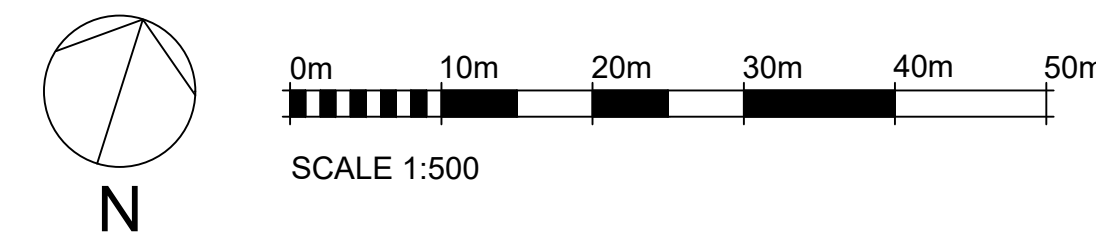

These drawings are not to be used for Tender or Construction Purposes

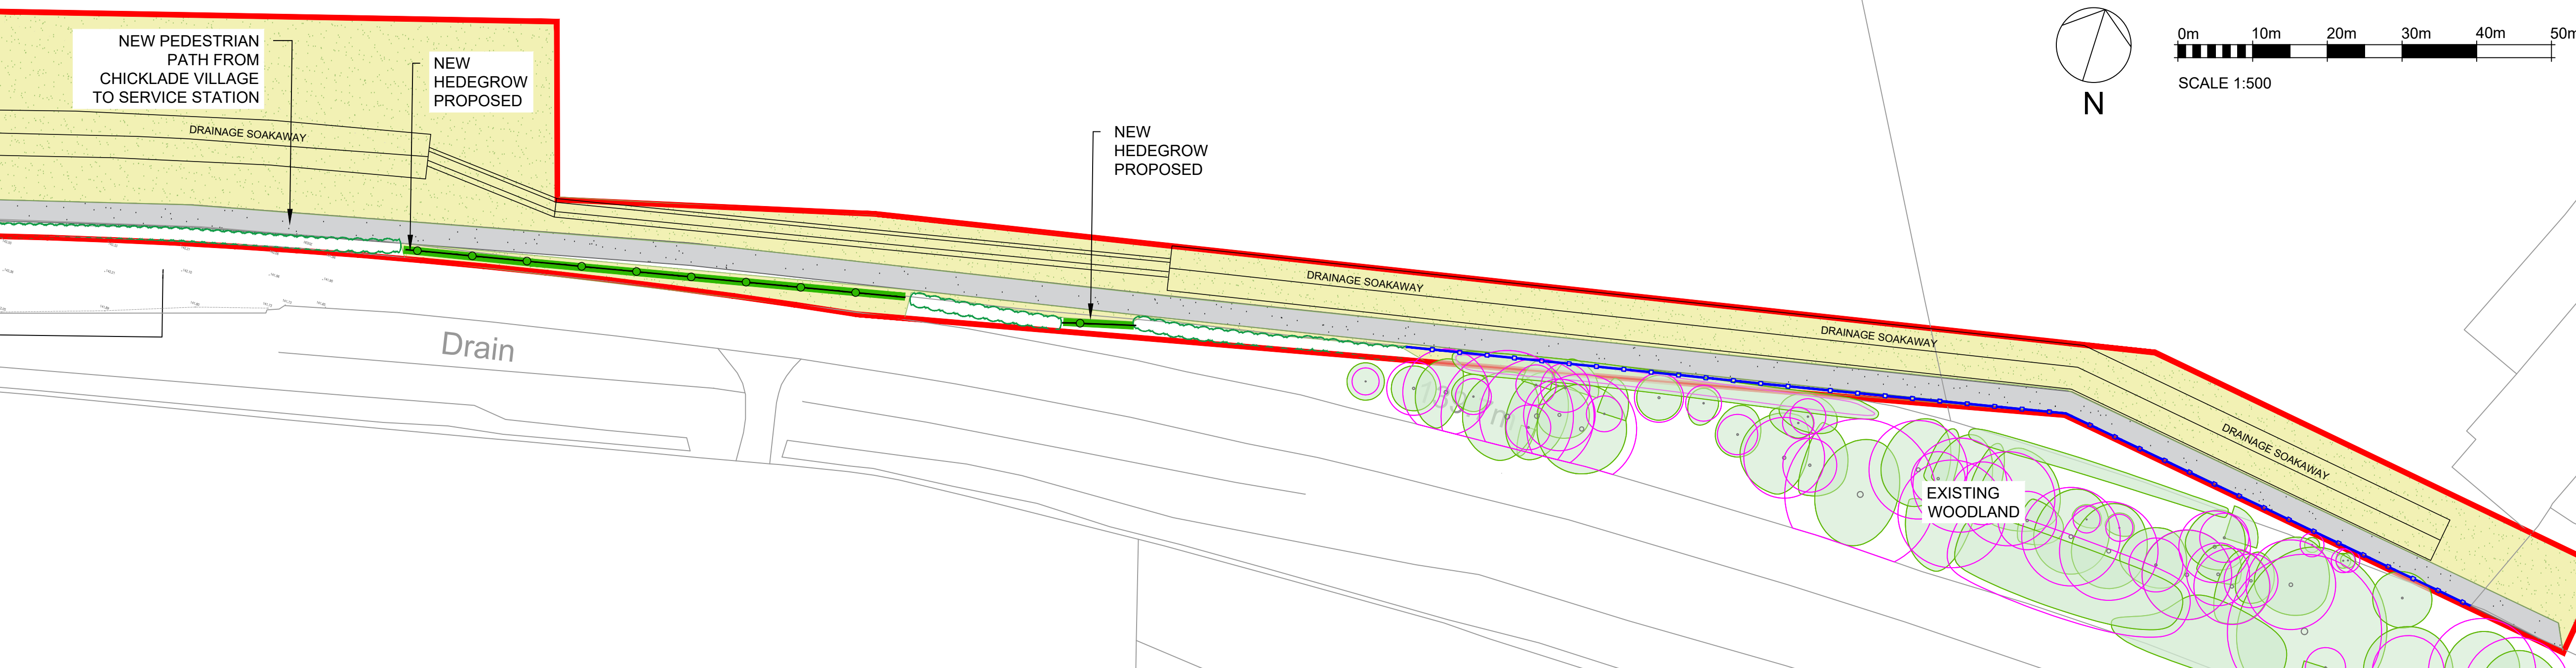

PROJECT TITLE			
Chicklade Services			
DETAIL			
Softworks Plan (Sheet 1 of 2)			
DRAWING NUMBER (PROJECT-ORIGINATOR-ZONE-LEVEL-TYPE-ROLE-NUMBER)			
25098 - LHC - 00 - XX - DR - L - 9401			
STATUS	STATUS DESCRIPTION		
D0	FOR PLANNING		
REVISION	DATE	SCALE	
P4	AUGUST 2025	1:500 @ A1	
CONTRACTORS MUST CHECK ALL DIMENSIONS ON SITE - ONLY FIGURED DIMENSIONS ARE TO BE WORKED FROM - DISCREPANCIES MUST BE REPORTED TO THE ARCHITECT BEFORE PROCEEDING - THIS DRAWING IS COPYRIGHT			LHC PROJECT NUMBER
			22021CS