


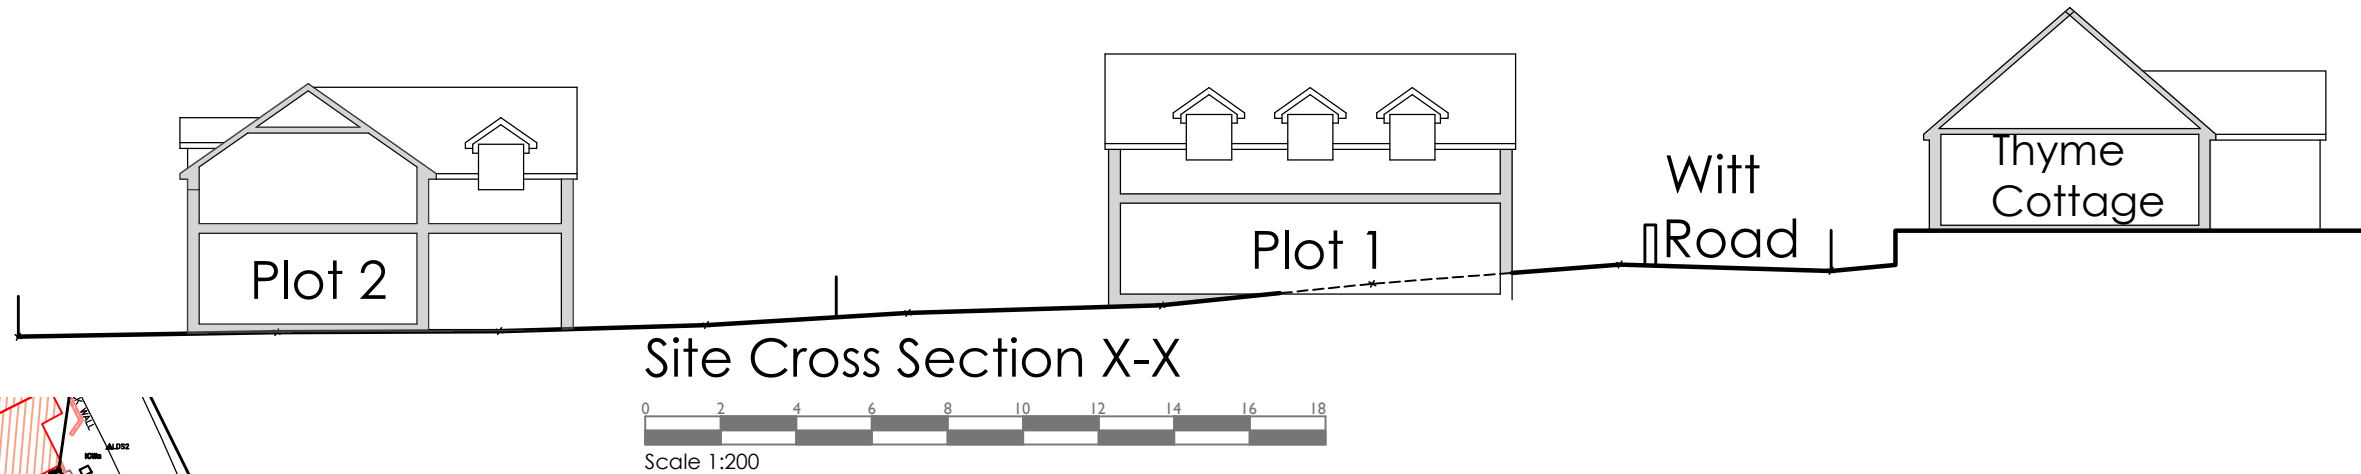

DISCLAIMER: This drawing is copyright and the property of Trinity Rose Architecture Ltd and information is not to be disclosed or reproduced. All dimensions are millimetres, you should not scale from the drawing unless for planning purposes and use figured dimensions where shown. If you are in doubt or the contents of the drawing are not suitable please ask. Please use this drawing in conjunction with all consultants information and site specifications.

A	DEC 25	Updated for PLANNING
Rev	Date	Details

TRINITYROSE
ARCHITECTURE

www.trinity-rose.co.uk architecture@trinity-rose.co.uk T: 01962 880426

Issue

Client
Mr. Lylle Fairlie

Project
Land to SW of Witt Road
Winterslow

Drawing Title
Site Layout Option & Cross Section

Scale 1:500 & 1:200 @ A3	Date October 2025	Drawing Ref. B25-Wroa-P-007	Rev A
-----------------------------	----------------------	--------------------------------	----------