


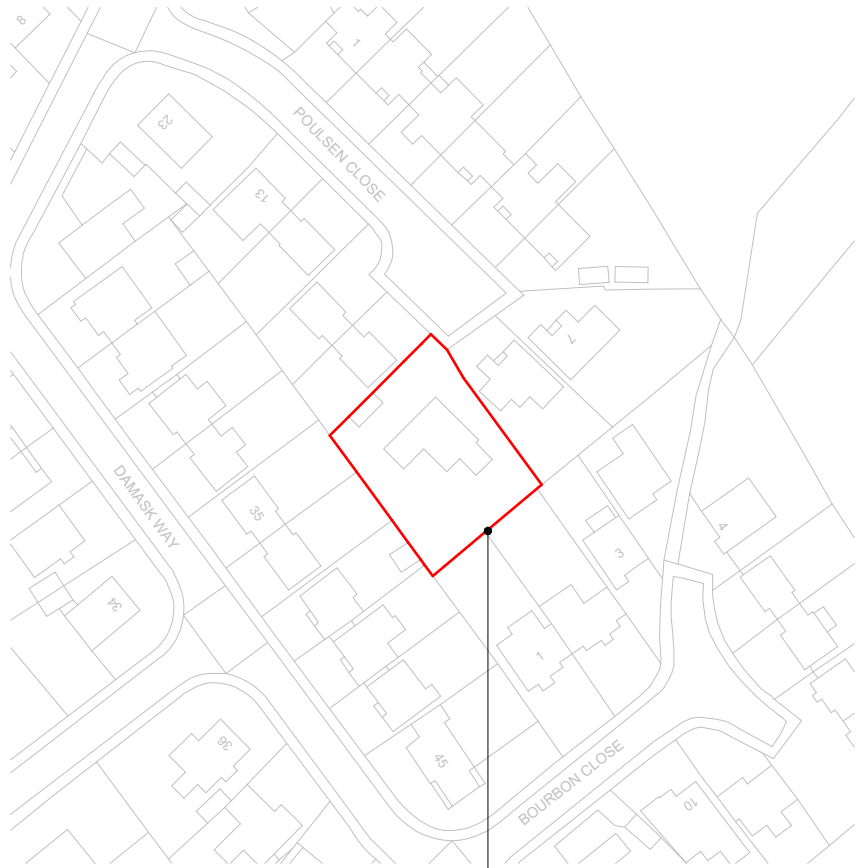


0 12.5M 25M 62.5M

SCALE: 1: 1250 @ A3

2 Location Plan
000 Scale -1 : 1250

Red Line Denotes Full
Extent of 9 Poulsen
Close ownership
Boundary

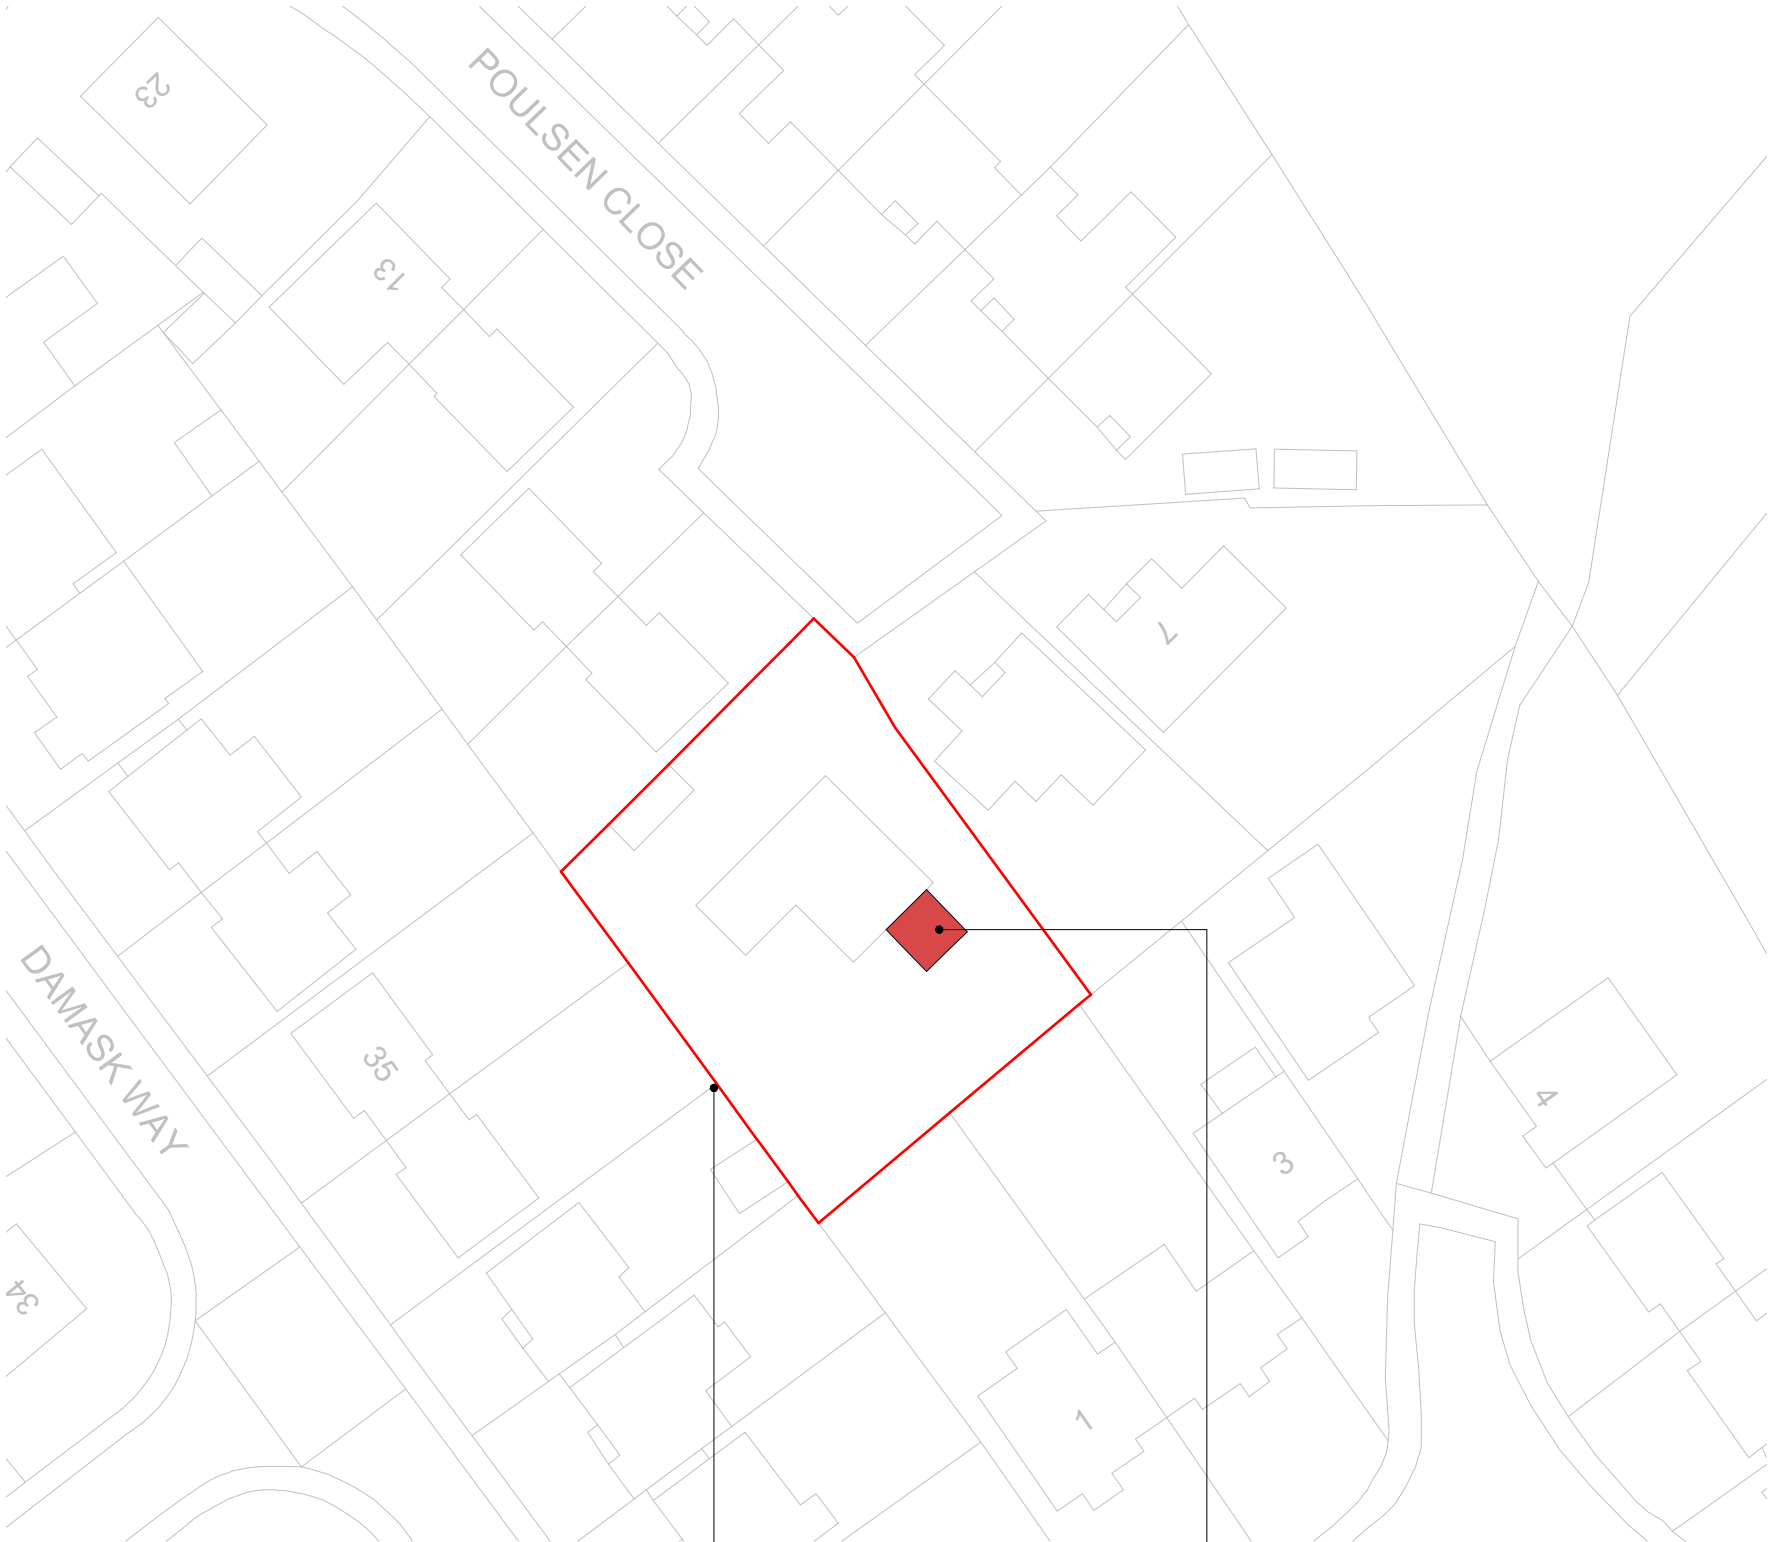

0 5M 10M 25M

SCALE: 1: 500 @ A3

1 Block Plan
000 Scale - 1 : 500

Red Line Denotes Full
Extent of 9 Poulsen
Close ownership
Boundary

Red Hatch Denotes
Full Extent of Proposed
Works

Notes:

- All drawings are subject to Planning and Building Control consent.
- The details shown are for design intent purposes only and are subject to further design development with suppliers and sub-contractors
- Proposals subject to consultation and approval from Local Authority Building Control or an Approved Inspector
- All setting out dimensions should be checked on-site prior to construction and any discrepancies and/or omissions should be reported to the Architect immediately
- Drawing survey carried out with laser measure device and subject to minor inaccuracies. Contractor to confirm dimensions on site prior to commencement of works. This survey was non-invasive and taken from ground level. External heights shown indicatively. Internal wall, floor, and roof build-ups shown indicatively. Drawings are for planning purposes only and subject to building control and other statutory approvals. No access was available to the loft space at time of survey
- Adjacent Properties and boundaries are shown for illustrative purposes only and have not been surveyed unless otherwise stated. All areas shown are approximate and should be verified before forming the basis of a decision. Do not scale other than for Planning purposes. All dimensions must be checked by the contractor before commencing work on site. No deviation from this drawing will be permitted without prior written consent of the architect. The copyright of this drawing remains with ArchiGold Design and may not be reproduced in any form without prior written consent

			Issued for:		PLANNING		JD JANJAWA DESIGNS	
			Project/Client:		Project Number:		25006	
			9 Poulsen Close,		Drawing:			
			Warminster		Location & Block Plan			
			BA12 9QD		Scale:		Dwg No: Rev:	
					As indicated@A3		000	
Rev.			Date		Details		T: 07479172827	
			Drawn		Chkd		JanjawaDesigns@Gmail.com	