


SECTION THROUGH PROPOSED SASH WINDOW
 SHOWING THROUGH GLAZING BAR BETWEEN THE SIX DOUBLE GLAZED UNITS.

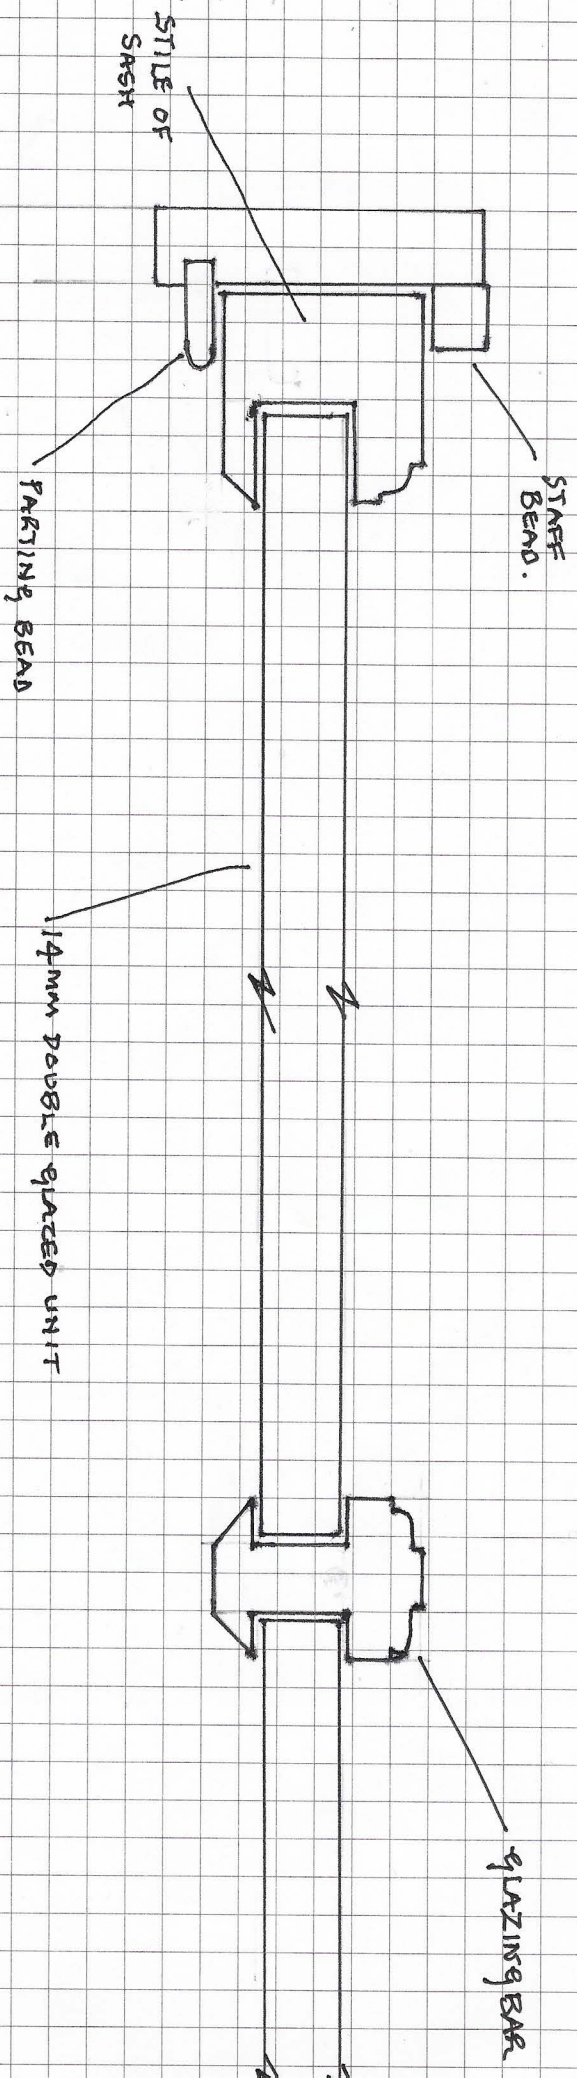

E. ST JOHNS COURT.
 SN101BU