


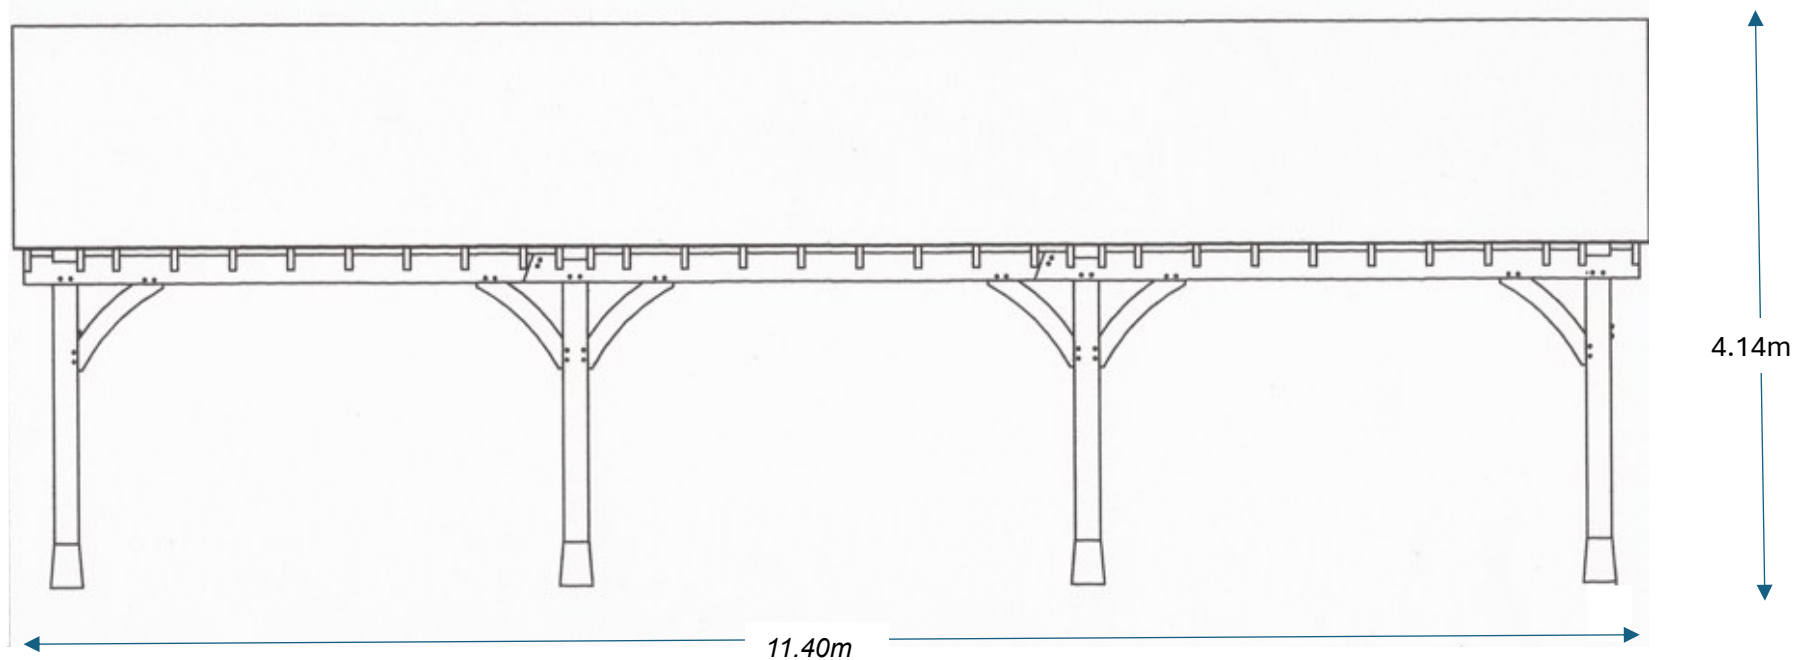

Oak frame set on straddle stones with a double pitched roof with a reconstituted slate cover (roof cover to match the Village Hall).

Rainwater goods in black PVCu round section to soakaway.

SUTTON BENDER VILLAGE HALL

Proposed Timber Frame
Gazebo Shelter

Dwg: GS1-1 Elevation

Scale: 1: 50 (A4)

Date: 12 December 2025

