


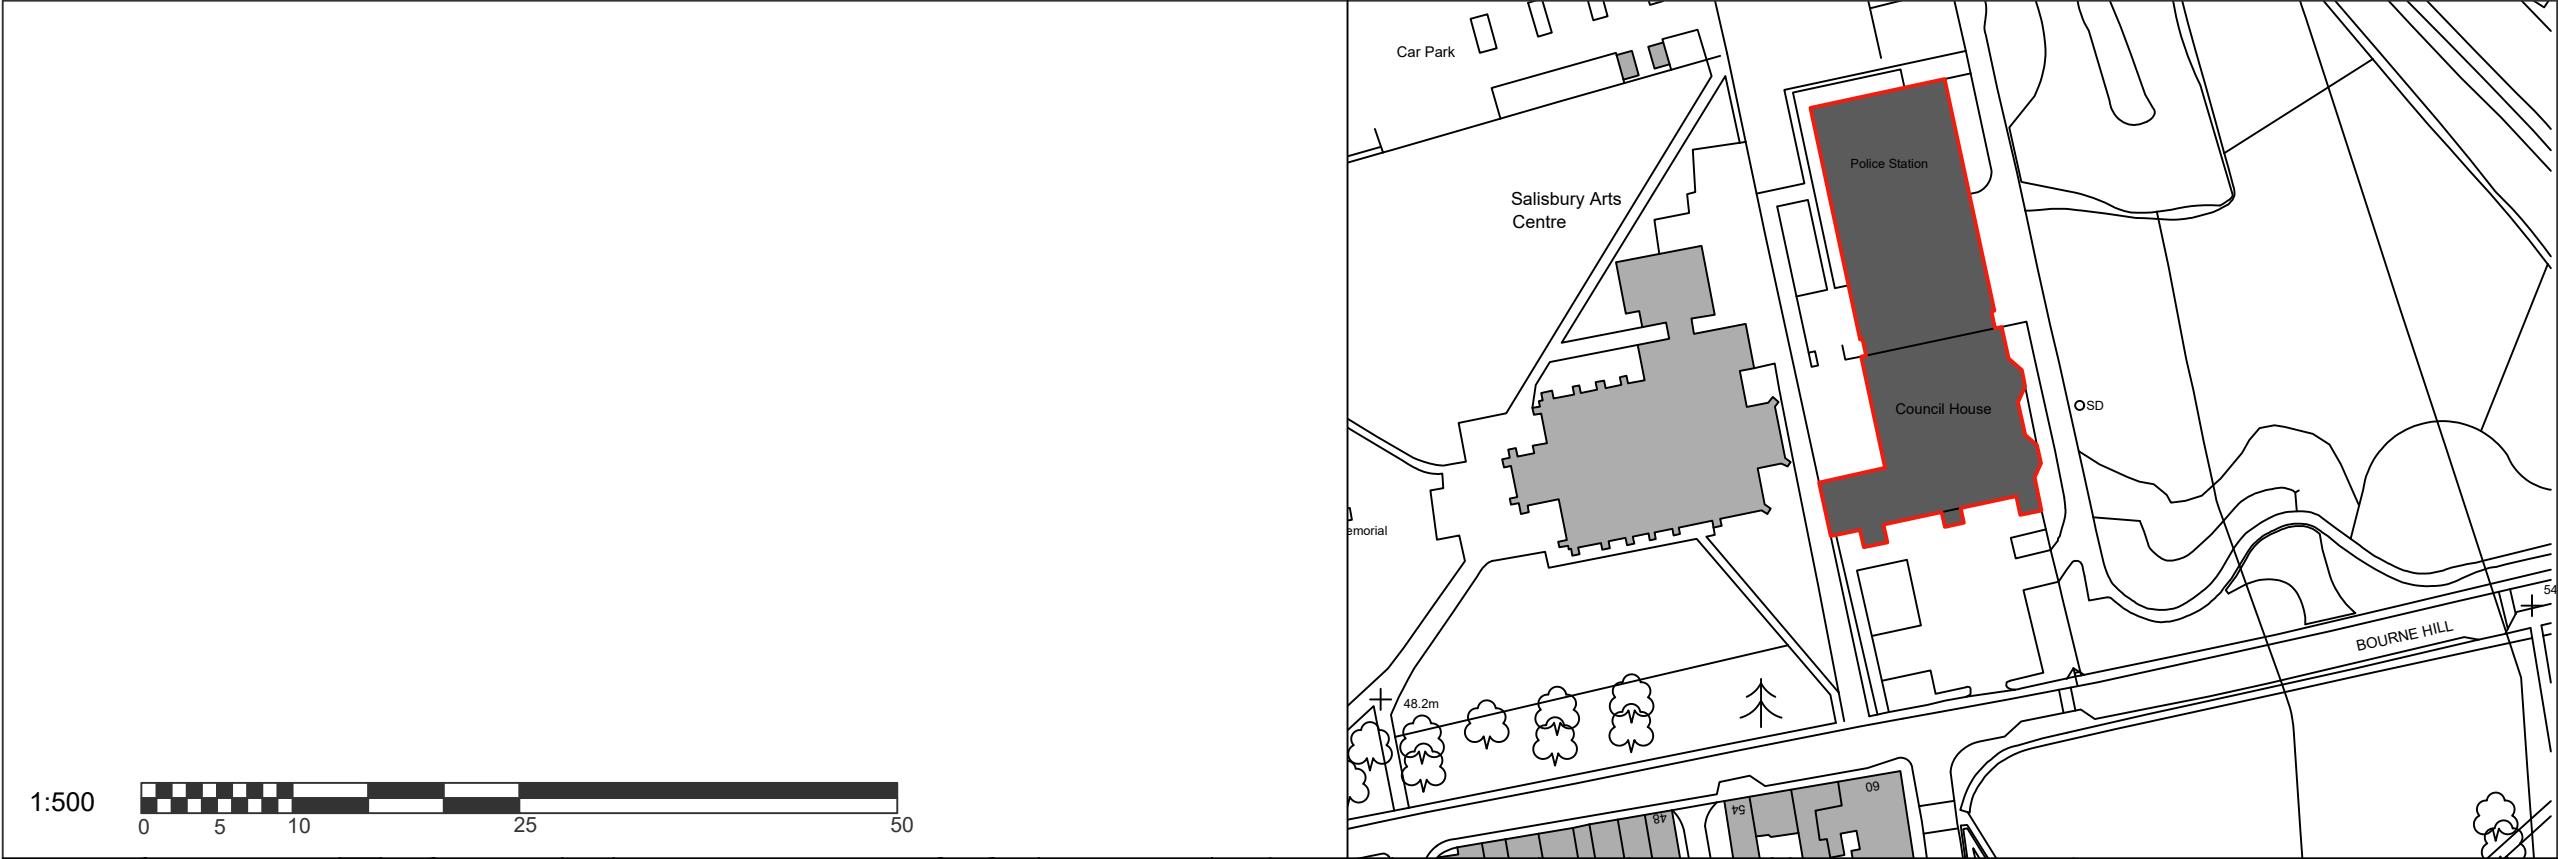

NOTES

DO NOT SCALE
Drawing for planning purposes only
All dimensions to be checked on site.



Pennys Cottage, Rockbourne,
Fordingbridge, Hampshire, SP6 3NL

Location

1:1250 & 1:500 @ A3	Drawn by: AS	Date: Oct. 2025
	Dwg Number: 25971-01	Revision: -

H B Historic Building
A S Advisory Service