


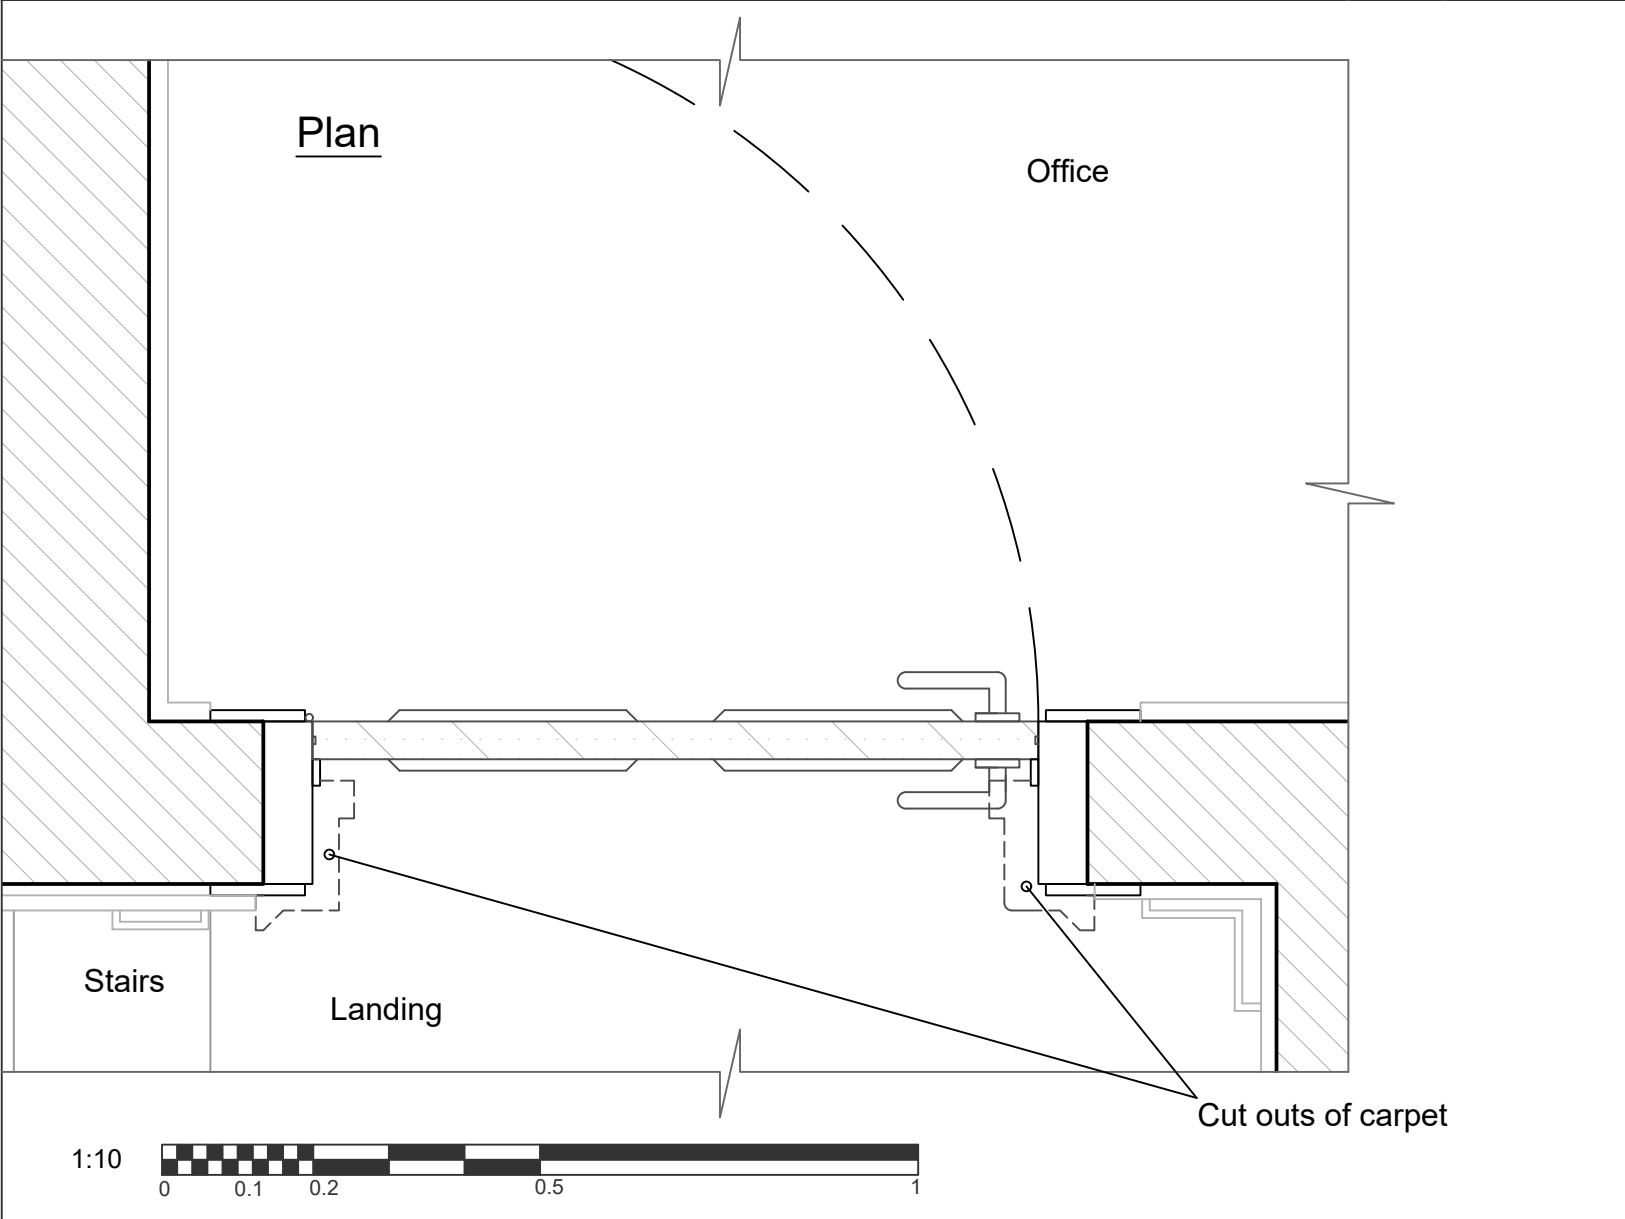

NOTES
DO NOT SCALE
Drawing for planning purposes only
All dimensions to be checked on site.

Bourne Hill House, Bourne Hill,
Salisbury, SP1 3UZ

Existing PVC door

Scale: 1:10@ A3	Drawn by: AS	Date: Nov. 2025
	Dwg Number: 25984-02	Revision: -

H B Historic Building
A S Advisory Service