


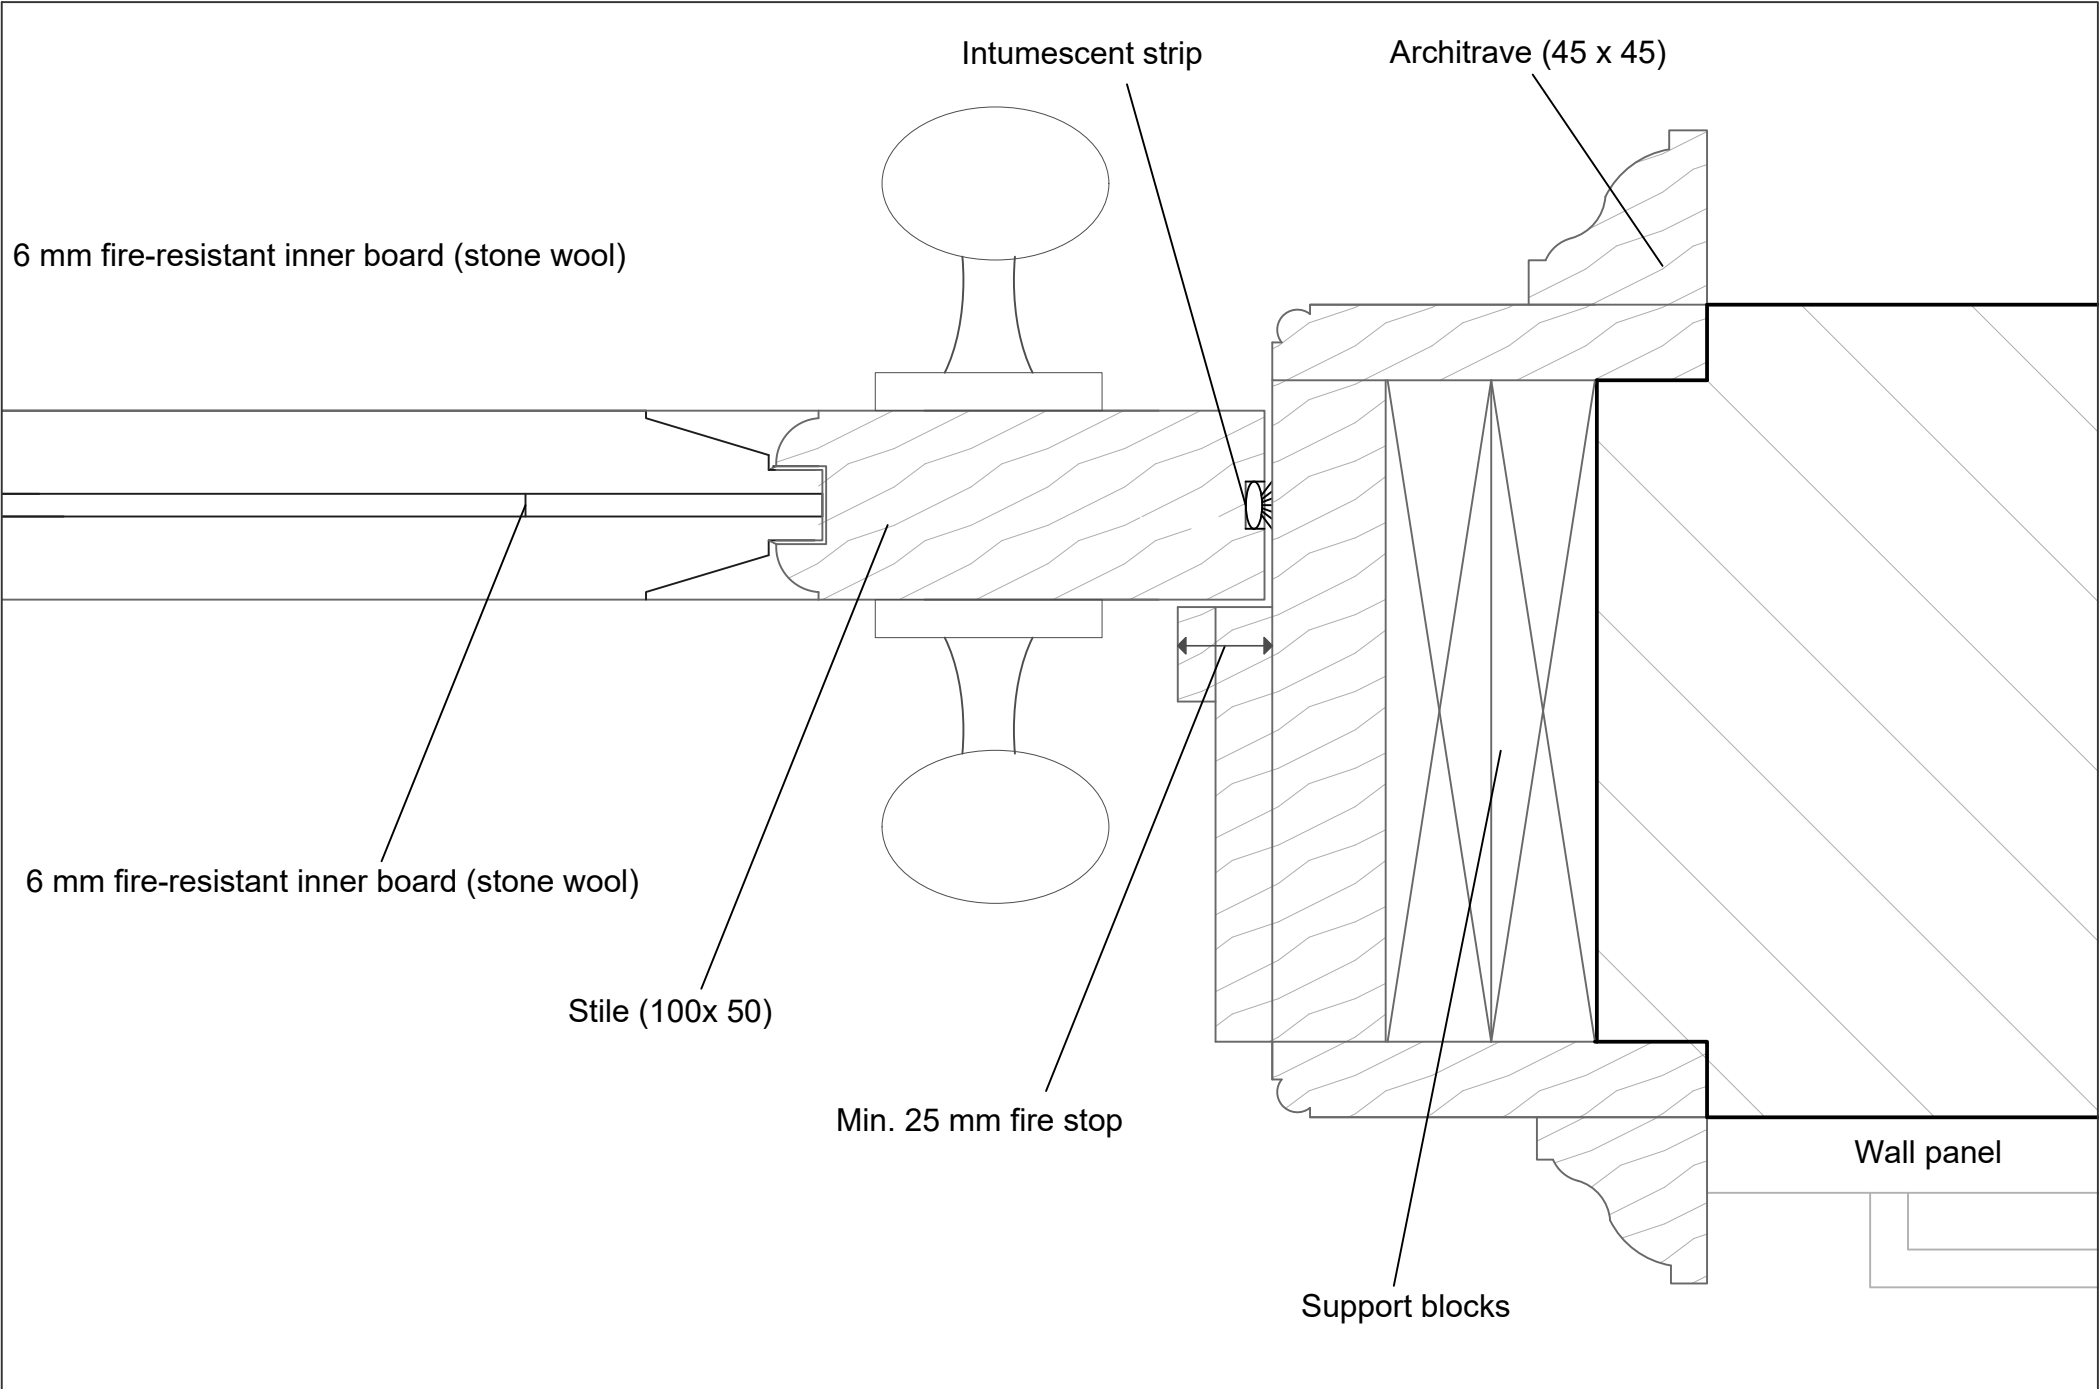


1:2



NOTES

DO NOT SCALE  
Drawing for planning purposes only  
All dimensions to be checked on site.

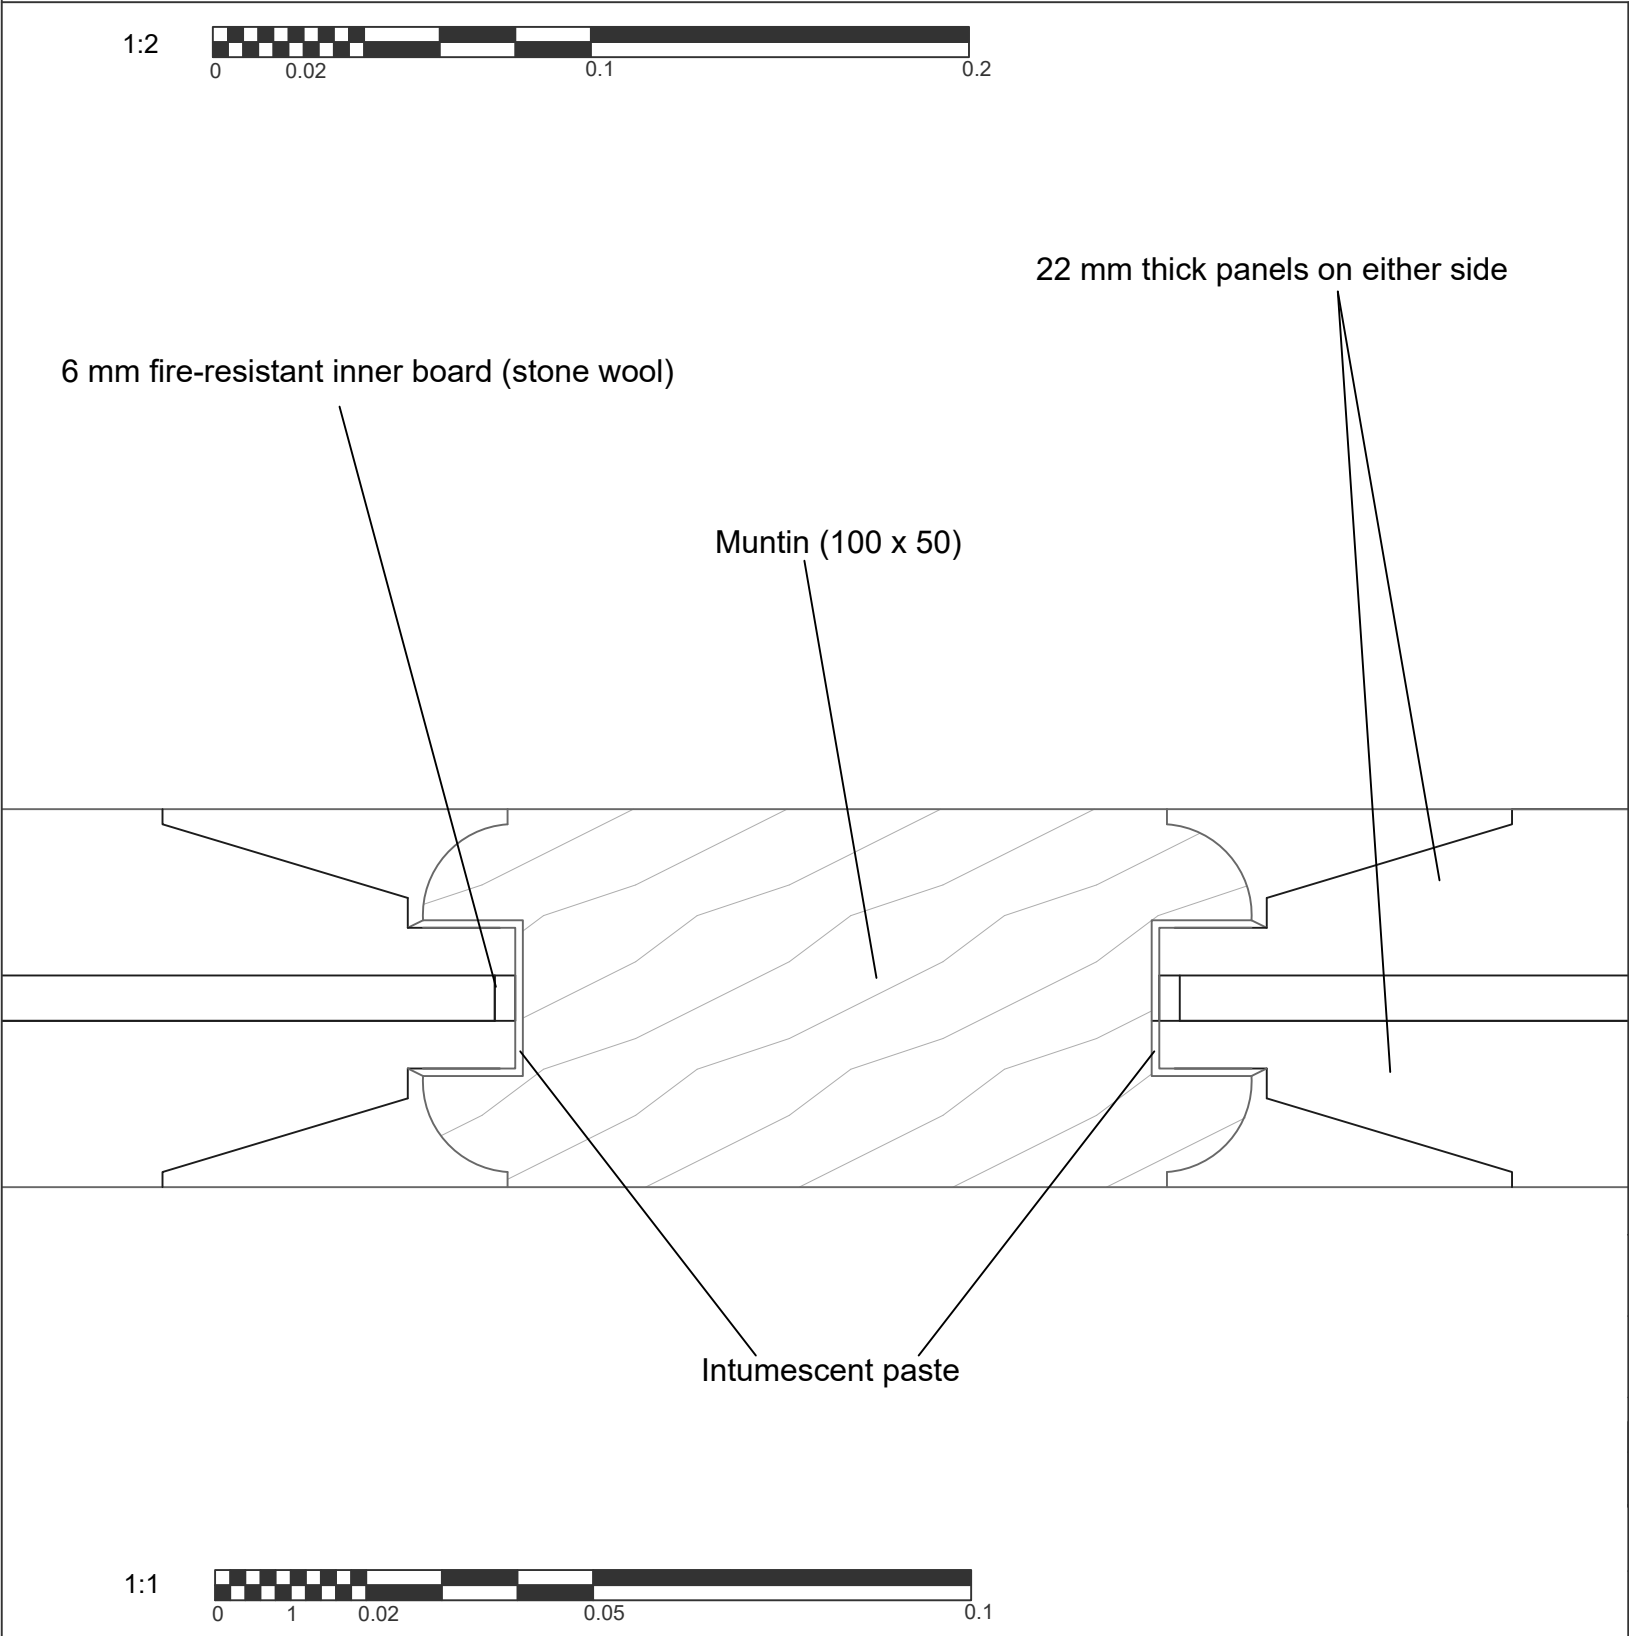

1:1



Bourne Hill House, Bourne Hill,  
Salisbury, SP1 3UZ

Proposed door details

|                   |                         |                    |
|-------------------|-------------------------|--------------------|
| 1:2 &<br>1:1 @ A3 | Drawn by:<br>AS         | Date:<br>Nov. 2025 |
|                   | Dwg Number:<br>25984-04 | Revision:<br>-     |

**H B** Historic Building  
**A S** Advisory Service